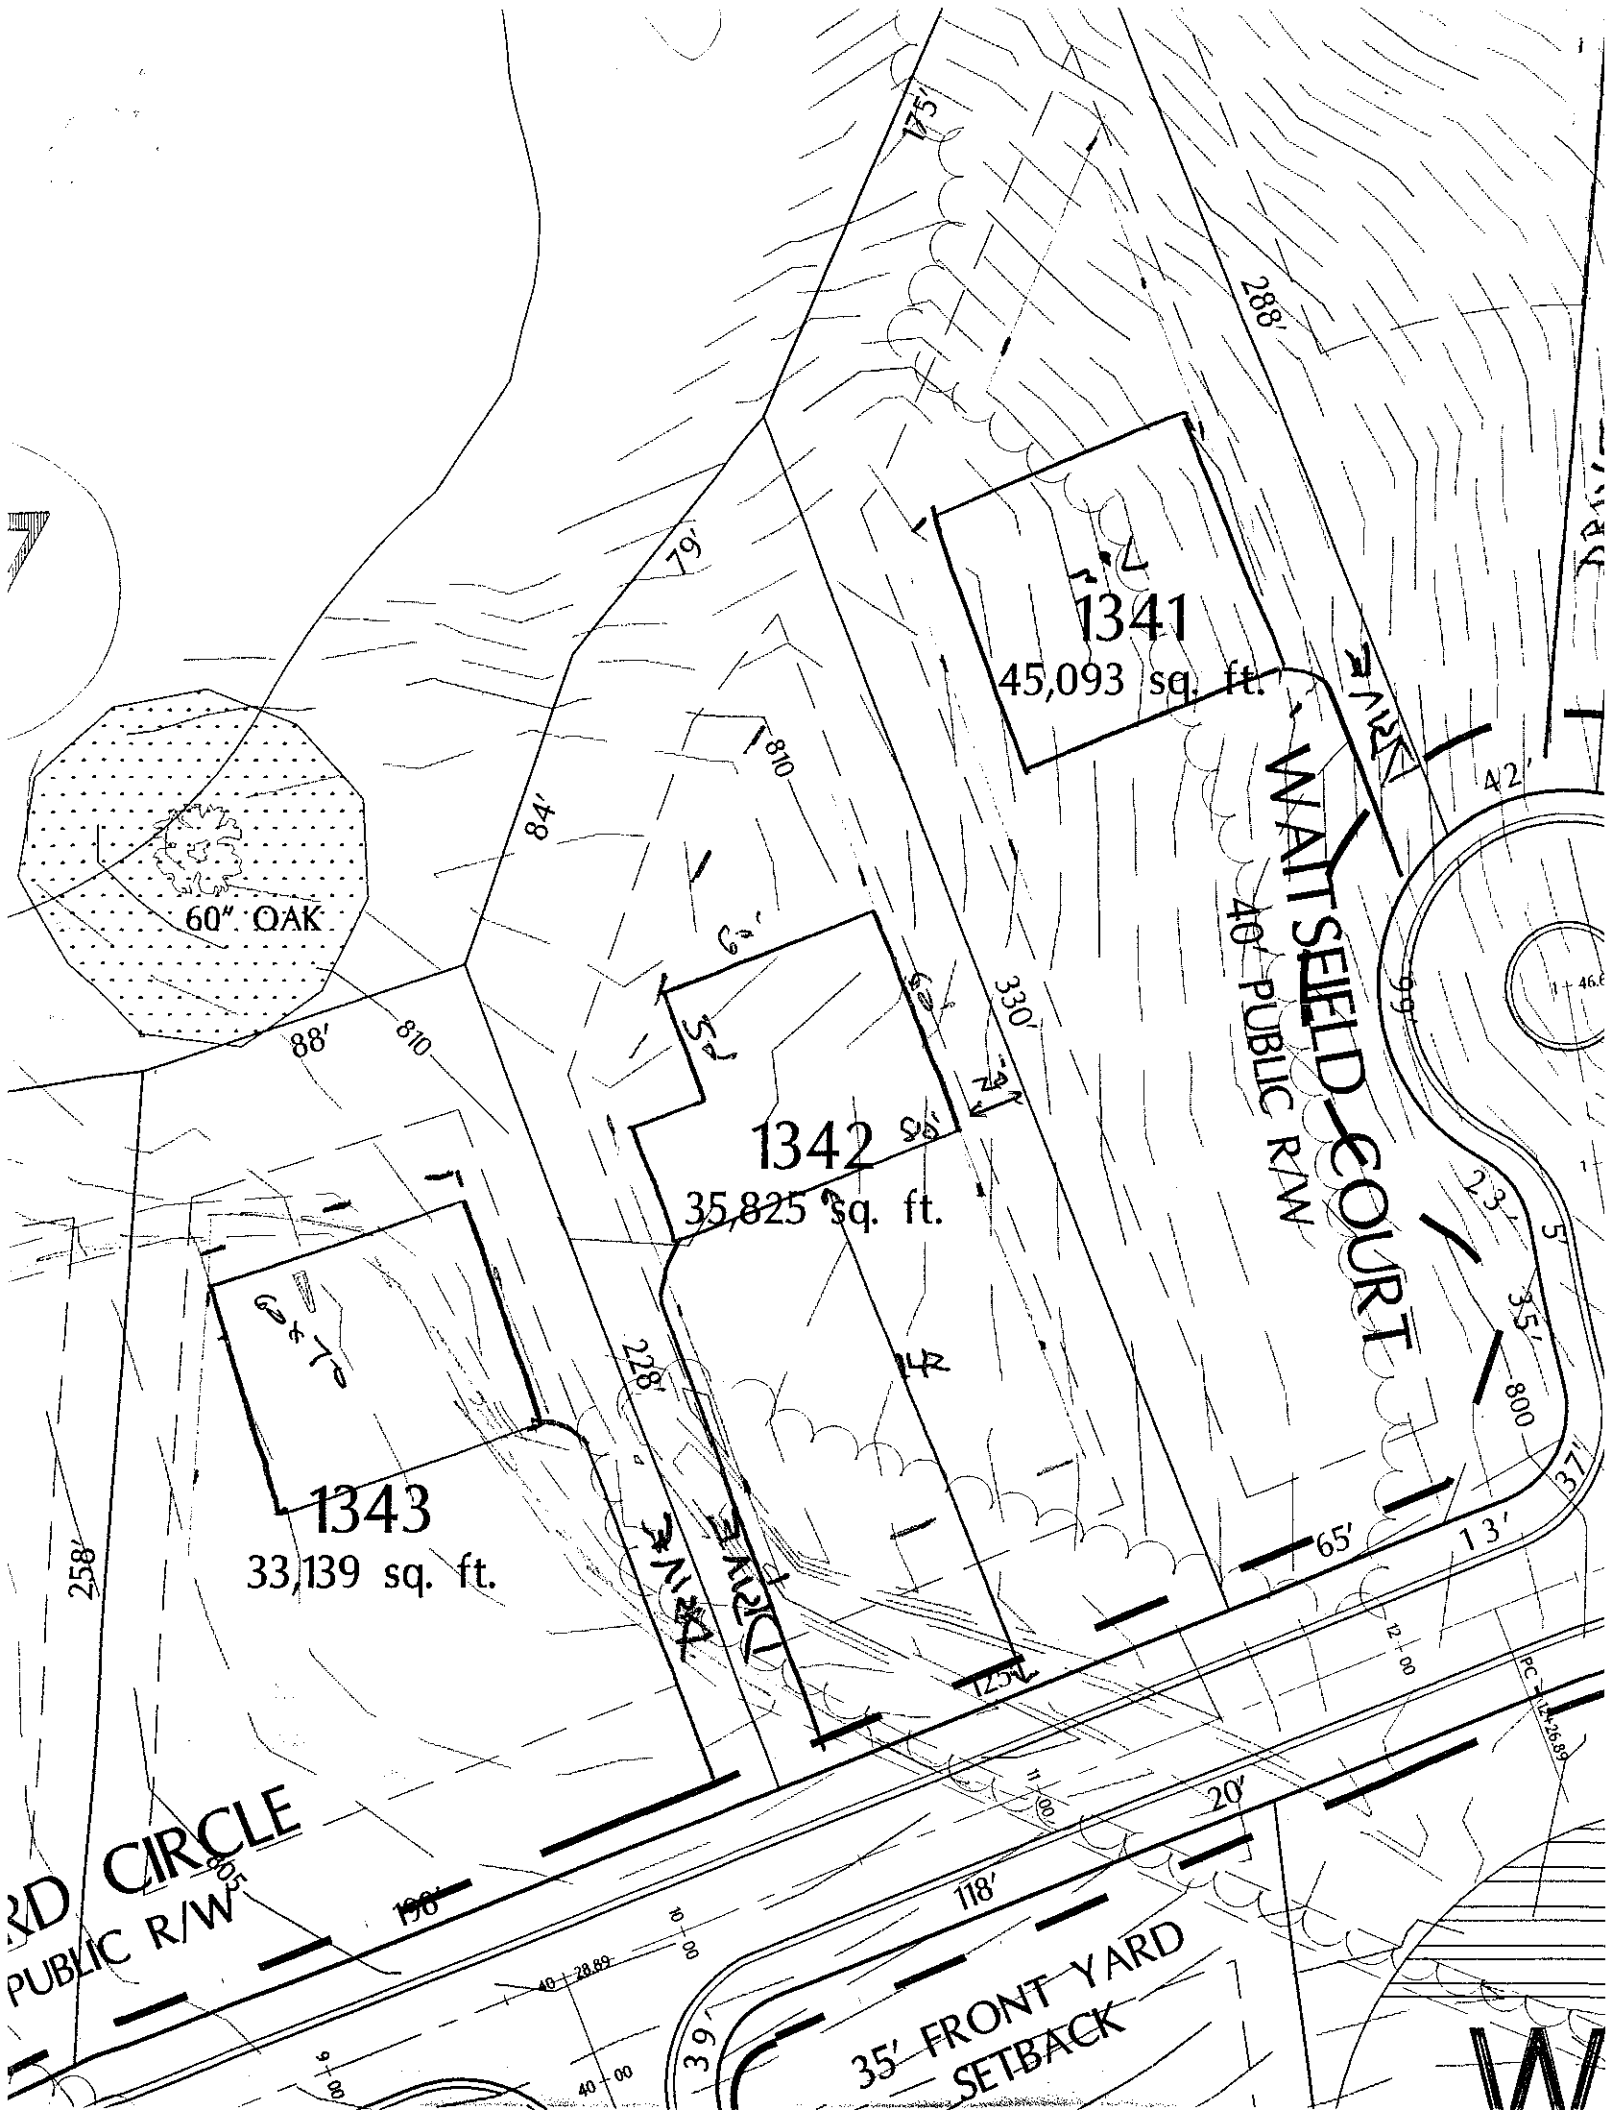
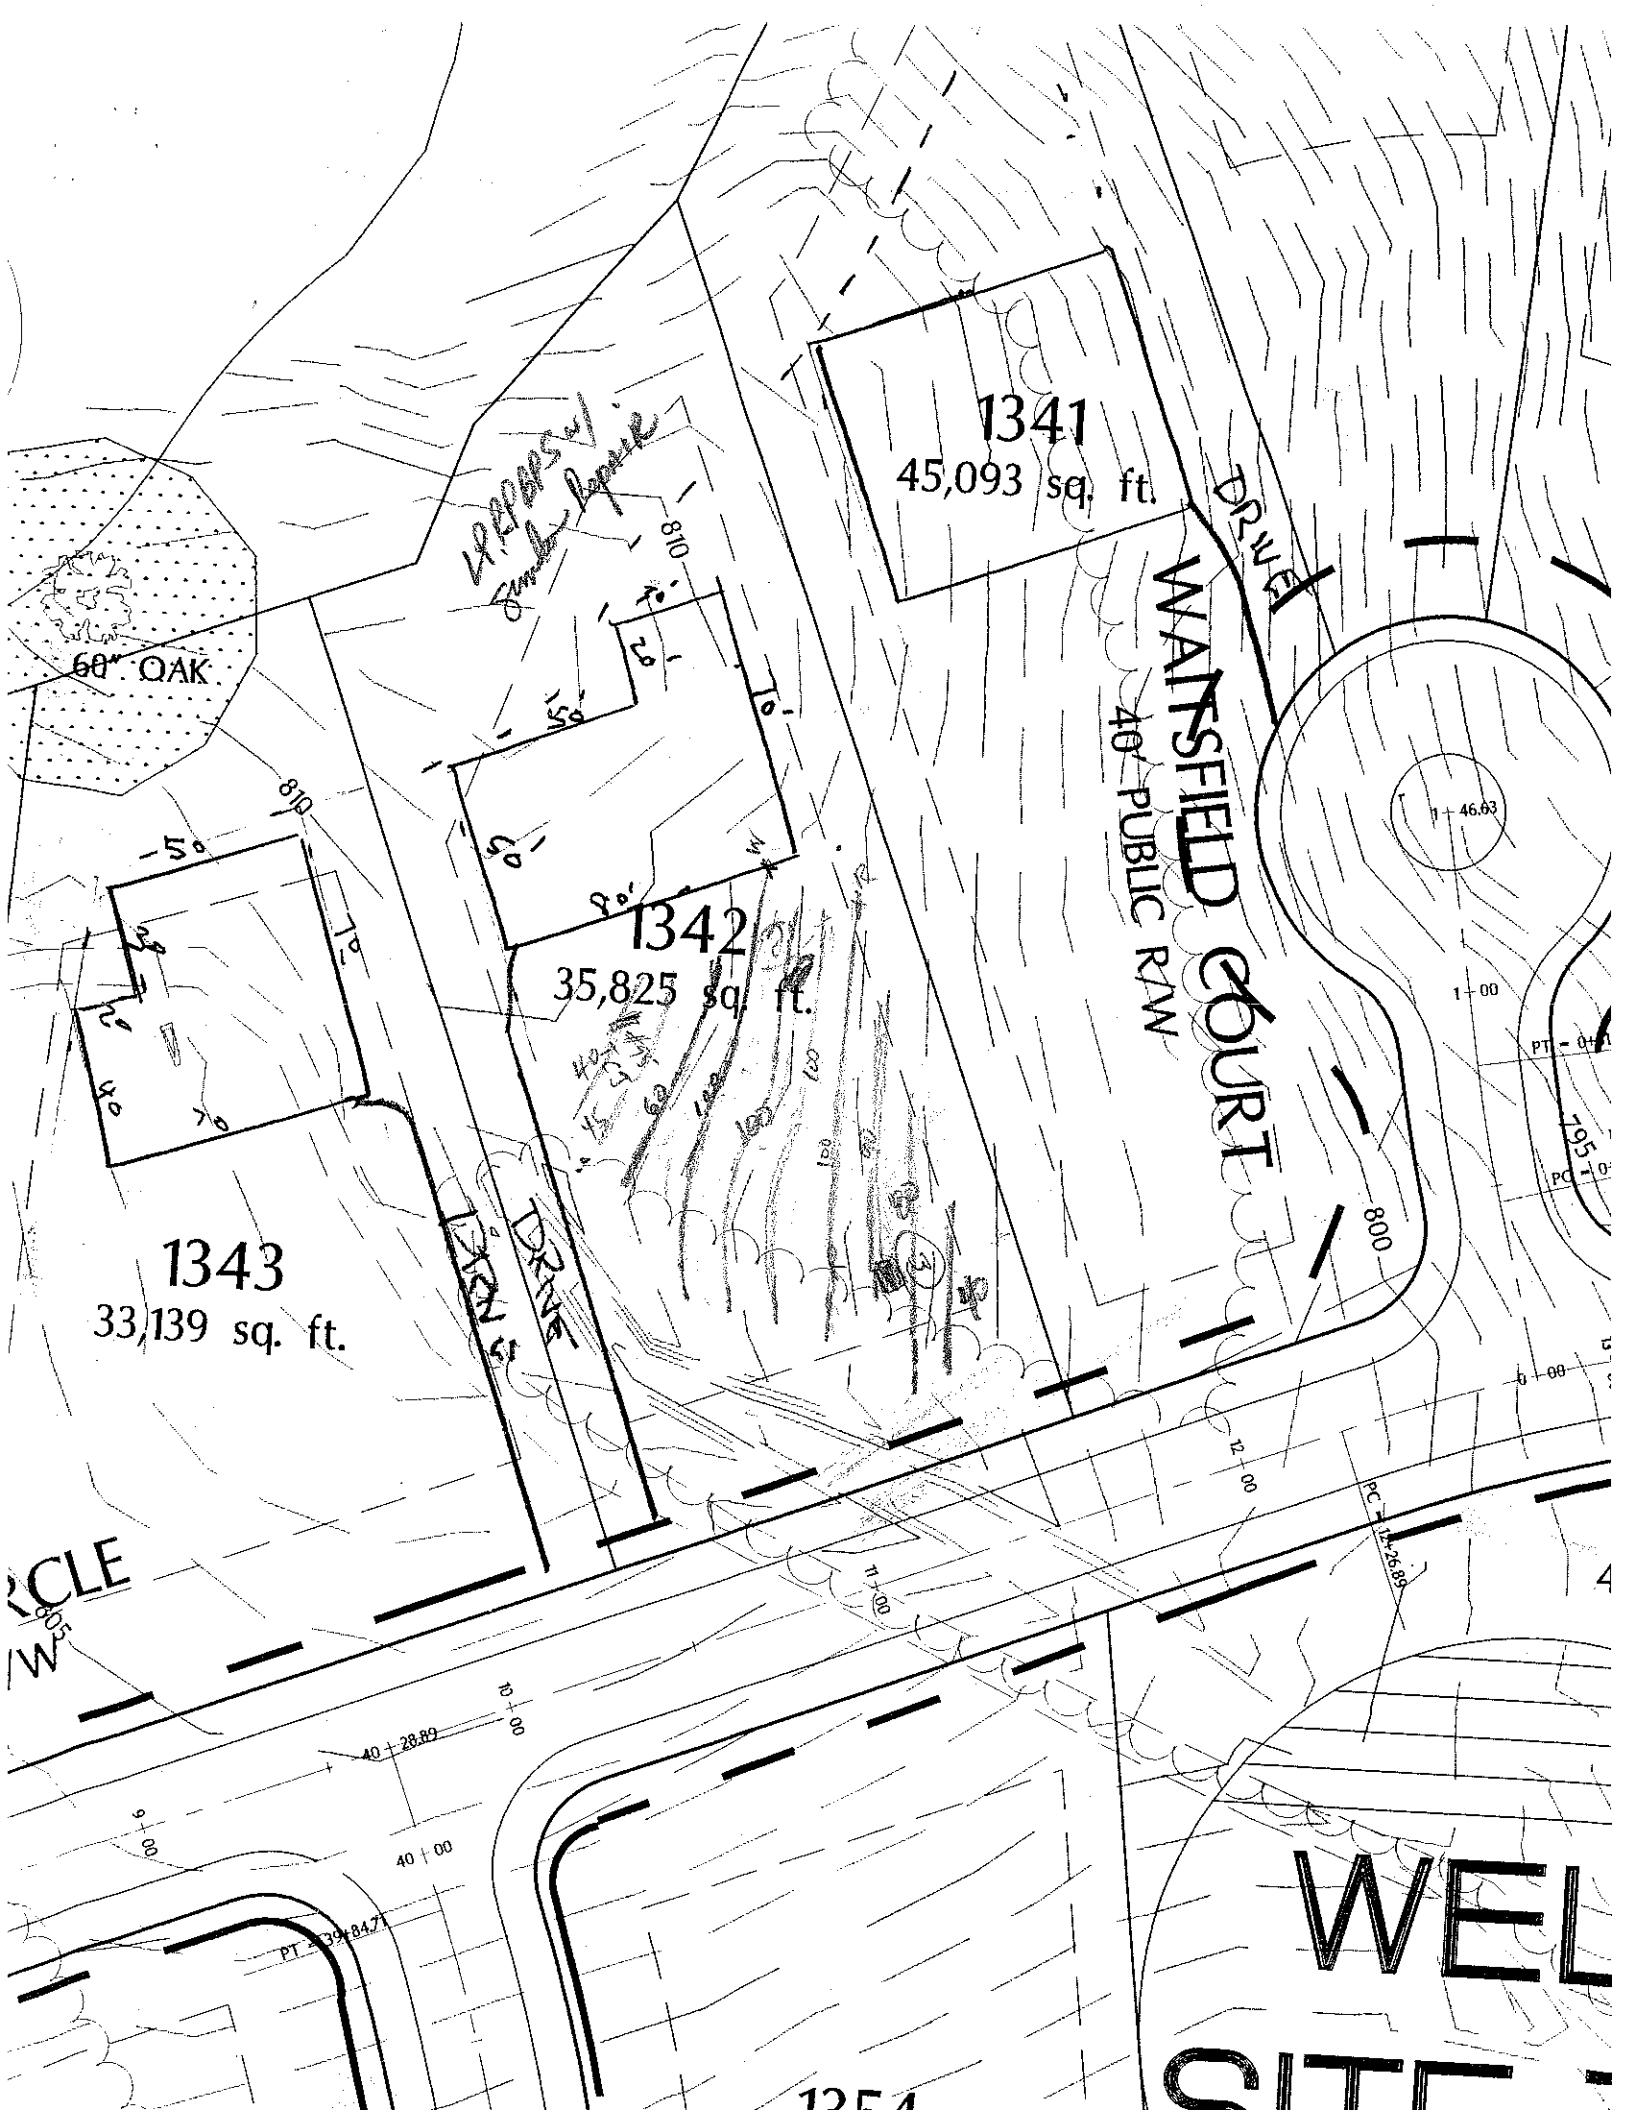

1341
45,093 sq. ft.
1342
35,825 sq. ft.
1343
33,139 sq. ft.
60" OAK
WAITSFIELD COURT
40' PUBLIC R/W
35' FRONT YARD SETBACK
PUBLIC R/W
288'
175'
79'
84'
810
88'
330'
228'
258'
65'
118'
42'
99'
23'
35'
800
37"
20'
39'


1341
45,093 sq. ft.
1342
35,825 sq. ft.
1343
33,139 sq. ft.
60" OAK
WANSFIELD COURT
40' PUBLIC R/W
DRIVE
DRIVE
810
800
795
PC = 12+26.89
PT = 39+84.71
40+28.89
40+00
12+00
11+00
9+00
6+00
1+00
1+46.63

DEPARTMENT OF ENVIRONMENT AND NATURAL RESOURCES
DIVISION OF ENVIRONMENTAL HEALTH
ON-SITE WASTEWATER SECTION

Sheet ___ of ___
PROPERTY ID #: _____
COUNTY: _____

SOIL/SITE EVALUATION
for ON-SITE WASTEWATER SYSTEM

OWNER: _____ APPLICATION DATE _____
ADDRESS: _____ DATE EVALUATED: 3-5-04
PROPOSED FACILITY: _____ PROPOSED DESIGN FLOW (.1949): _____ PROPERTY SIZE: _____
LOCATION OF SITE: lot 1342 the 13th Pt. PROPERTY RECORDED: _____
WATER SUPPLY: ☐ Private ☐ Public ☐ Well ☐ Spring ☐ Other _____
EVALUATION METHOD: ☐ Auger Boring ☐ Pit ☐ Cut
TYPE OF WASTEWATER: ☐ Sewage ☐ Industrial Process ☐ Mixed

PROFILE #	.1940 LANDSCAPE POSITION/ SLOPE %	HORIZON DEPTH (IN.)	SOIL MORPHOLOGY (.1941) .1941 STRUCTURE/ TEXTURE	SOIL MORPHOLOGY (.1941) .1941 CONSISTENCE/ MINERALOGY	OTHER PROFILE FACTORS .1942 SOIL WETNESS/ COLOR	.1943 SOIL DEPTH	.1956 SAPRO CLASS	.1944 RESTR HORIZ	PROFILE CLASS & LTAR
1	#95 TCJ	0-3	gr sl sk sl	fr ss sp					.25-.3
		3-48	ms sk RC	fr ss sp					
2		0-7	gr-wk sbk fsl sl	fr ss sp					.25
		7-34	ms fsbk RC	fr ss sp					
		34-49	ms fsbk RC	fr ss sp	few common yellow mottles water seeping into pit at longer exposure				
3		0-6	wk gr sl sk sl	fr ss sp					.25
		6-30	sm sbk RC	fr ss sp	few common yellow mottles				
		30-90	ms fsbk RC	fr ss sp					
4									

DESCRIPTION	INITIAL SYSTEM	REPAIR SYSTEM
Available Space (.1945)		
System Type(s)		
Site LTAR		

OTHER FACTORS (.1946): _____
SITE CLASSIFICATION (.1948): _____
EVALUATED BY: _____
OTHER(S) PRESENT: _____

COMMENTS: _____