DIVISION OF ENVIRONMENTAL HEALTH:
ON-SITE WASTEWATER SECTION

PROPERTY ID #: _____
COUNTY: _____

SOIL/SITE EVALUATION
for ON-SITE WASTEWATER SYSTEM

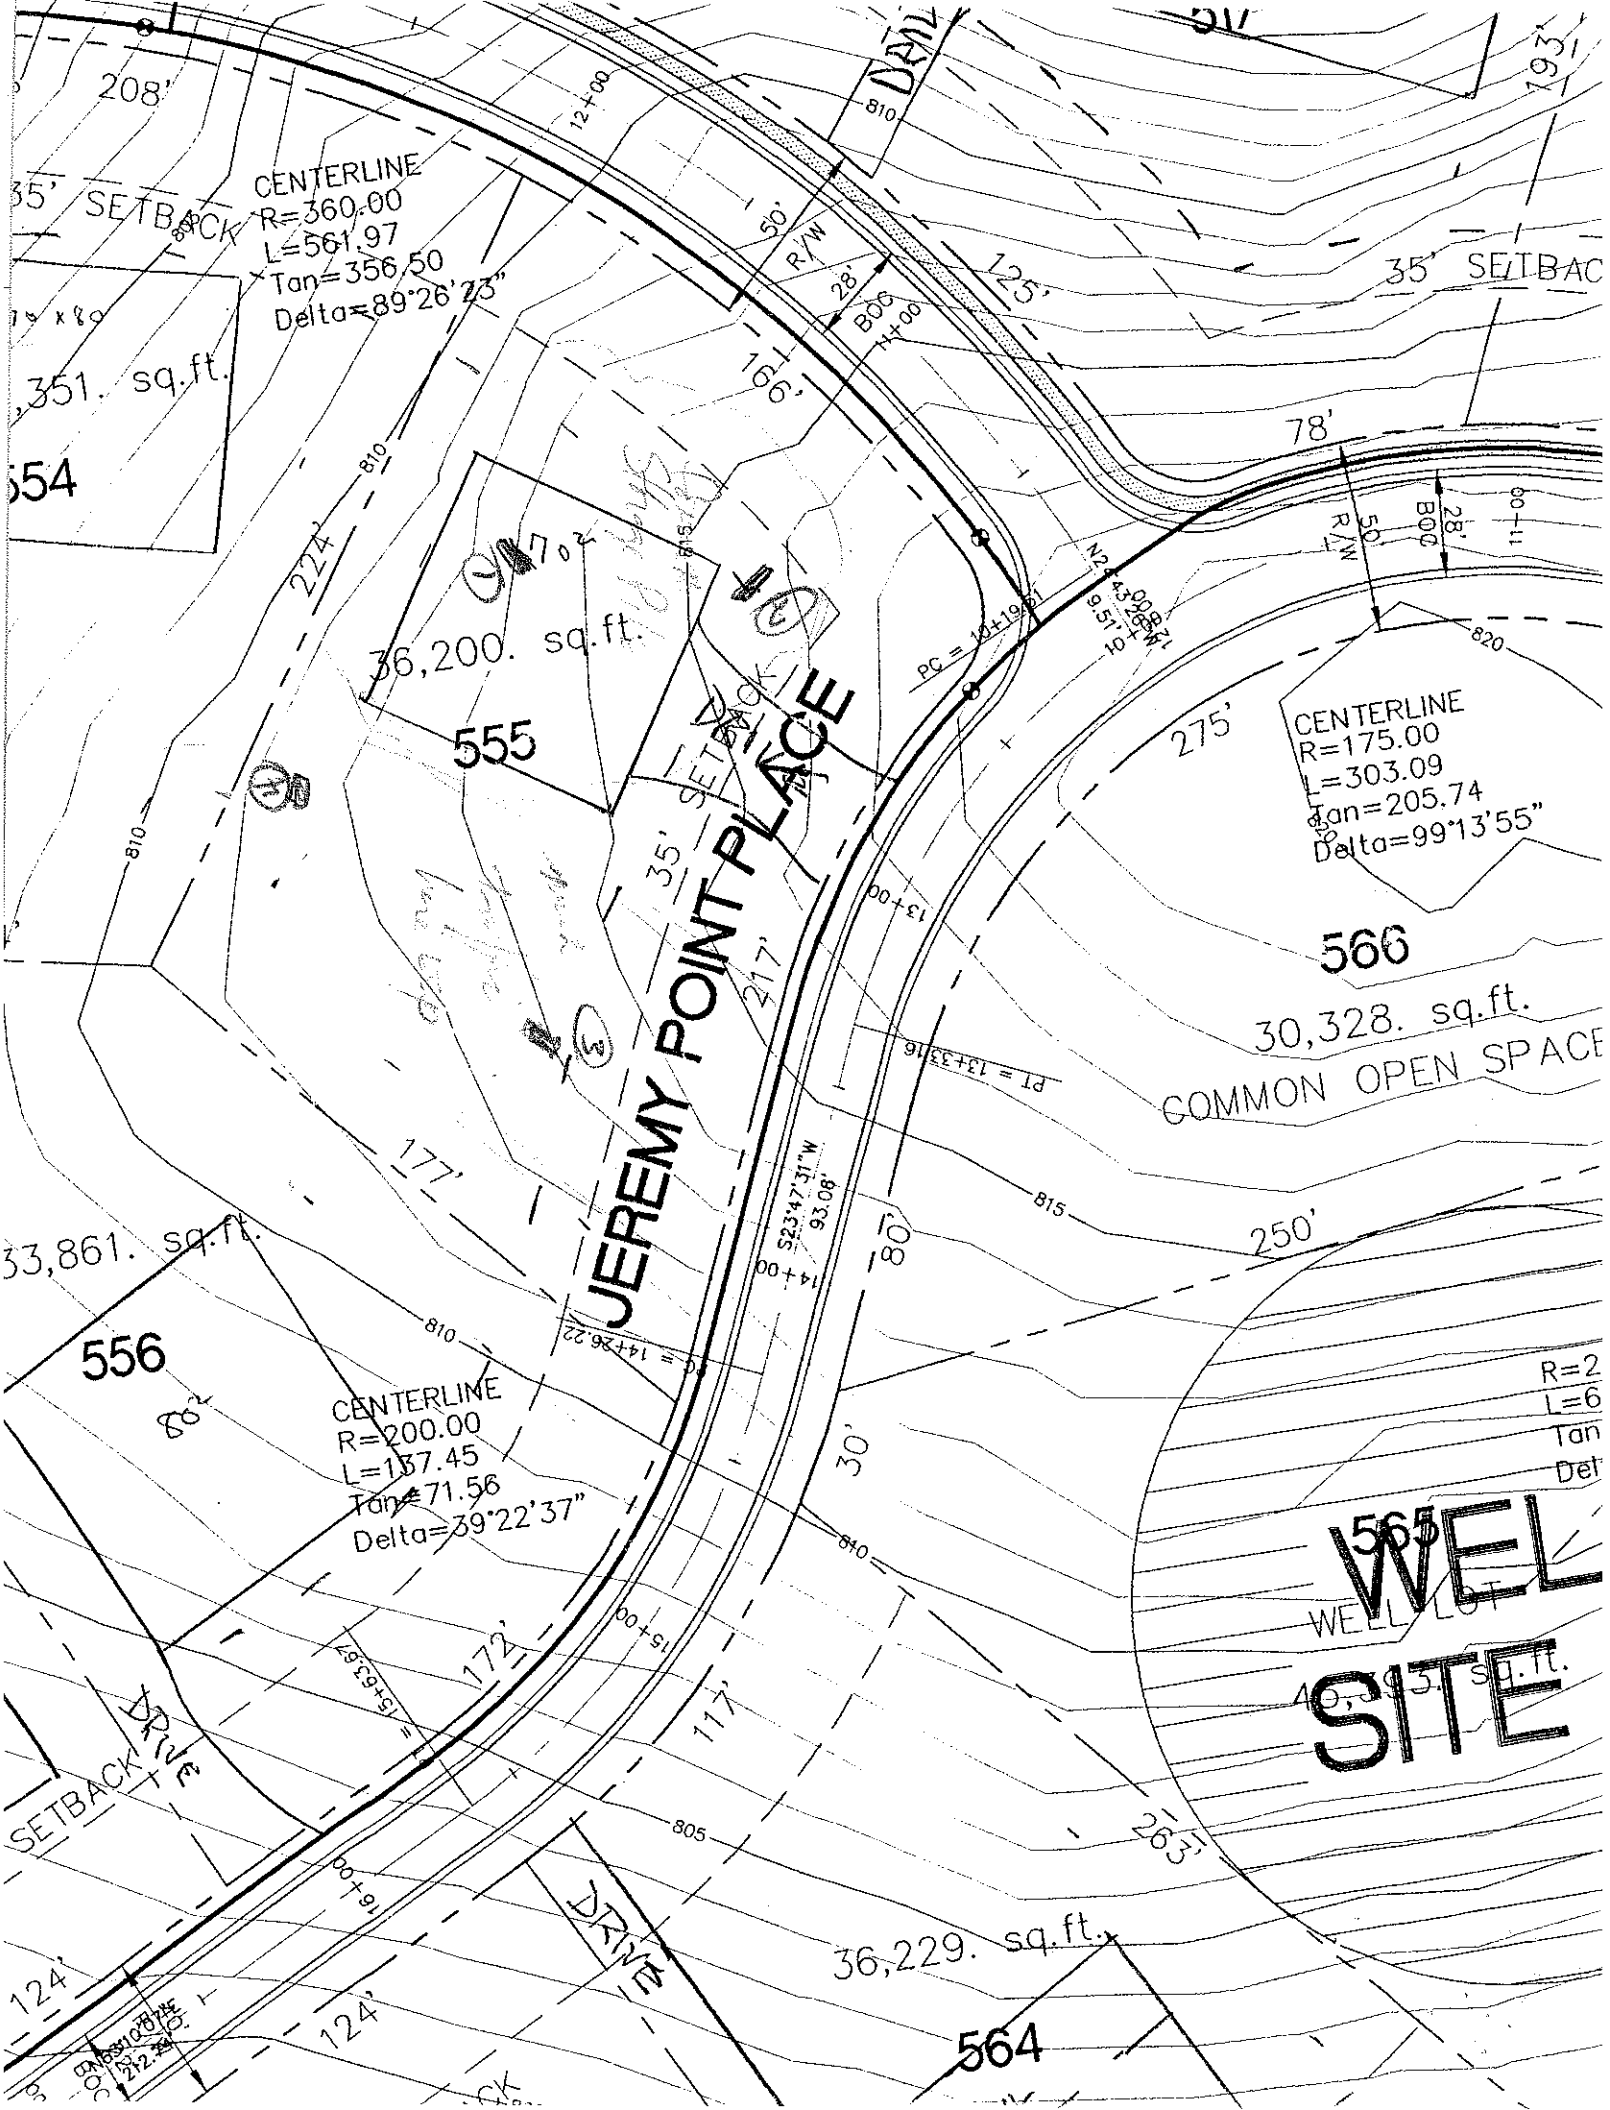
OWNER: CRL APPLICANT: _____
ADDRESS: _____ APPLICATION DATE: _____ DATE EVALUATED: 6-4-99
PROPOSED FACILITY: _____ PROPOSED DESIGN FLOW (.1949): _____ PROPERTY SIZE: _____
LOCATION OF SITE: Lot 555 phase 5 The Pt. PROPERTY RECORDED: _____
WATER SUPPLY: ☐ Private ☐ Public ☐ Well ☐ Spring ☐ Other _____
EVALUATION METHOD: ☐ Auger Boring ☐ Pit ☐ Cut
TYPE OF WASTEWATER: ☐ Sewage ☐ Industrial Process ☐ Mixed

This lot was formerly a sand & material storage site - much prior traffic present.

PROFILE #	.1940 LANDSCAPE POSITION/ SLOPE %	HORIZON DEPTH (IN.)	SOIL MORPHOLOGY (.1941) .1941 STRUCTURE/ TEXTURE	.1941 CONSISTENCE/ MINERALOGY	OTHER PROFILE FACTORS .1942 SOIL WETNESS/ COLOR	.1943 SOIL DEPTH	.1956 SAPRO CLASS	.1944 RESTR HORIZ	PROFILE CLASS & LTAR
1		6-10	white f sand	(might not remove this)					PS .3
		10-21	compacted zone						
		21-36	mf sa RL	fri sp					
		36-69	mf sa yel	fri sp					
2		0-7	wh sand A/E						PS .3 21-49
		7-21	compacted zone						
		21-49	SAB RL	fri sp					
		49+	wh sd yel/L						
3		0-14	compacted zone s/c						PS .25 MAX
		14-59	mf A/B/sab RC/L	fri sp					
4		0-25	compacted s/c/L						PS .25 I 25"
		25-59	wh sab yel/L						

DESCRIPTION	INITIAL SYSTEM	REPAIR SYSTEM
Available Space (.1945)		
System Type(s)		
Site LTAR		

OTHER FACTORS (.1946): _____
SITE CLASSIFICATION (.1948): _____
EVALUATED BY: _____
OTHER(S) PRESENT: _____


JEREMY POINT PLACE
555
36,200. sq.ft.
556
33,861. sq.ft.
554
,351. sq.ft.
566
30,328. sq.ft.
COMMON OPEN SPACE
564
36,229. sq.ft.
565
WELL SITE
WELL LOT
CENTERLINE
R=360.00
L=561.97
Tan=356.50
Delta=89°26'23"
CENTERLINE
R=175.00
L=303.09
Tan=205.74
Delta=99°13'55"
CENTERLINE
R=200.00
L=137.45
Tan=71.56
Delta=39°22'37"
35' SETBACK
DRIVE
208'
224'
177'
217'
275'
250'
263'
172'
117'
124'
78'
125'
80'
30'
50' R/W
28' BOC
810
815
820
805