'VISION OF ENVIRONMENTAL HEALTH:
N-SITE WASTEWATER SECTION

PROPERTY ID #: _____
COUNTY: _____

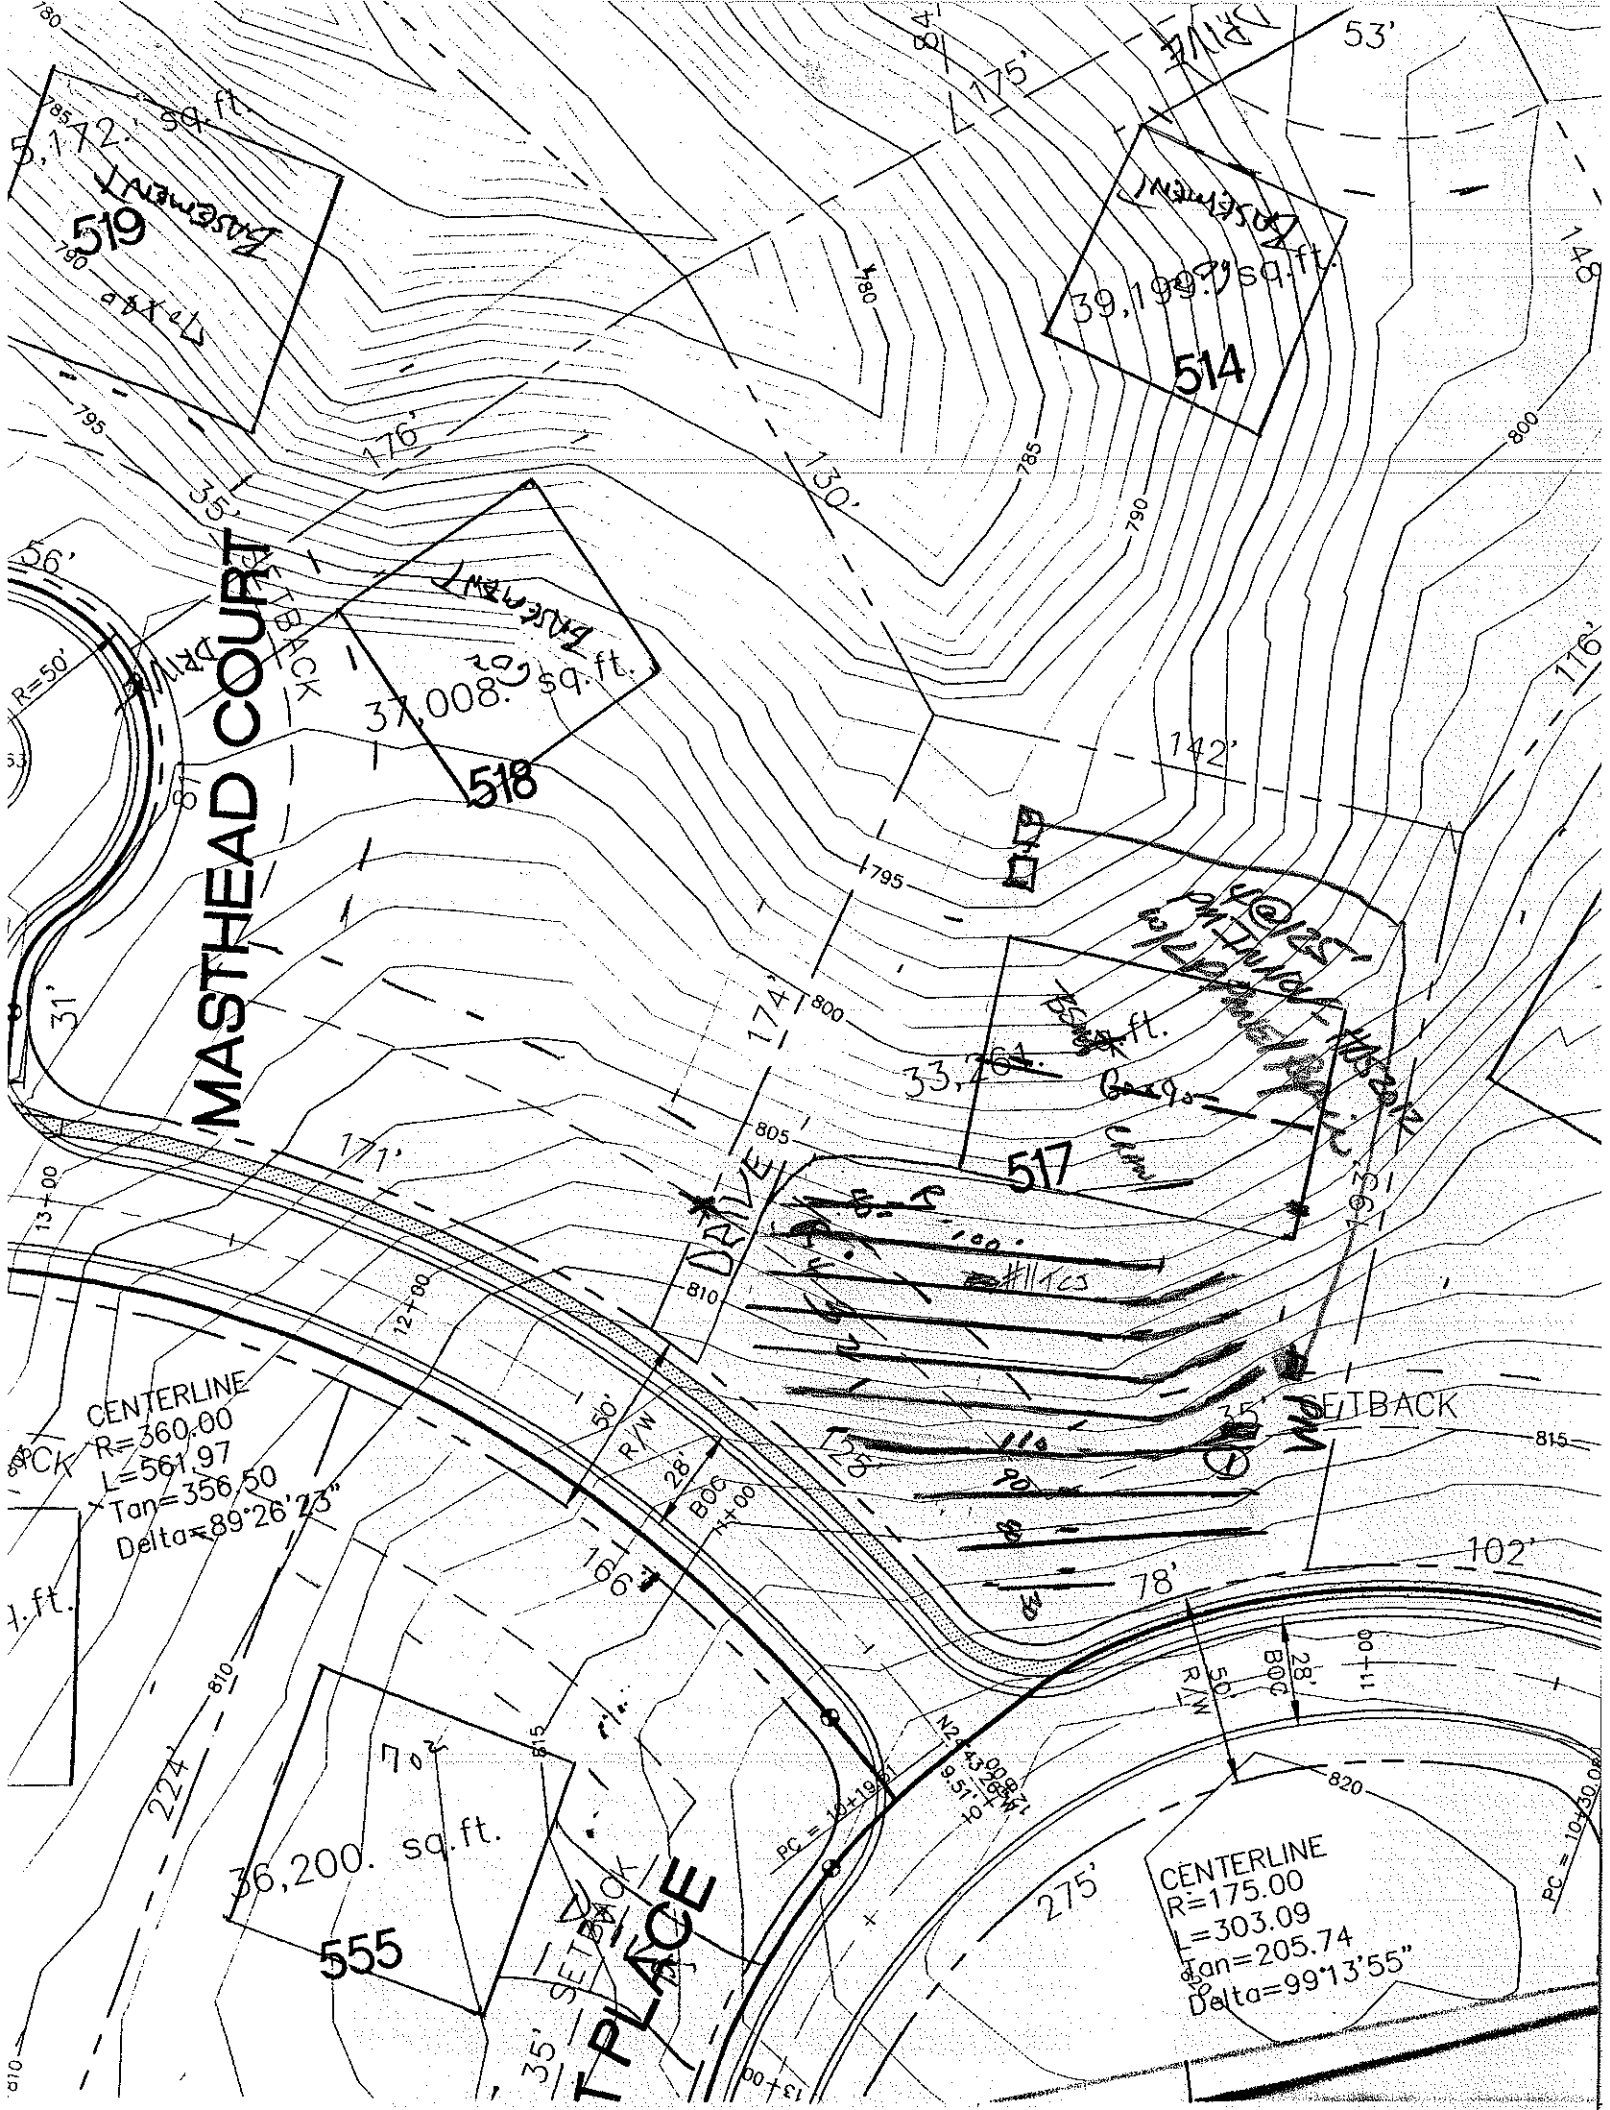
SOIL/SITE EVALUATION
for ON-SITE WASTEWATER SYSTEM

OWNER: CPI APPLICANT: _____
ADDRESS: _____ APPLICATION DATE: _____ DATE EVALUATED: 5-18-99
PROPOSED FACILITY: _____ PROPOSED DESIGN FLOW (.1949): _____ PROPERTY SIZE: _____
LOCATION OF SITE: Lot 517 phase 5 Thrift PROPERTY RECORDED: _____
WATER SUPPLY: ☐ Private ☐ Public ☐ Well ☐ Spring ☐ Other _____
EVALUATION METHOD: ☐ Auger Boring ☐ Pit ☐ Cut
TYPE OF WASTEWATER: ☐ Sewage ☐ Industrial Process ☐ Mixed

PROFILE #	.1940 LANDSCAPE POSITION/ SLOPE %	HORIZON DEPTH (IN.)	SOIL MORPHOLOGY (.1941) .1941 STRUCTURE/ TEXTURE	.1941 CONSISTENCE/ MINERALOGY	OTHER PROFILE FACTORS .1942 SOIL WETNESS/ COLOR	.1943 SOIL DEPTH	.1956 SAPRO CLASS	.1944 RESTR HORIZ	PROFILE CLASS & LTAR
1		0-8	mmsc-gr bkmsl						PS .25
		8-28	mfsbk rc	fr ss sp					
		28-53	wkmsbk yr c	fi-fr ss sp few/com mott					
2	#11 TCJ	0-5	sg bkmsl	fr					PS .25
		5-36	mmsbk yr c	common/com mott fr sp					
		36-53	wkpl yr cl	few/com mott/sp mi fr ss sp					
3									
4									

DESCRIPTION	INITIAL SYSTEM	REPAIR SYSTEM
Available Space (.1945)		
System Type(s)		
Site LTAR		

OTHER FACTORS (.1946): _____
SITE CLASSIFICATION (.1948): _____
EVALUATED BY: _____
OTHER(S) PRESENT: _____


MASTHEAD COURT
DRIVE
PLACE
519
518
517
514
555
Easement
39,199. sq.ft.
37,008. sq.ft.
33,764. sq.ft.
36,200. sq.ft.
CENTERLINE
R=360.00
L=561.97
Tan=356.50
Delta=89°26'23"
CENTERLINE
R=175.00
L=303.09
Tan=205.74
Delta=99°13'55"
35' SETBACK
50' R/W
28' BOC
SETBACK
175'
176'
130'
142'
171'
166'
224'
275'
78'
102'
53'
148'
176'
174'
199'
N24°43'08"W
PC = 10+30.06
PC = 16+19.61