DIVISION OF ENVIRONMENTAL HEALTH
ON-SITE WASTEWATER SECTION

PROPERTY ID #: _____
COUNTY: _____

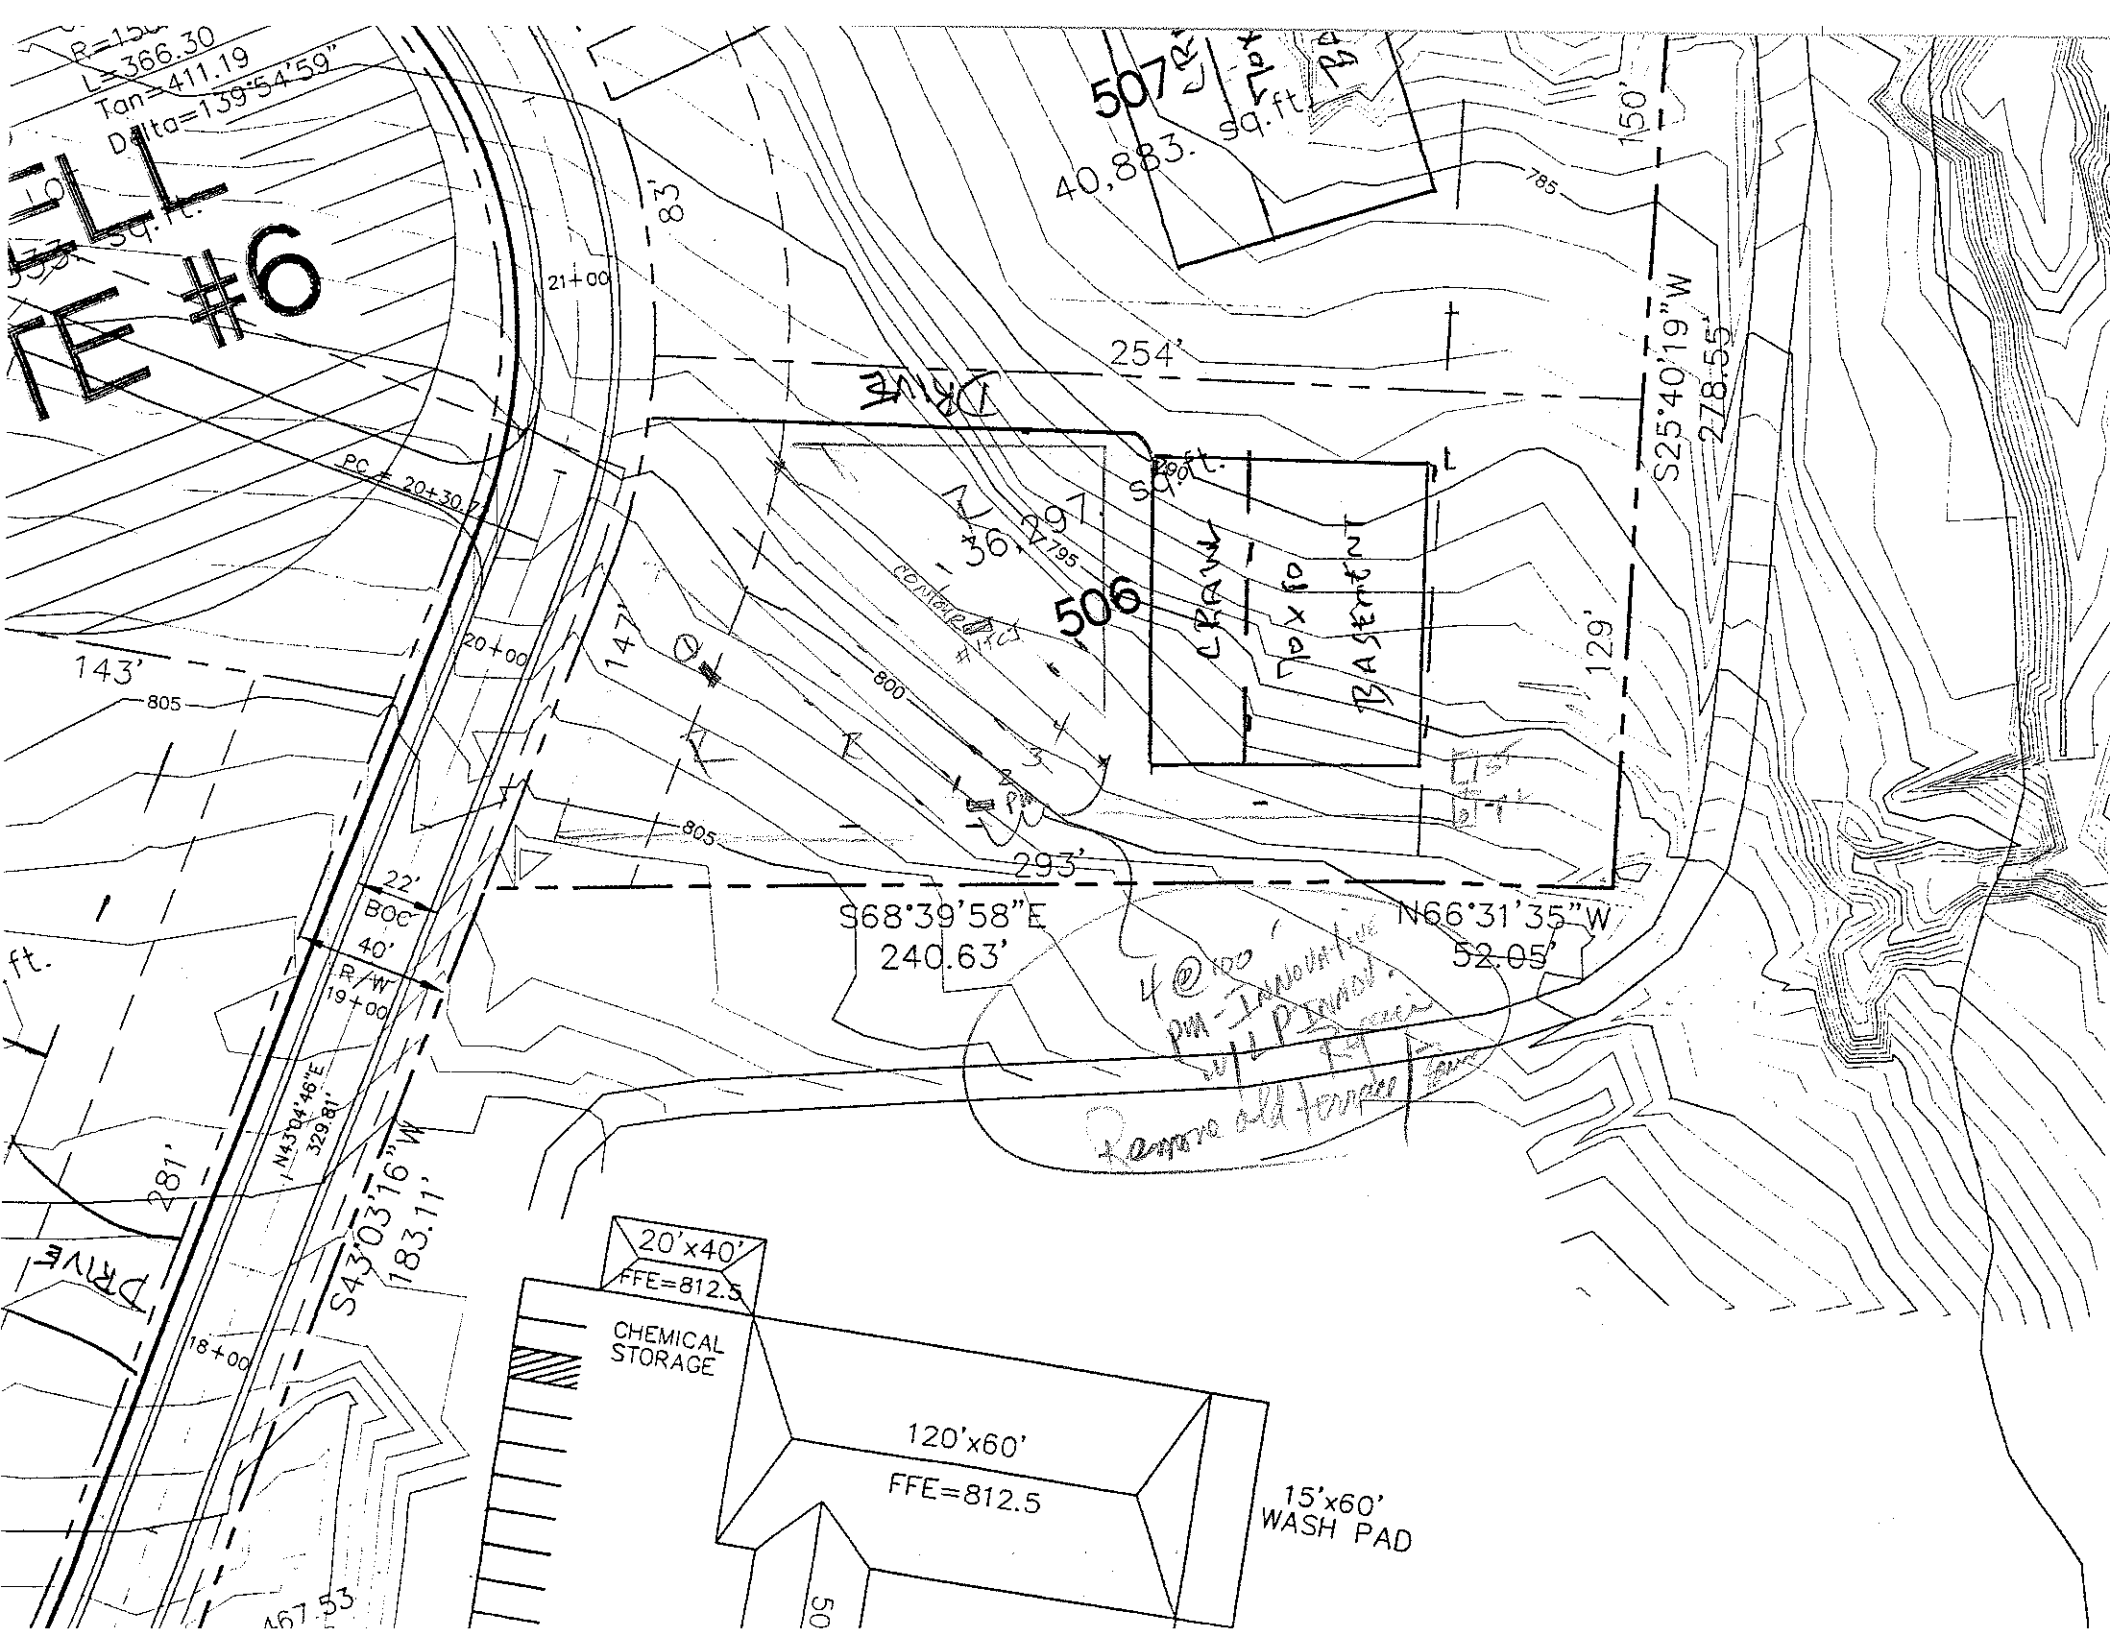
SOIL/SITE EVALUATION
for ON-SITE WASTEWATER SYSTEM

OWNER: Gill APPLICANT: _____
ADDRESS: _____ APPLICATION DATE: _____ DATE EVALUATED: 5-18-99
PROPOSED FACILITY: _____ PROPOSED DESIGN FLOW (.1949): _____ PROPERTY SIZE: _____
LOCATION OF SITE: Lot 506 Phase 5 Theft. PROPERTY RECORDED: _____
WATER SUPPLY: ☐ Private ☐ Public ☐ Well ☐ Spring ☐ Other _____
EVALUATION METHOD: ☐ Auger Boring ☐ Pit ☐ Cut
TYPE OF WASTEWATER: ☐ Sewage ☐ Industrial Process ☐ Mixed

PROFILE #	.1940 LANDSCAPE POSITION/ SLOPE %	HORIZON DEPTH (IN.)	SOIL MORPHOLOGY (.1941) .1941 STRUCTURE/ TEXTURE	.1941 CONSISTENCE/ MINERALOGY	OTHER PROFILE FACTORS .1942 SOIL WETNESS/ COLOR	.1943 SOIL DEPTH	.1956 SAPRO CLASS	.1944 RESTR HORIZ	PROFILE CLASS & LTAR
1		0-25	mfsab rc	fr sspl					A .3
		25-54	mwksab yrck	fr sspl common mi spp					
2	#1 TC	0-9	sgrbkw sl	fr					A .3
		9-32	mfsab rc	fisp					
		32-55	msab yrck	fr fi sspl common mi spp					
3									
4									

DESCRIPTION	INITIAL SYSTEM	REPAIR SYSTEM
Available Space (.1945)		
System Type(s)		
Site LTAR		

OTHER FACTORS (.1946): _____
SITE CLASSIFICATION (.1948): _____
EVALUATED BY: _____
OTHER(S) PRESENT: _____


R=150
L=366.30
Tan=411.19
Delta=139°54'59"
WELL
SITE #6
507
40,883.
sq.ft.
150'
785
21+00
254'
S25°40'19"W
278.55'
PC @ 20+30.2
506
36,279
sq.ft.
CRAWL
10' x 60'
BASEMENT
129'
147'
800
805
143'
20+00
293'
S68°39'58"E
240.63'
N66°31'35"W
52.05'
22'
BOC
40'
R/W
19+00
N43°04'46"E
329.81'
281'
S43°03'16"W
183.11'
DRIVE
18+00
20'x40'
FFE=812.5
CHEMICAL
STORAGE
120'x60'
FFE=812.5
15'x60'
WASH PAD
50'
A67.53