VISION OF ENVIRONMENTAL HEALTH
ON-SITE WASTEWATER SECTION

PROPERTY ID #: _____
COUNTY: _____

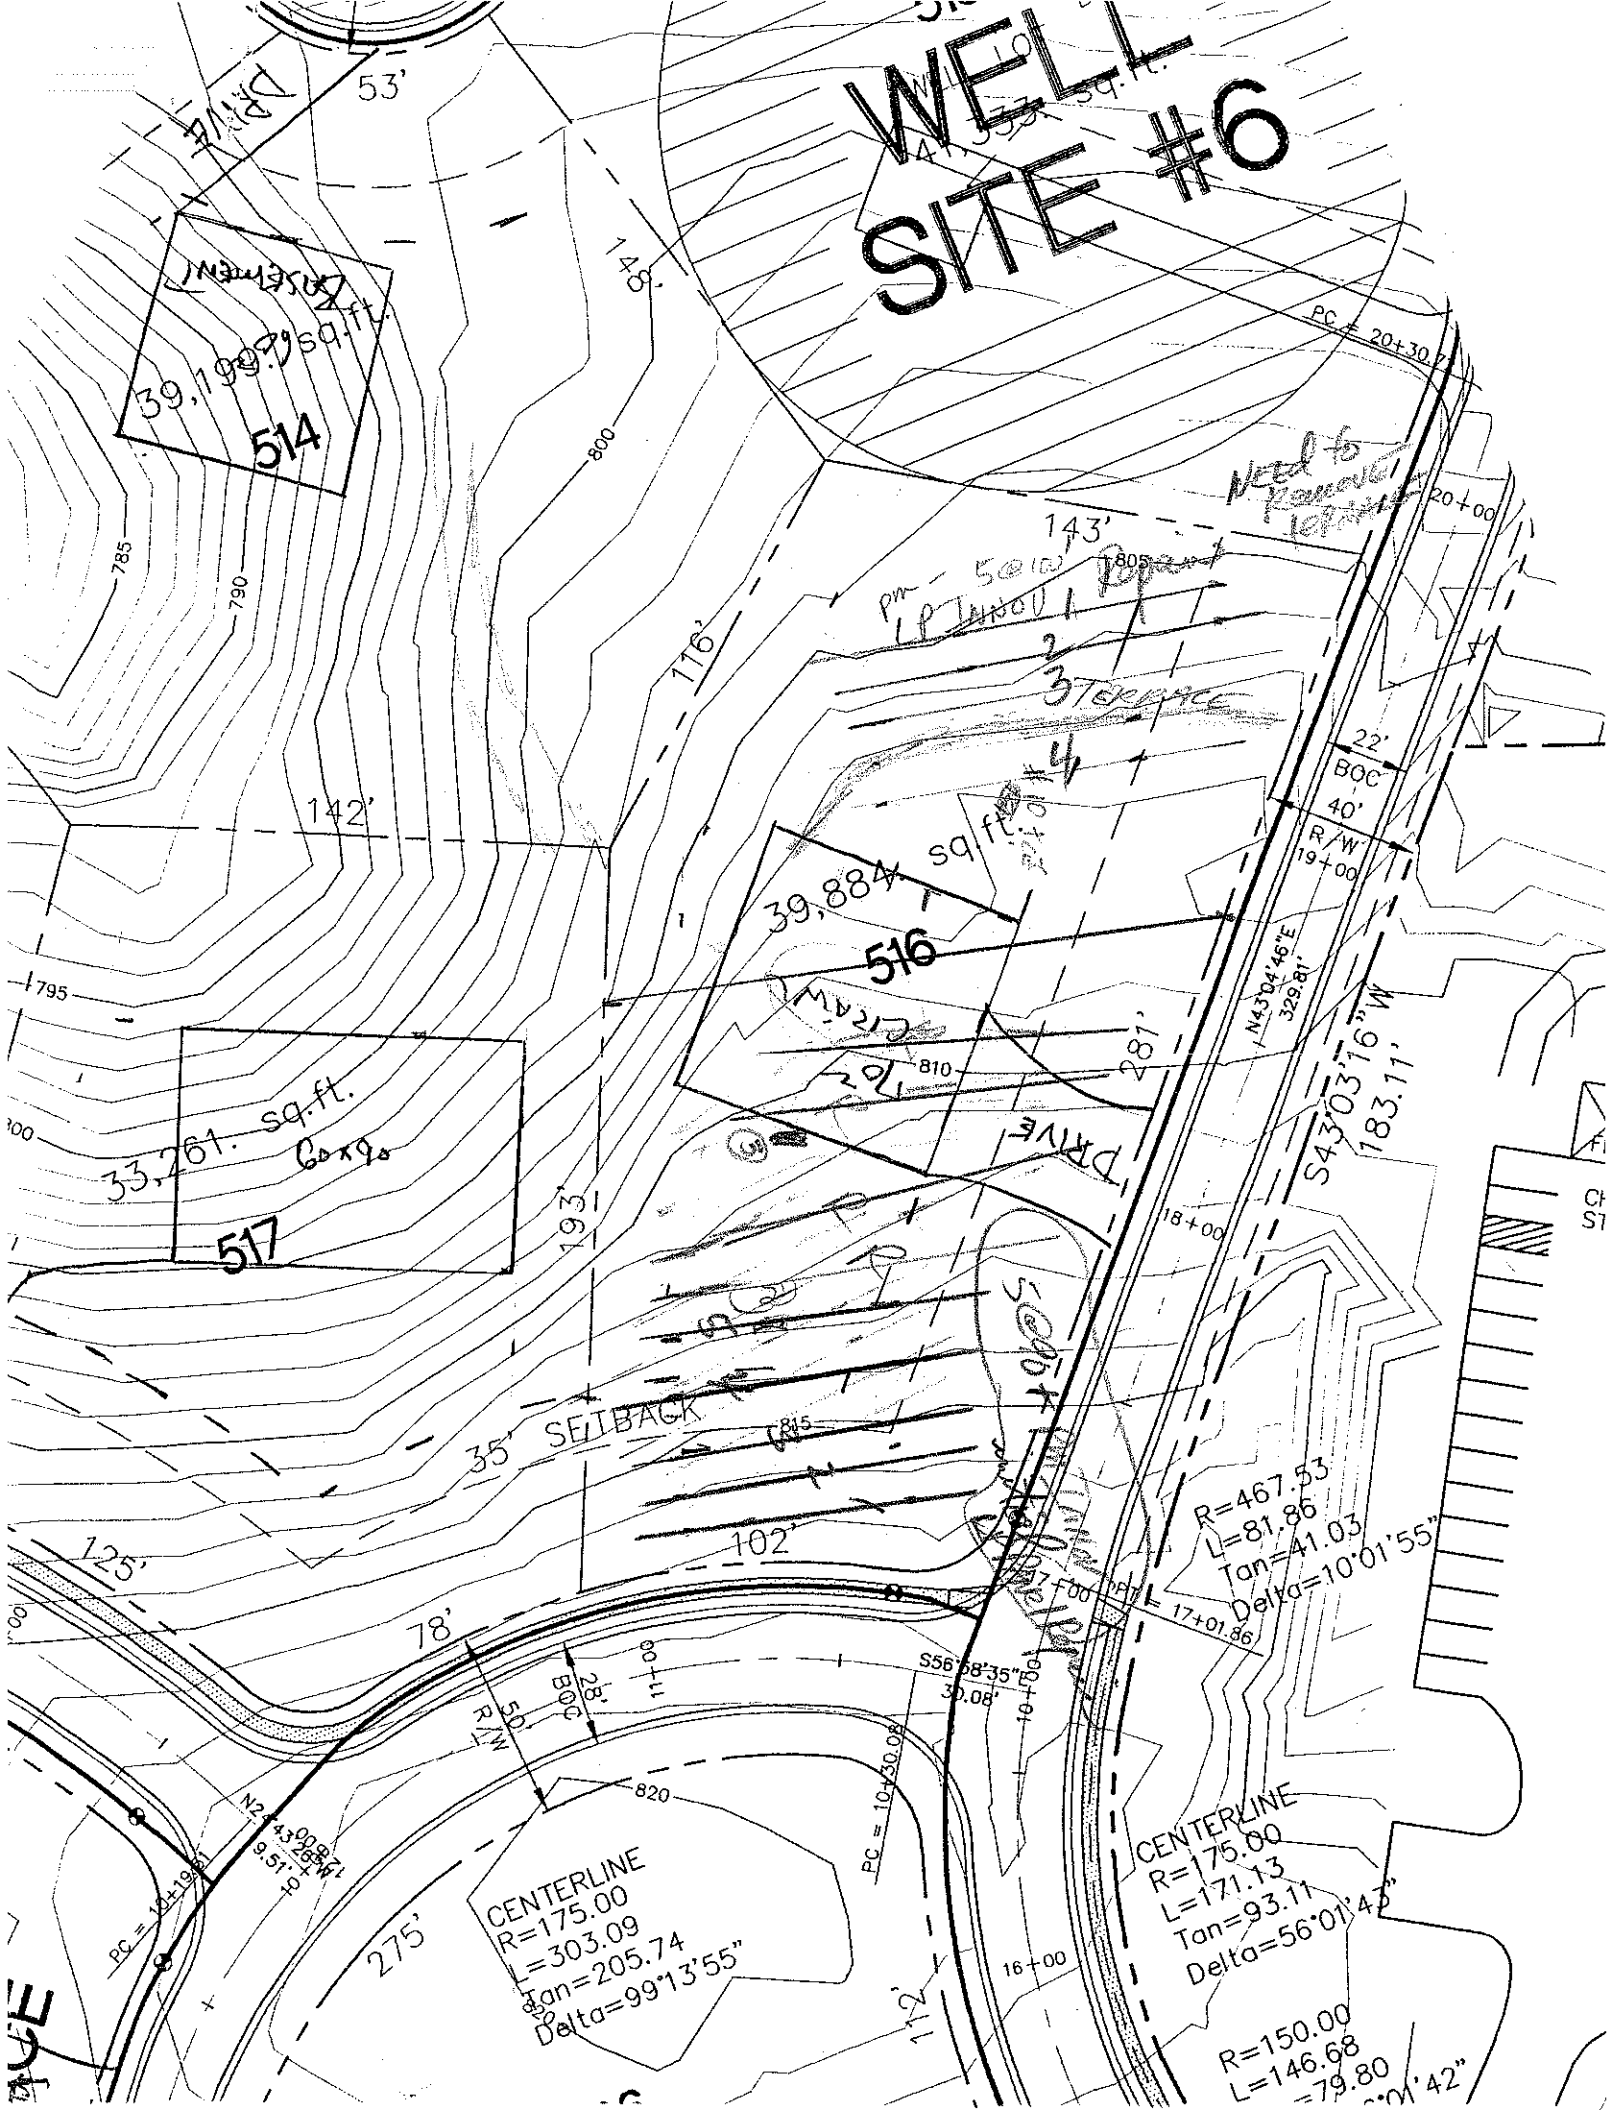
SOIL/SITE EVALUATION
for ON-SITE WASTEWATER SYSTEM

OWNER: CRT APPLICANT: _____
ADDRESS: _____ APPLICATION DATE: _____ DATE EVALUATED: 5-18-99
PROPOSED FACILITY: _____ PROPOSED DESIGN FLOW (.1949): _____ PROPERTY SIZE: _____
LOCATION OF SITE: lot 516 Shore 5 Theft. PROPERTY RECORDED: _____
WATER SUPPLY: ☐ Private ☐ Public ☐ Well ☐ Spring ☐ Other _____
EVALUATION METHOD: ☐ Auger Boring ☐ Pit ☐ Cut
TYPE OF WASTEWATER: ☐ Sewage ☐ Industrial Process ☐ Mixed

PROFILE #	.1940 LANDSCAPE POSITION/ SLOPE %	HORIZON DEPTH (IN.)	SOIL MORPHOLOGY (.1941) .1941 STRUCTURE/ TEXTURE	.1941 CONSISTENCE/ MINERALOGY	OTHER PROFILE FACTORS .1942 SOIL WETNESS/ COLOR	.1943 SOIL DEPTH	.1956 SAPRO CLASS	.1944 RESTR HORIZ	PROFILE CLASS & LTAR
1	H/T/C	0-24	g-wksnb brnsl/sl	fr sssp					PS .25
		24-50	brnch/c	fr sp	mangan. coating/concretion				
2		0-6	gr mav sl	fr					PS .25-.3
		6-30	sbk abrnc	fi sp	fewy brn mottles				
		30-55	wksbk rel	fr sssp	fewy brn mottles - decreasing w/ depth				
3	G/BP	0-11	massive brnsl						ca ② dup
		11-34	mfine sbk brnc	fi sp	few-com grybrn mott				
		34-36	mfine gr sbk	fi fr sssp	fewy brn mott				
					36"/16				
4									

DESCRIPTION	INITIAL SYSTEM	REPAIR SYSTEM
Available Space (.1945)		
System Type(s)		
Site LTAR		

OTHER FACTORS (.1946): _____
SITE CLASSIFICATION (.1948): _____
EVALUATED BY: _____
OTHER(S) PRESENT: _____


WELL SITE #6
514
39,199. sq.ft.
516
39,884 sq.ft.
517
33,261. sq.ft.
53'
148'
143'
116'
142'
193'
281'
183.11'
102'
78'
275'
35' SETBACK
22'
BOC
40'
R/W
50'
28'
R=467.53
L=81.86
Tan=41.03
Delta=10°01'55"
CENTERLINE
R=175.00
L=303.09
Tan=205.74
Delta=99°13'55"
CENTERLINE
R=175.00
L=171.13
Tan=93.11
Delta=56°01'42"
R=150.00
L=146.68
PC = 20+30.08
PC = 10+30.08
PC = 10+19.61
17+01.86
16+00
18+00
19+00
20+00
N43°04'46"E
329.81'
S43°03'16"W
S56°58'35"E
30.08'
N2
9.51'
785
790
795
800
805
810
815
820