DIVISION OF ENVIRONMENTAL HEALTH
ON-SITE WASTEWATER SECTION

PROPERTY ID #: _____
COUNTY: _____

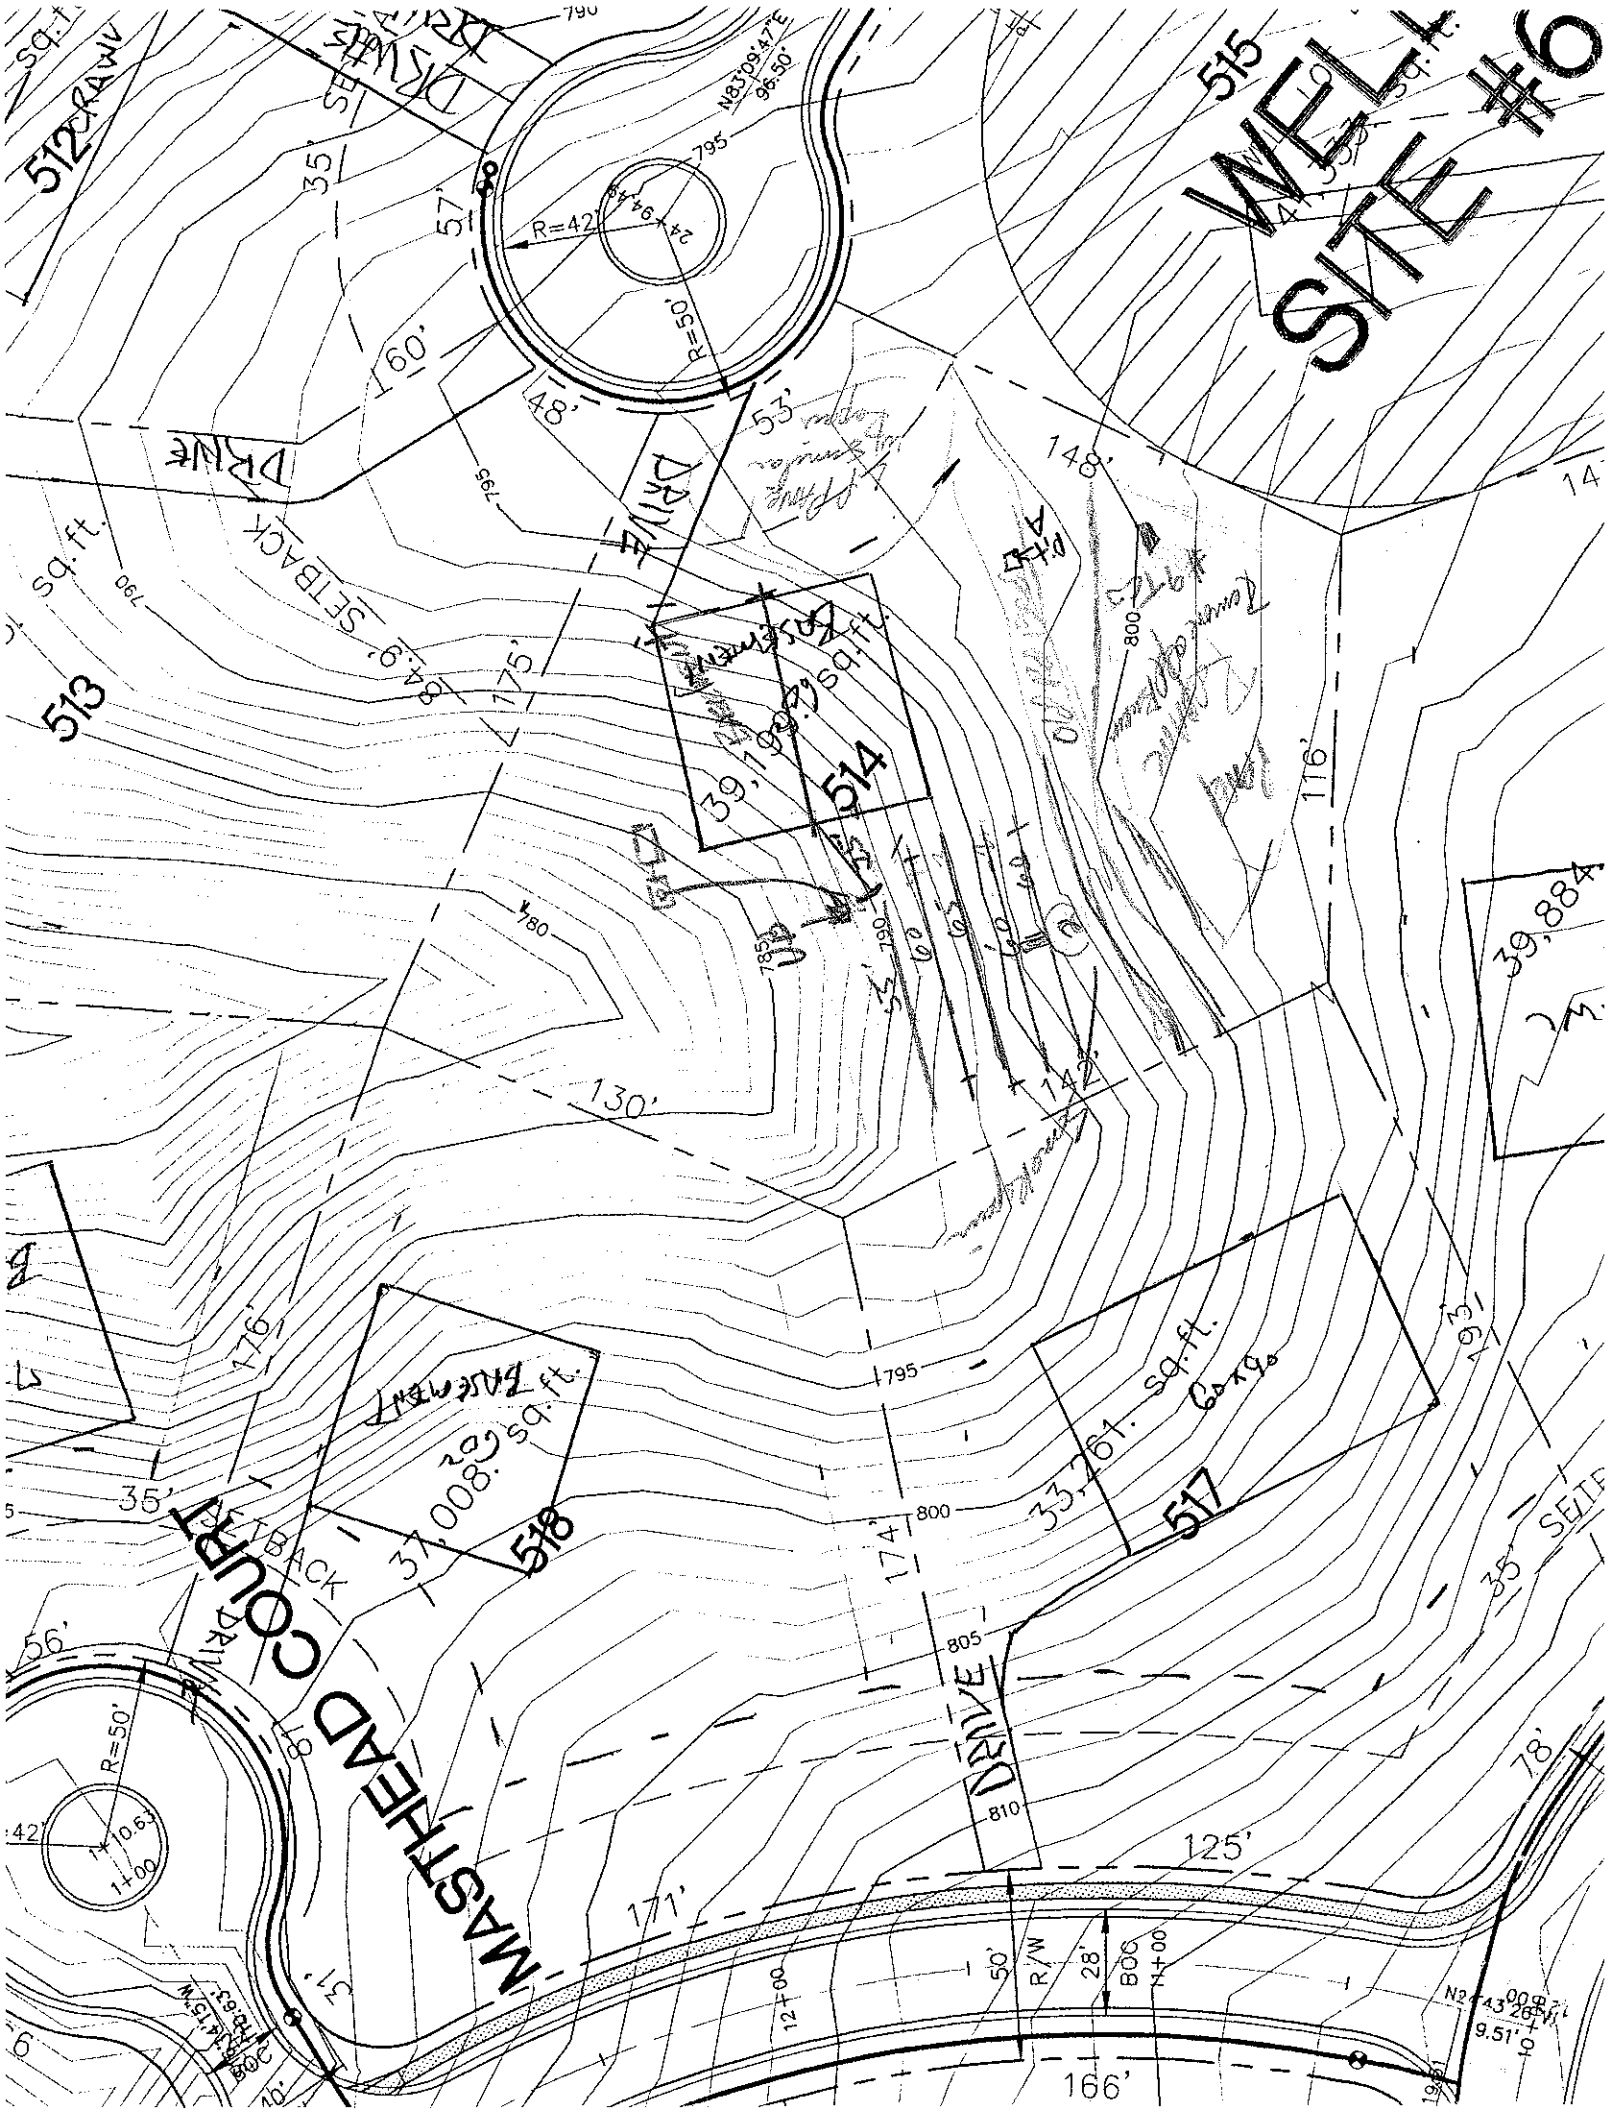
SOIL/SITE EVALUATION
for ON-SITE WASTEWATER SYSTEM

OWNER: GKT APPLICANT: _____
ADDRESS: _____ APPLICATION DATE: _____ DATE EVALUATED: 5-16-90
PROPOSED FACILITY: _____ PROPOSED DESIGN FLOW (.1949): _____ PROPERTY SIZE: _____
LOCATION OF SITE: Lot 14 Phase 5 Thrift PROPERTY RECORDED: _____
WATER SUPPLY: ☐ Private ☐ Public ☐ Well ☐ Spring ☐ Other _____
EVALUATION METHOD: ☐ Auger Boring ☐ Pit ☐ Cut
TYPE OF WASTEWATER: ☐ Sewage ☐ Industrial Process ☐ Mixed

PROFILE #	.1940 LANDSCAPE POSITION/ SLOPE %	HORIZON DEPTH (IN.)	SOIL MORPHOLOGY (.1941) .1941 STRUCTURE/ TEXTURE	.1941 CONSISTENCE/ MINERALOGY	OTHER PROFILE FACTORS .1942 SOIL WETNESS/ COLOR	.1943 SOIL DEPTH	.1956 SAPRO CLASS	.1944 RESTR HORIZ	PROFILE CLASS & LTAR
1	#9 1C3	0-27	mfsab e 4yr 5/6	fr ssp					PS .3
		27-32	fsab ypr	common mi sp ssp					
2		0-6	SL						PS .3
		6-24	mfsab RC	fisp					
		24-54	wkfsab yRct	frssp common mi sp					
3	Pit A Rd'd Bed	0-7"	Compacted	Material					PS
		7-10"	Brw SCL	GR FR					
		10"-48"	Rd/Brw Cm-wSBK MSBK SS, SP, SE,	Mica Flakes			FI-FR	w/Common	.3
		48"-56"	Rd/Brw C wfeatomany	SAP Tubes					
4									

DESCRIPTION	INITIAL SYSTEM	REPAIR SYSTEM
Available Space (.1945)		
System Type(s)		
Site LTAR		

OTHER FACTORS (.1946): _____
SITE CLASSIFICATION (.1948): _____
EVALUATED BY: _____
OTHER(S) PRESENT: _____


WELL SITE #6
MASTHEAD COURT
DRIVE
513
514
515
516
517
518
39,199 sq.ft.
37,008 sq.ft.
33,761 sq.ft.
39,884
SETBACK
R=42'
R=50'
160'
148'
130'
142'
116'
176'
171'
166'
125'
78'
795
800
805
810