DIVISION OF ENVIRONMENTAL HEALTH
ON-SITE WASTEWATER SECTION

PROPERTY ID #: _____
COUNTY: _____


SOIL/SITE EVALUATION
for ON-SITE WASTEWATER SYSTEM

OWNER: C L & T APPLICANT: _____
ADDRESS: _____ APPLICATION DATE: _____ DATE EVALUATED: _____
PROPOSED FACILITY: _____ PROPOSED DESIGN FLOW (.1949): _____ PROPERTY SIZE: _____
LOCATION OF SITE: (M) easement ph 4 PROPERTY RECORDED: _____
WATER SUPPLY: ☐ Private ☐ Public ☐ Well ☐ Spring ☐ Other _____
EVALUATION METHOD: ☐ Auger Boring ☐ Pit ☐ Cut
TYPE OF WASTEWATER: ☐ Sewage ☐ Industrial Process ☐ Mixed


PROFILE #	.1940 LANDSCAPE POSITION/ SLOPE %	HORIZON DEPTH (IN.)	SOIL MORPHOLOGY (.1941) .1941 STRUCTURE/ TEXTURE	.1941 CONSISTENCE/ MINERALOGY	OTHER PROFILE FACTORS .1942 SOIL WETNESS/ COLOR	.1943 SOIL DEPTH	.1956 SAPRO CLASS	.1944 RESTR HORIZ	PROFILE CLASS & LTAR
1		0-19	RC MFSBK	FRI SP					
		19-48	CL MSBK	FRI SSSP					
2		0-8	SL GR	FR SS SP					
		8-36	RC MSBK	FI SS P					
		36-48	CL MSBK	FRI					
3		0-6	SSL GR	FR SSSP					
		6-23	RC MSBK	FRI SSSP					
		23-48	CL MSBK	FRI SS SP					
4									

DESCRIPTION	INITIAL SYSTEM	REPAIR SYSTEM
Available Space (.1945)		
System Type(s)		
Site LTAR		

OTHER FACTORS (.1946): _____
SITE CLASSIFICATION (.1948): _____
EVALUATED BY: _____
OTHER(S) PRESENT: _____

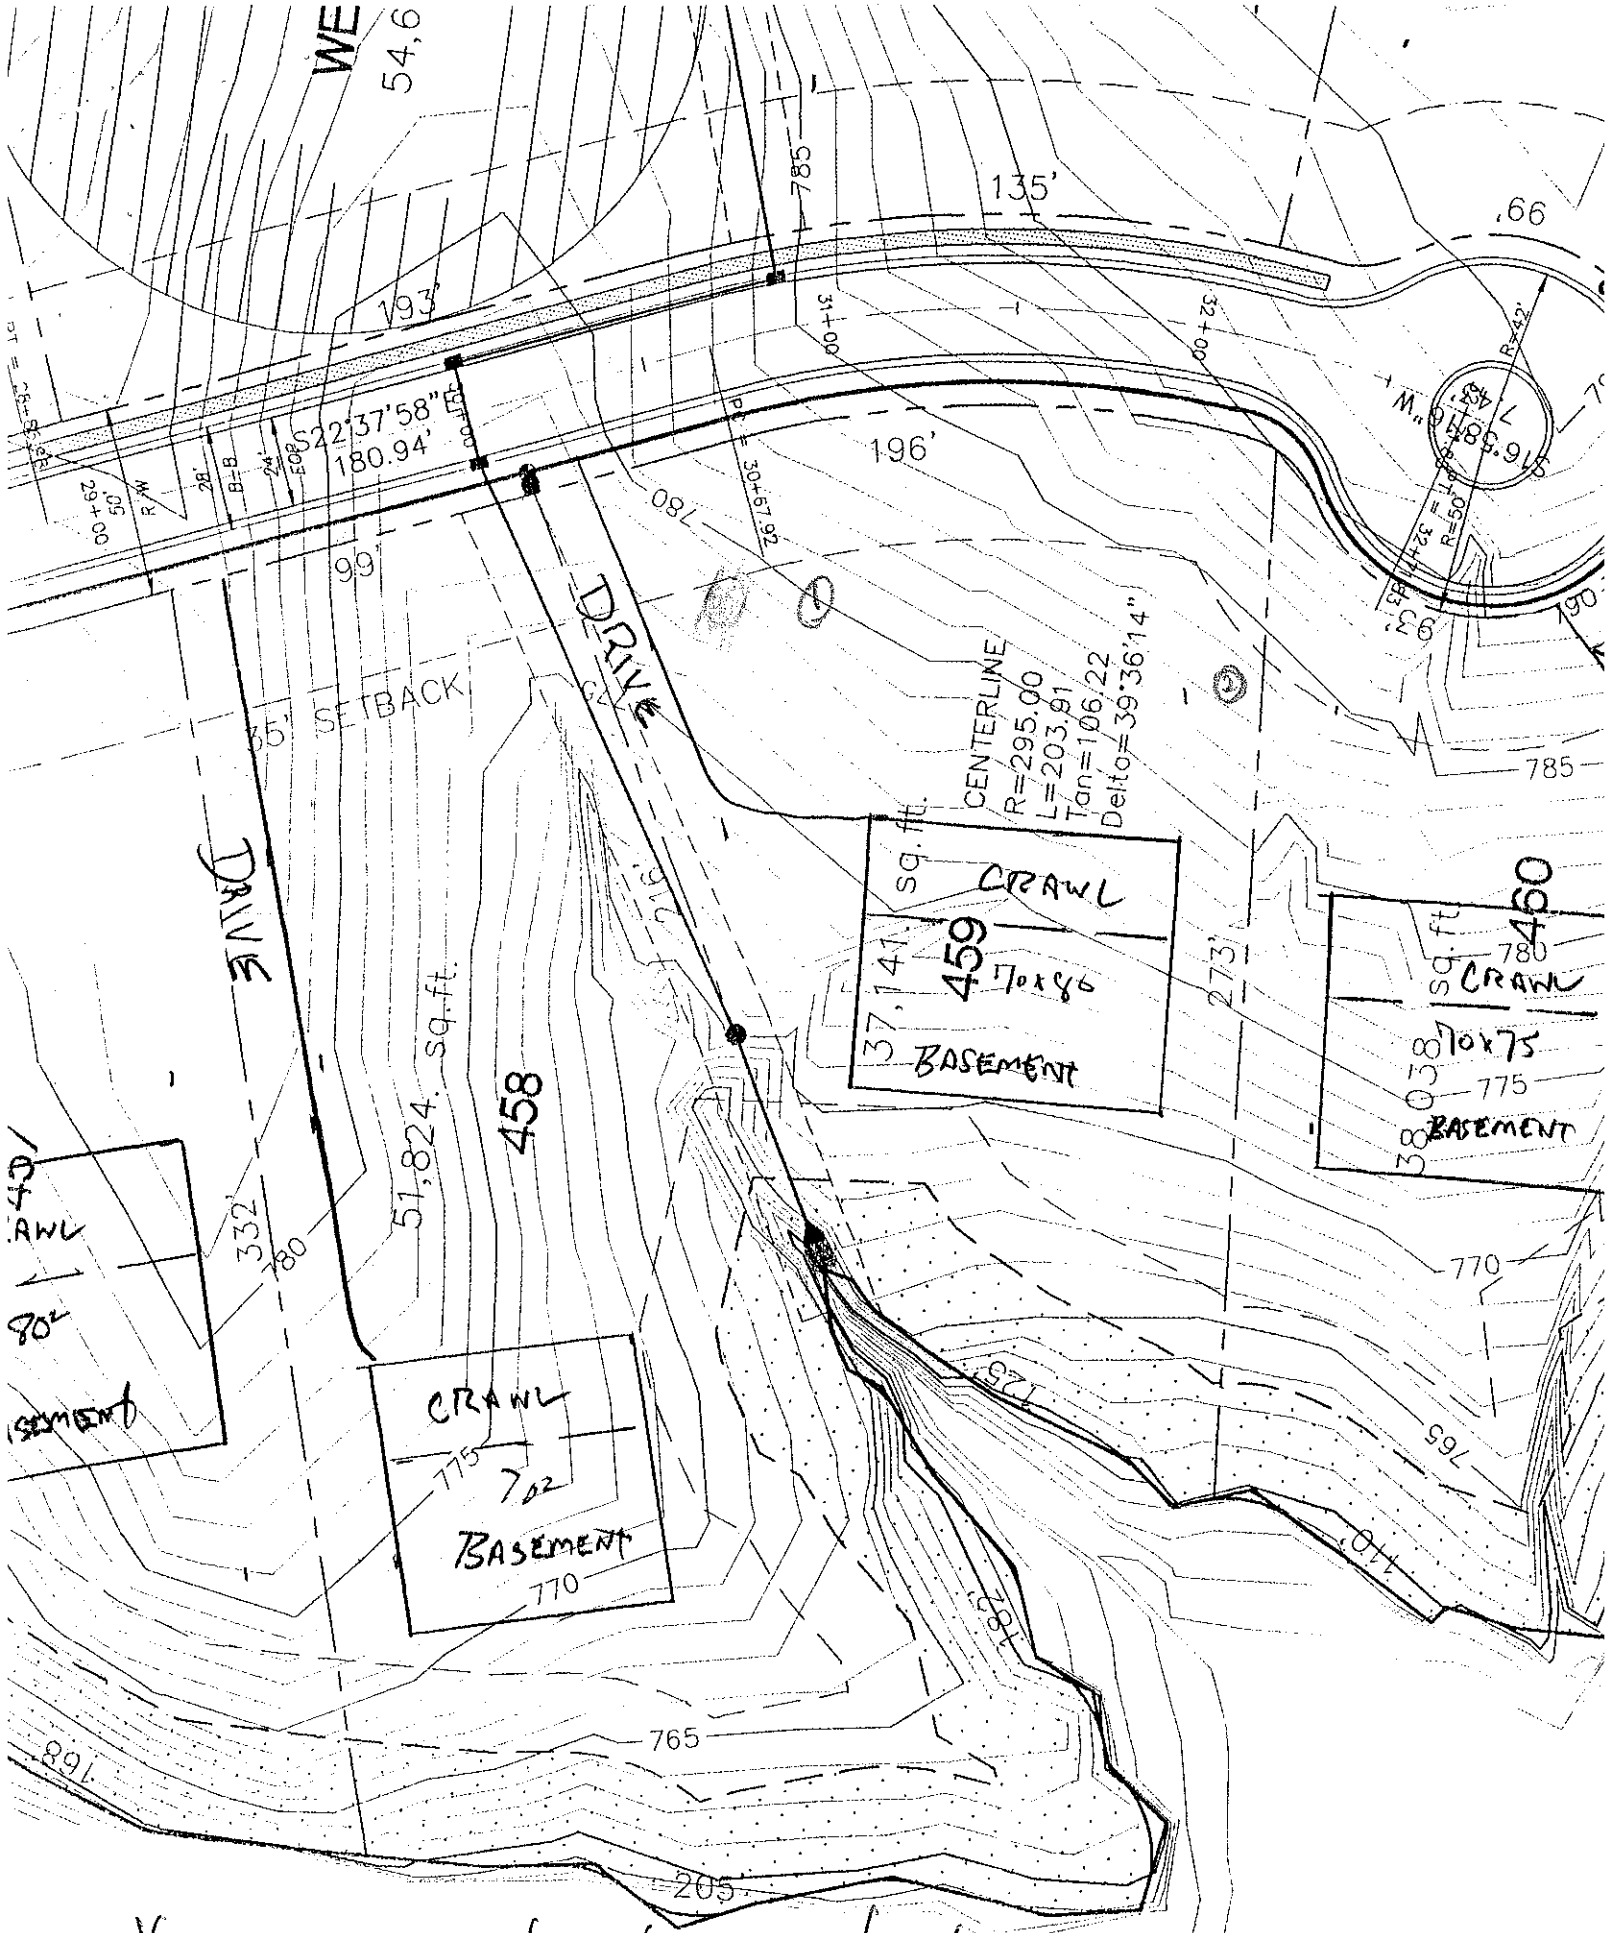

* SEE soil notes on back

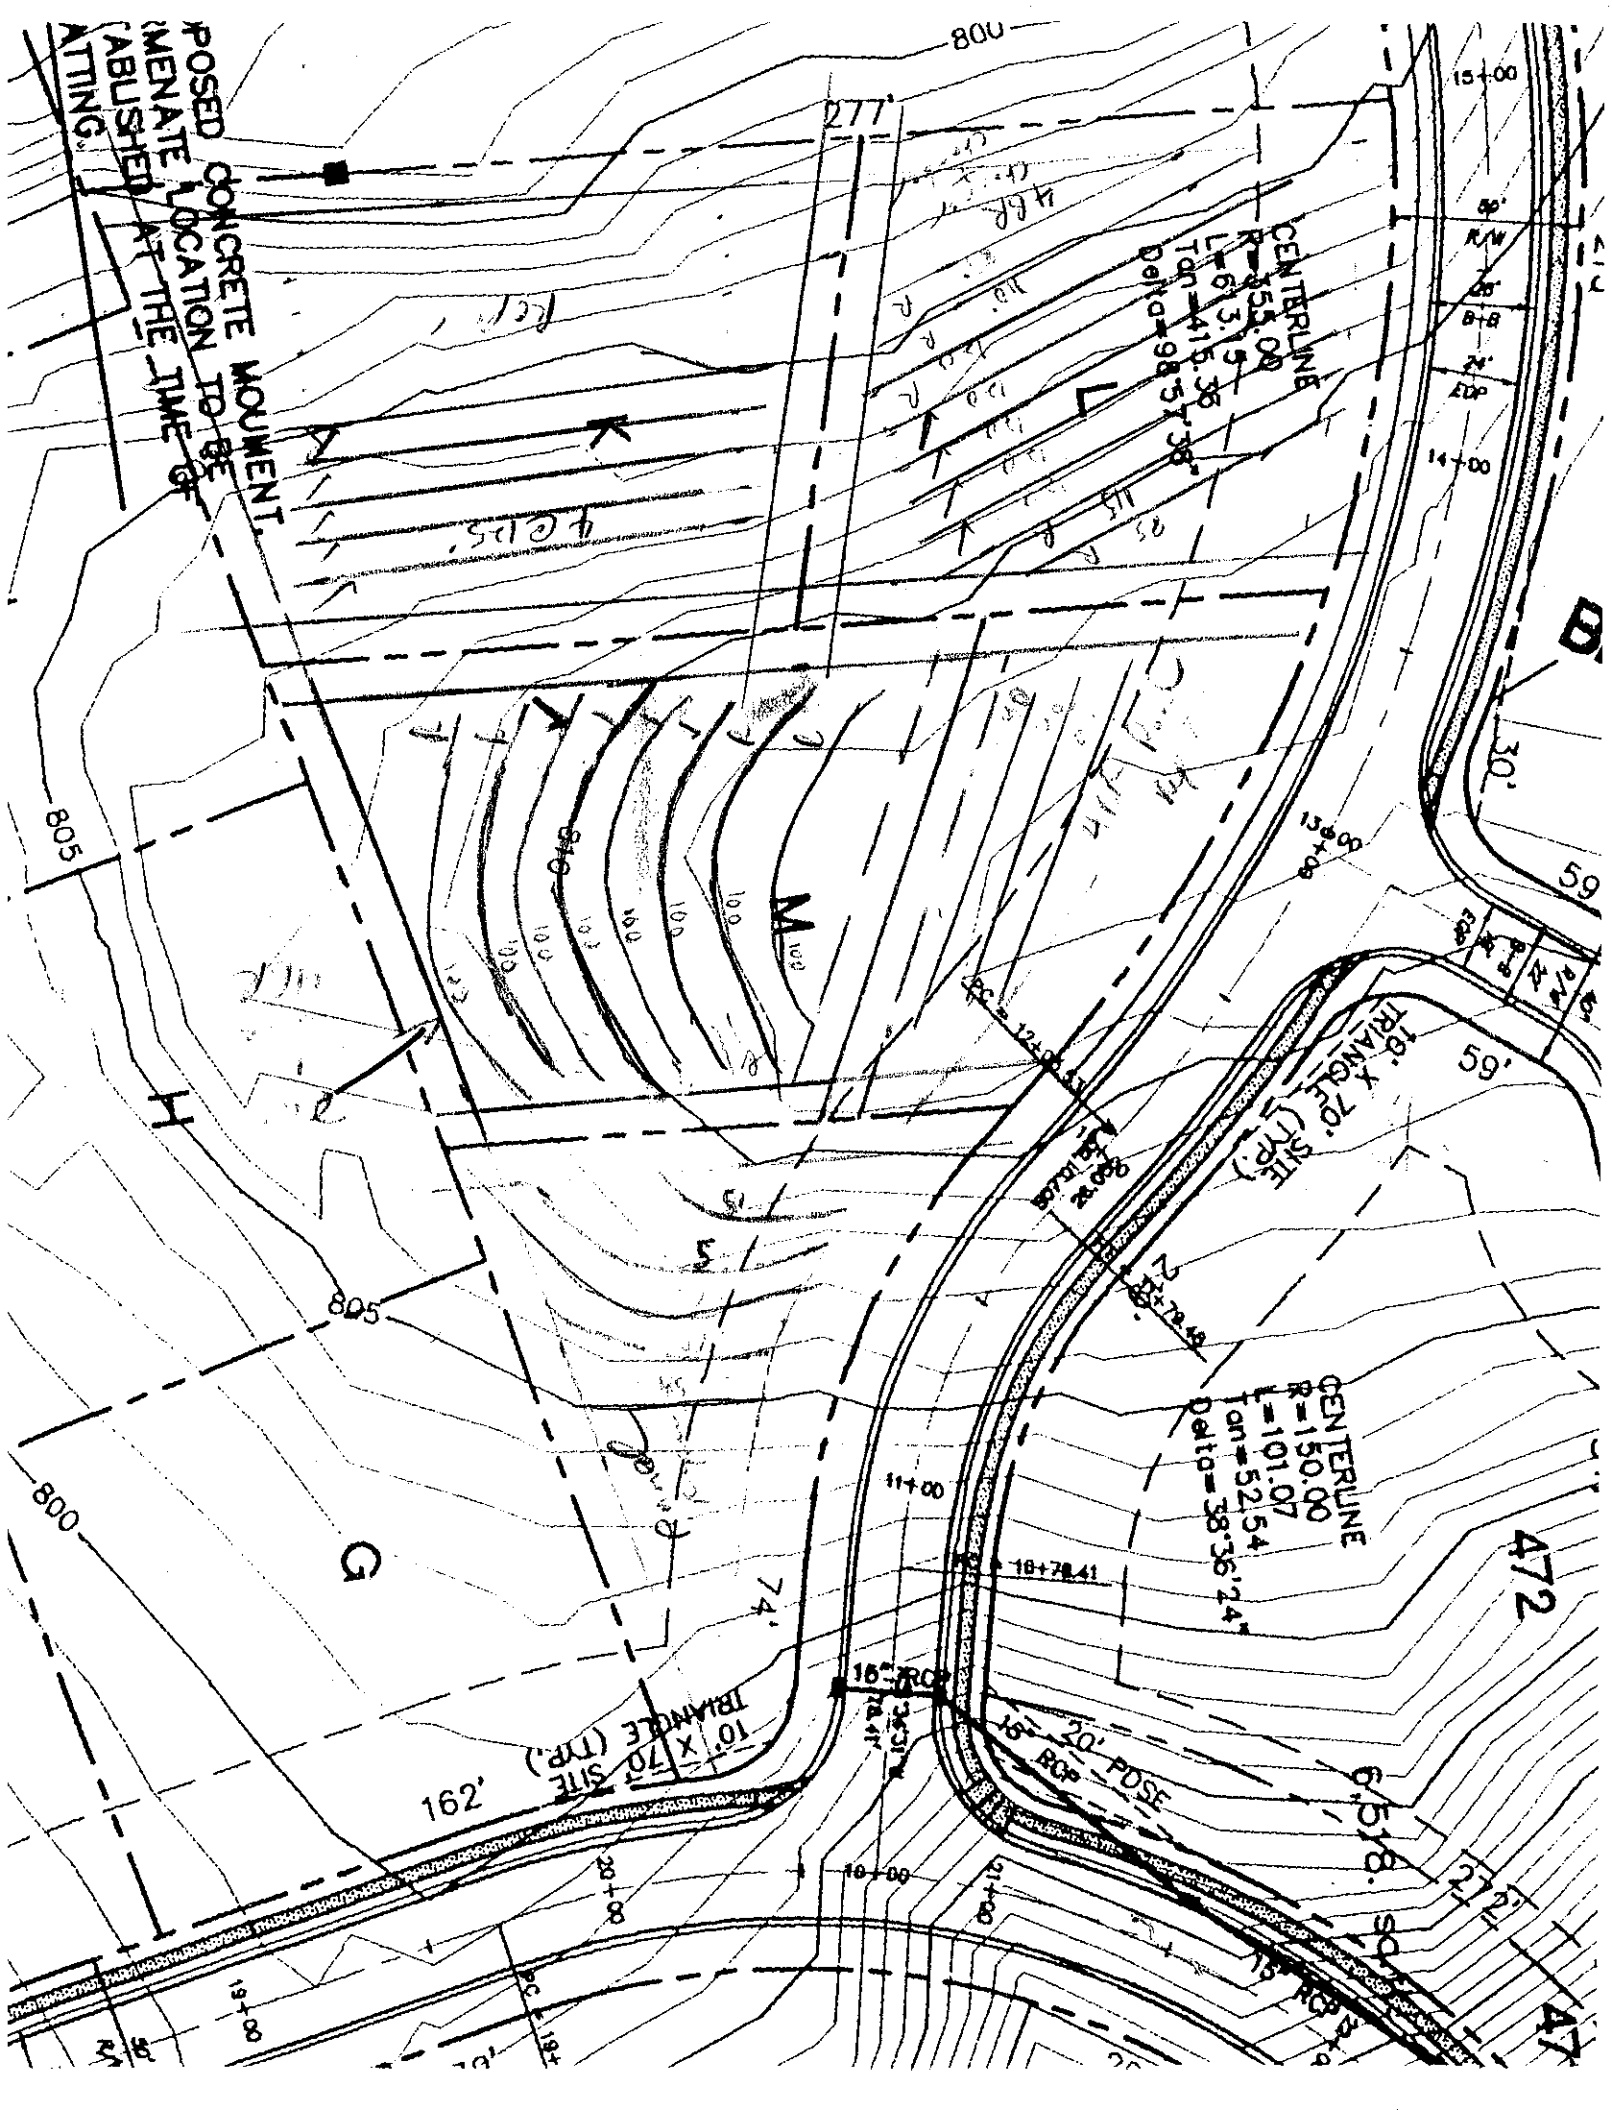
PROPOSED
REMENATE
ESTABLISHED
ATTING
CONCRETE MONUMENT
LOCATION TO BE
AT THE TIME OF
800
277'
CENTERLINE
R=455.00
L=631.36
Tan=415.36
Delta=98°53'36"
15+00
80'
R/W
20'
B-B
24'
EOP
14+00
30'
59'
805
13+80
12+00
10' X 70' SITE
TRIANGLE (TYP.)
59'
805
800
11+00
CENTERLINE
R=150.00
L=101.07
Tan=52.54
Delta=38°36'24"
PC = 10+78.41
472
74'
16" RCP
162'
10' X 70' SITE
TRIANGLE (TYP.)
15" 20' PDSE
RCP
10+00
8+00
18+00
20'