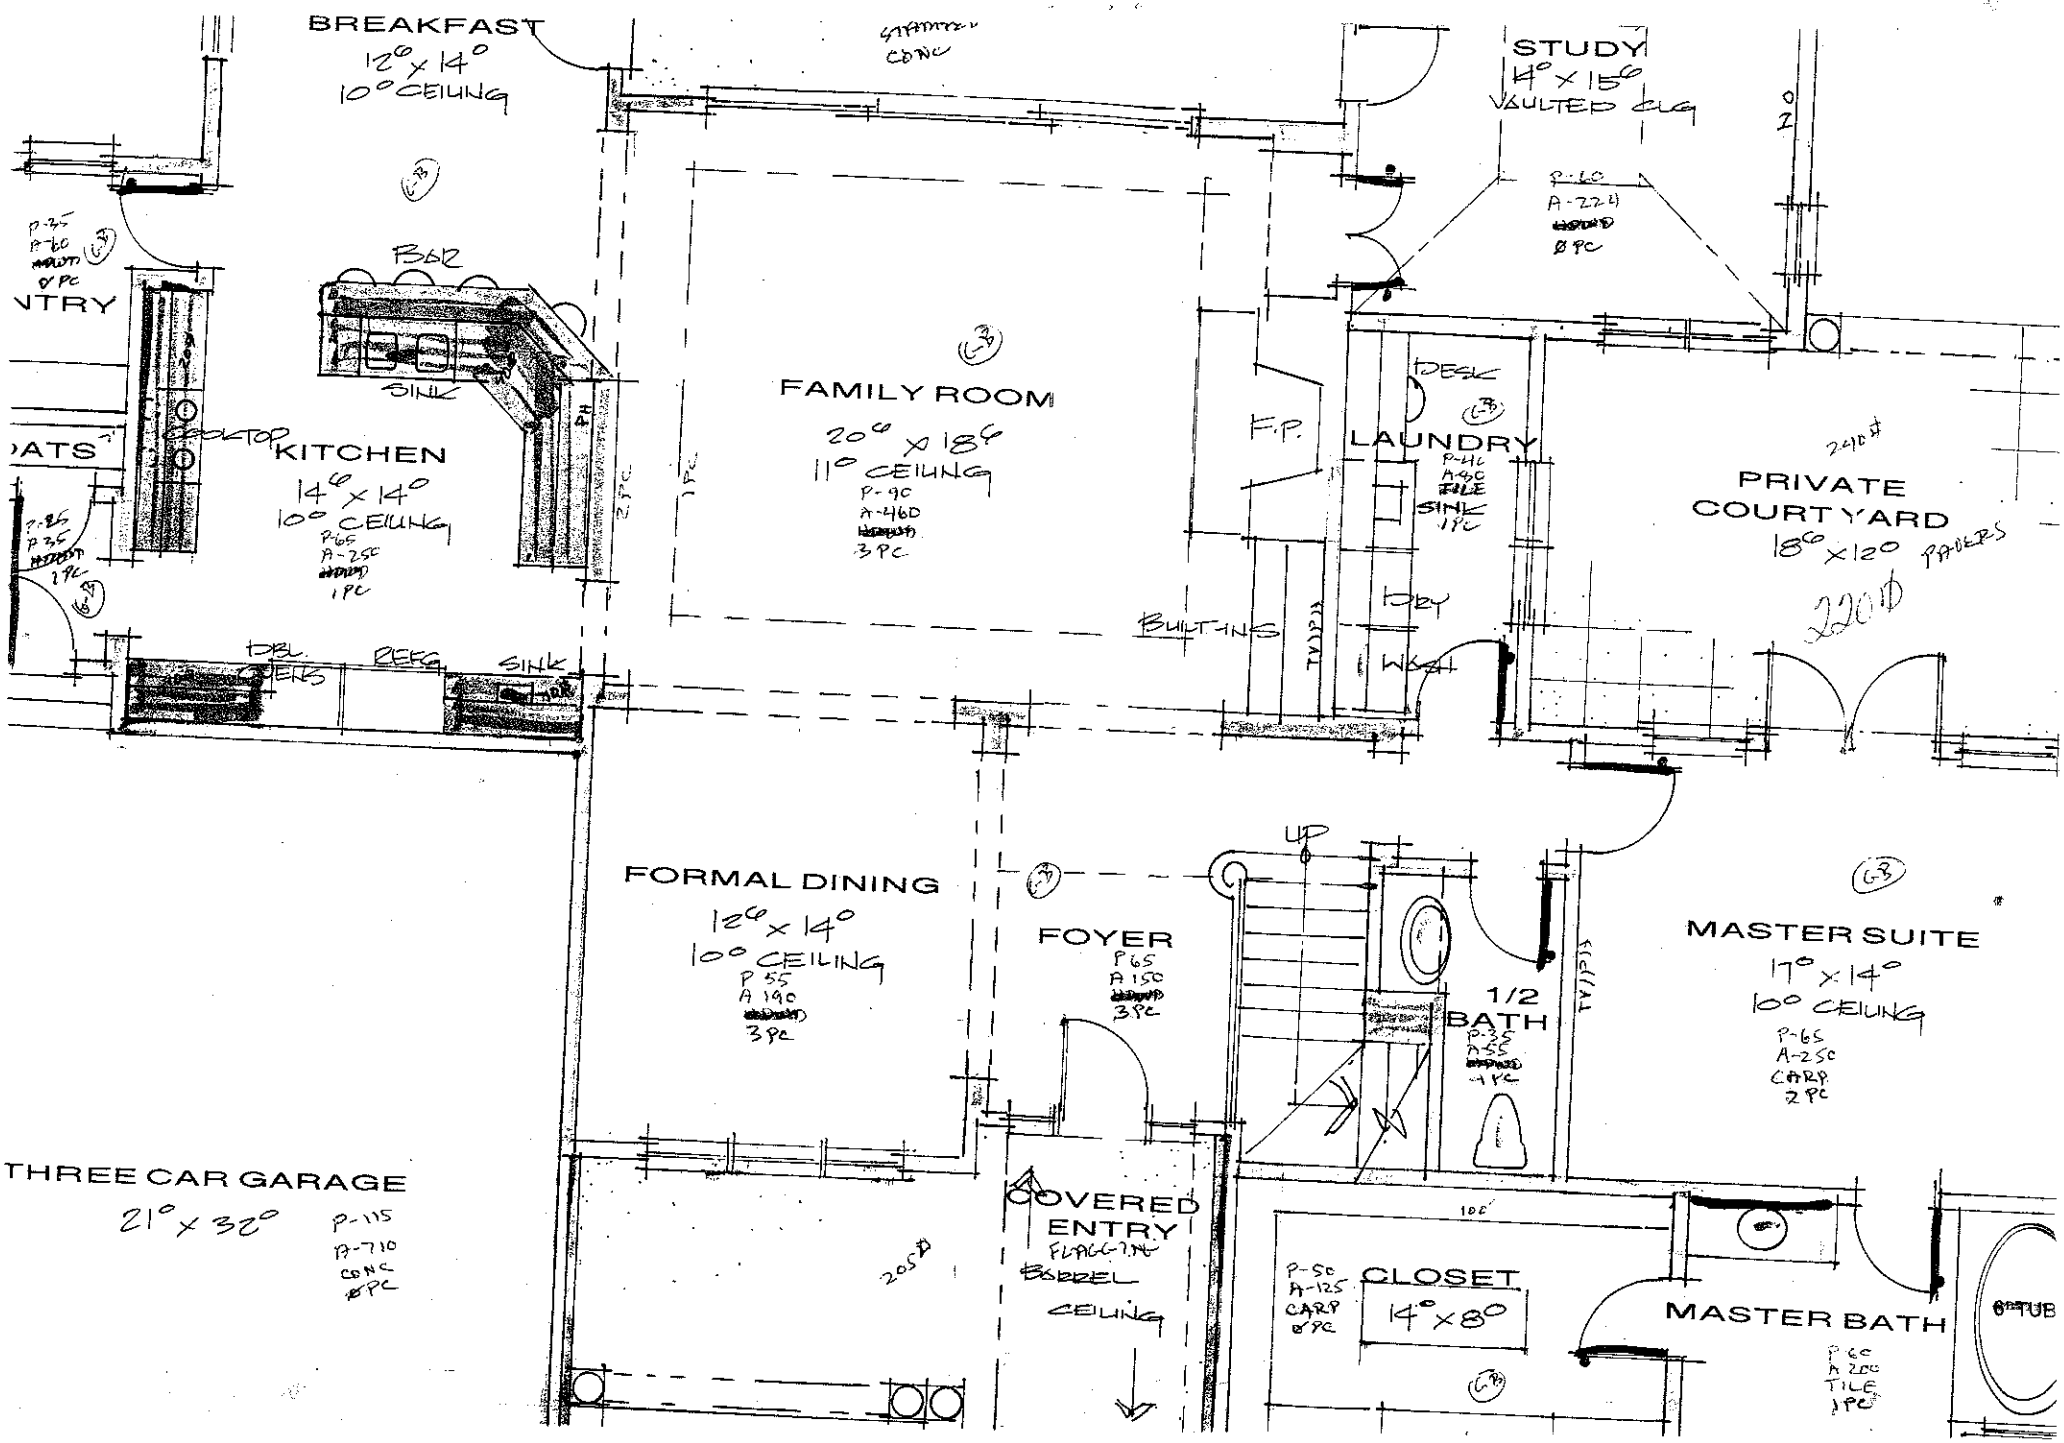
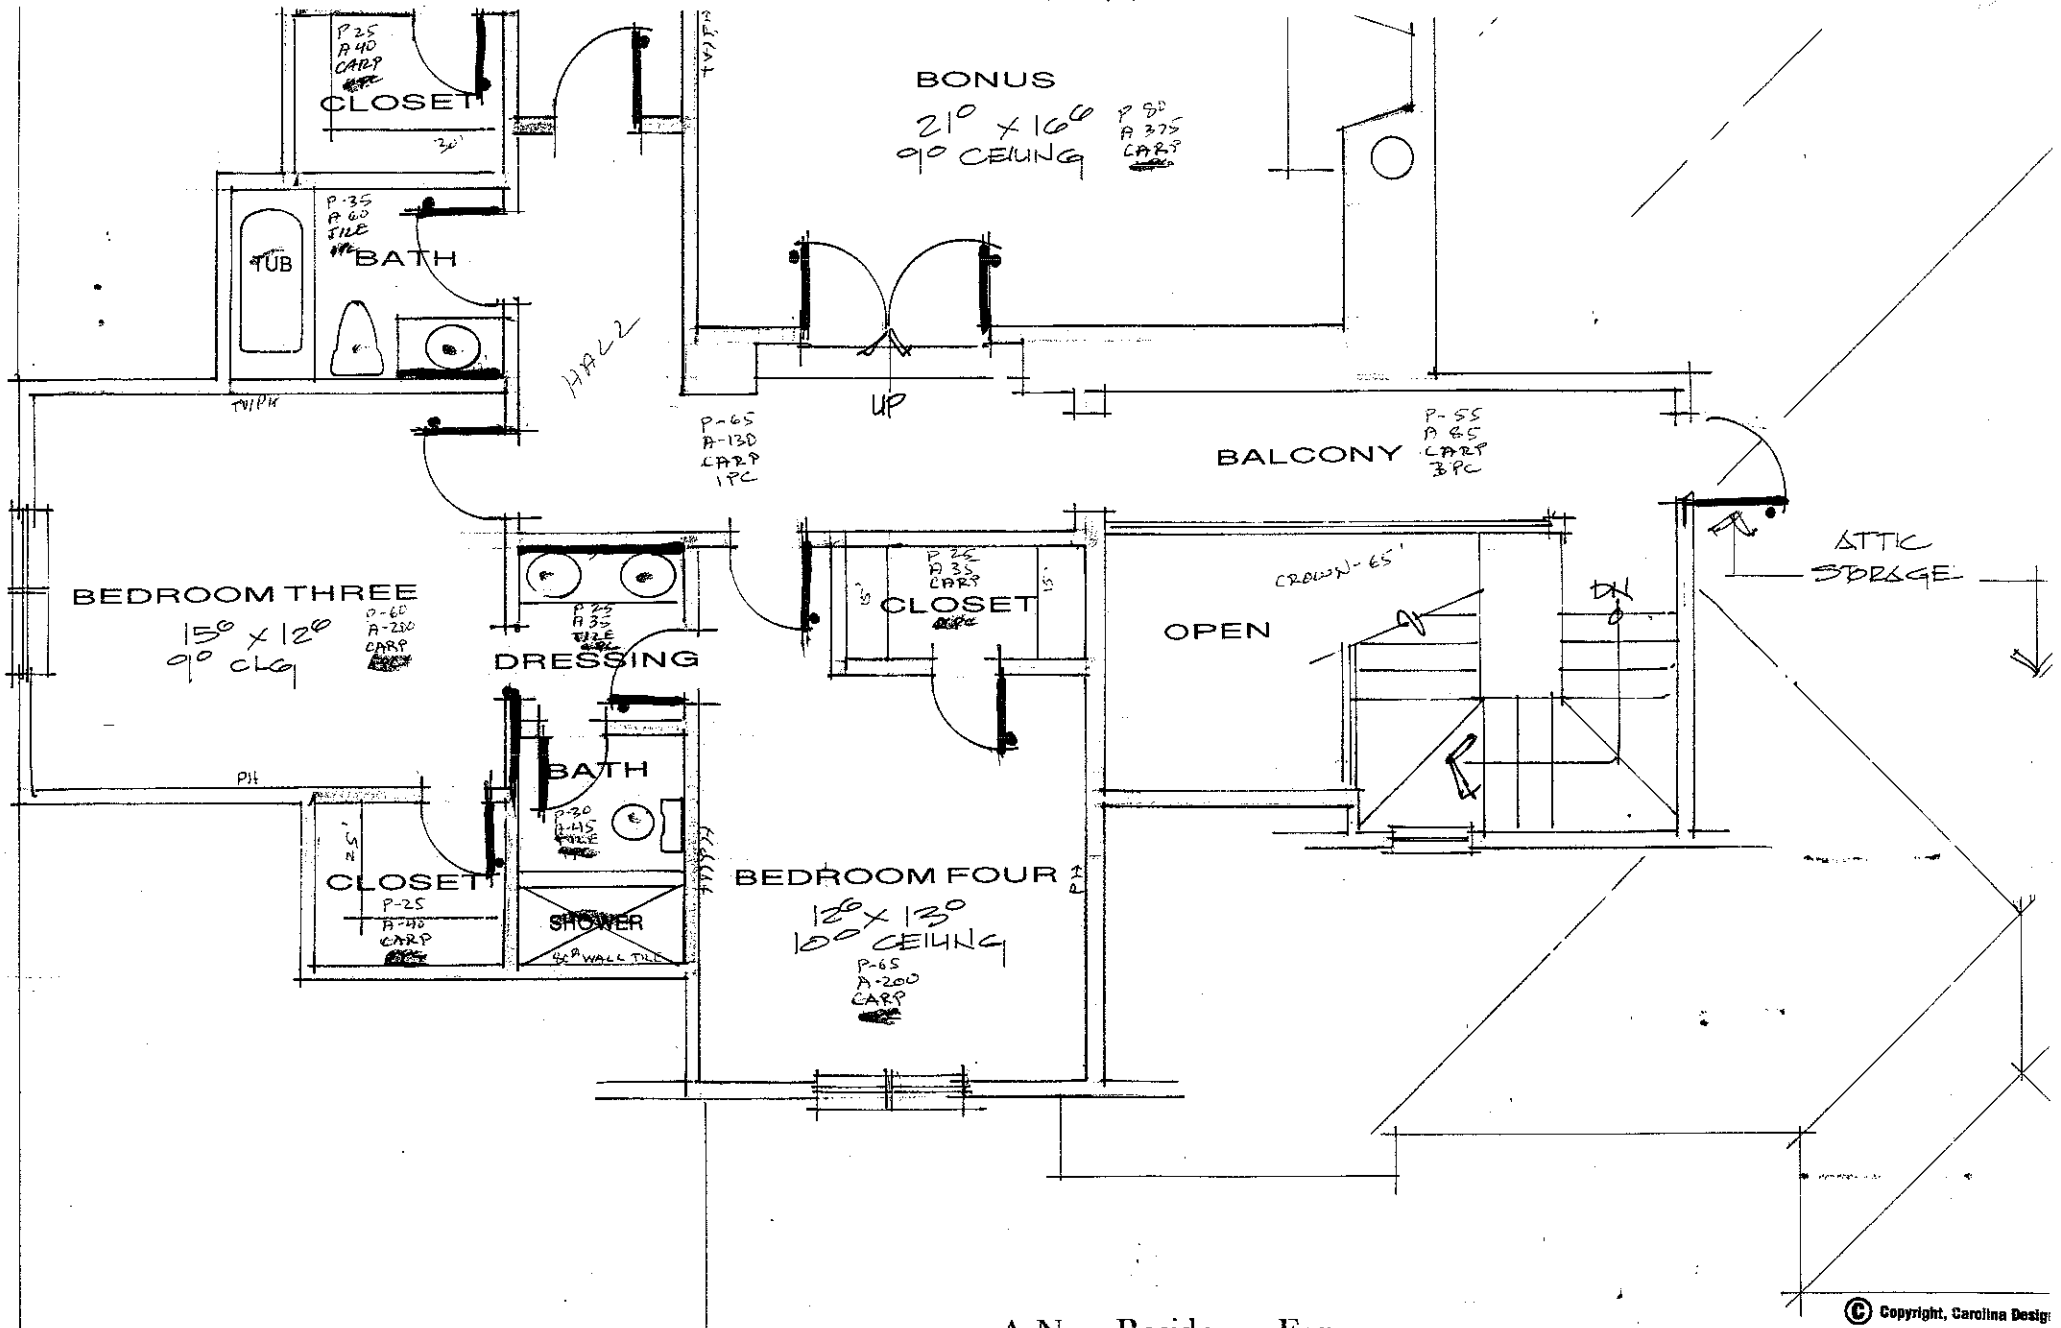

BREAKFAST
12° x 14°
10° CEILING
STUDY
14° x 15°
VAULTED CLG
P-60
A-224
Ø PC
FAMILY ROOM
20° x 18°
11° CEILING
P-90
A-460
3PC
F.P.
DESK
LAUNDRY
P-40
A-60
TILE
SINK
1PC
PRIVATE
COURTYARD
18° x 120 PAVERS
220 D
KITCHEN
14° x 14°
10° CEILING
P-65
A-250
1PC
BUILT-INS
FORMAL DINING
12° x 14°
10° CEILING
P 55
A 190
3PC
FOYER
P65
A 150
3PC
UP
1/2
BATH
P-35
A-55
1PC
MASTER SUITE
17° x 14°
10° CEILING
P-65
A-250
CARP
2 PC
THREE CAR GARAGE
21° x 32°
P-115
A-710
CONC
Ø PC
COVERED
ENTRY
FLAGGING
BARREL
CEILING
205 D
CLOSET
14° x 80°
P-50
A-125
CARP
Ø PC
MASTER BATH
P-60
A-200
TILE
1PC



© Copyright, Carolina Design

A New Residence For

Mr & Mrs McGuire