DIVISION OF ENVIRONMENTAL HEALTH
ON-SITE WASTEWATER SECTION

PROPERTY ID #: _____
COUNTY: _____

SOIL/SITE EVALUATION
for ON-SITE WASTEWATER SYSTEM

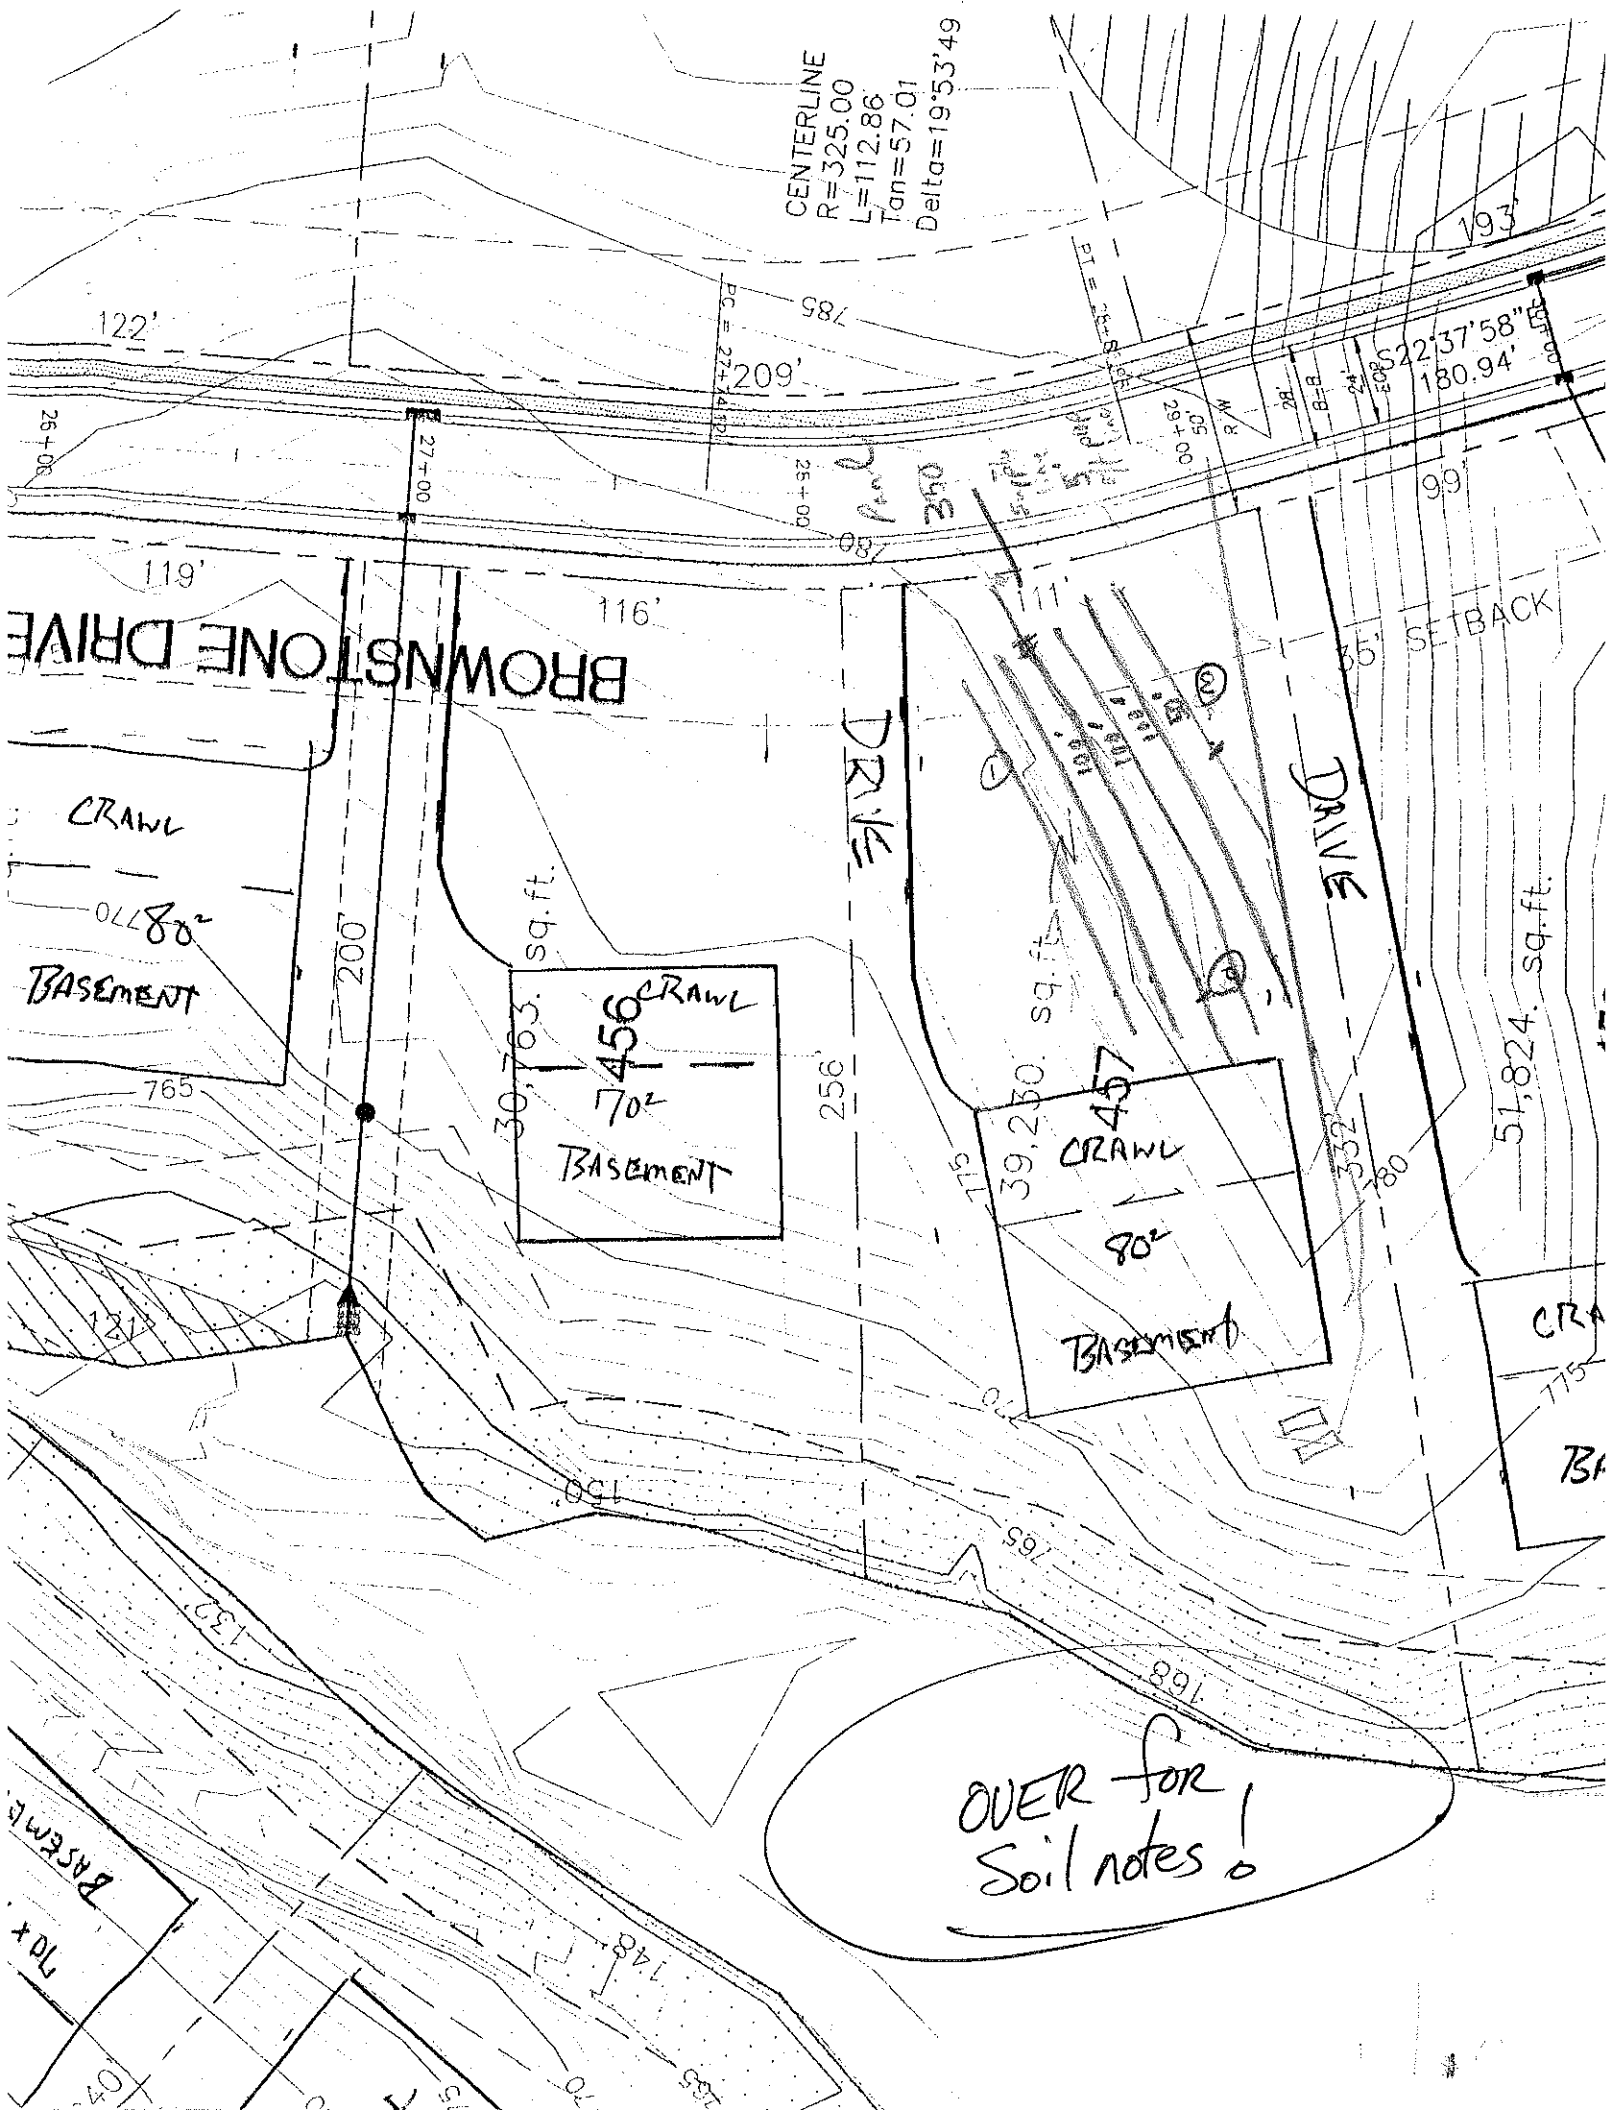
OWNER: _____ APPLICANT: _____
ADDRESS: _____ APPLICATION DATE: _____ DATE EVALUATED: _____
PROPOSED FACILITY: _____ PROPOSED DESIGN FLOW (.1949): _____ PROPERTY SIZE: _____
LOCATION OF SITE: _____ lot (A) ex Sewell PROPERTY RECORDED: _____
WATER SUPPLY: ☐ Private ☐ Public ☐ Well ☐ Spring ☐ Other _____
EVALUATION METHOD: ☐ Auger Boring ☐ Pit ☐ Cut
TYPE OF WASTEWATER: ☐ Sewage ☐ Industrial Process ☐ Mixed

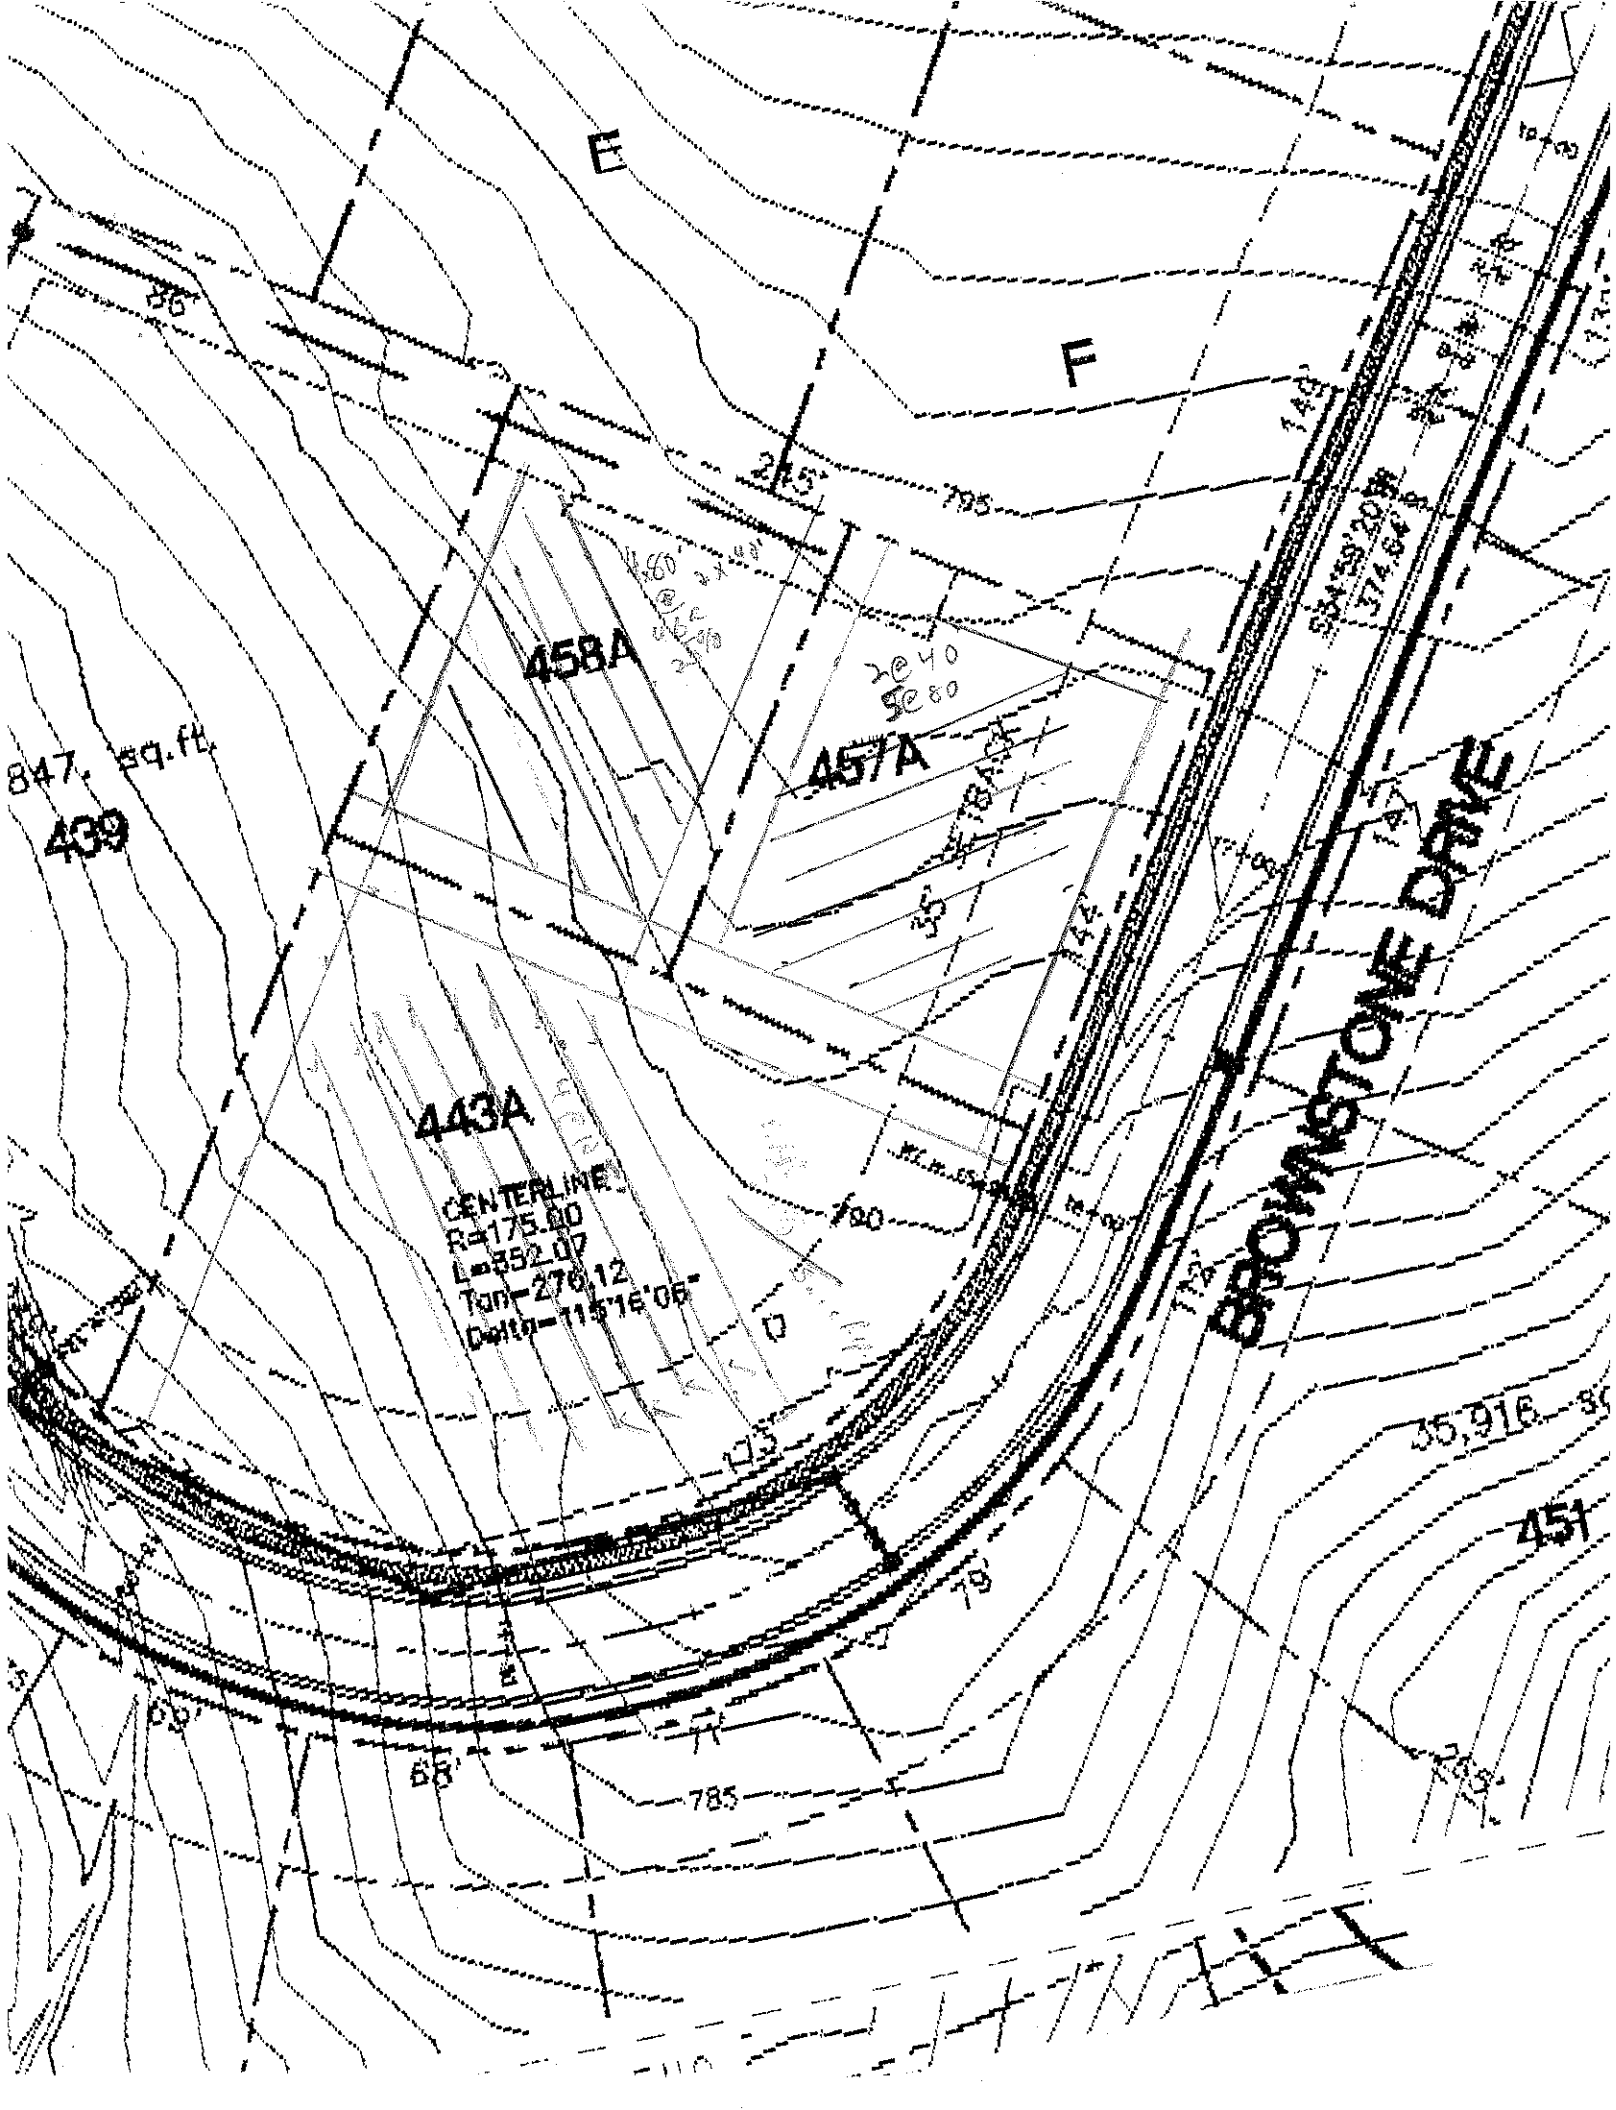
PROFILE #	.1940 LAND-SCAPE POSITION/ SLOPE %	HORI-ZON DEPTH (IN.)	SOIL MORPHOLOGY (.1941) .1941 STRUCTURE/ TEXTURE	.1941 CONSISTENCE/ MINERALOGY	OTHER PROFILE FACTORS .1942 SOIL WETNESS/ COLOR	.1943 SOIL DEPTH	.1956 SAPRO CLASS	.1944 RESTR HORIZ	PROFILE CLASS & LTAR
1		0-20	RBC MAPW SF SP		Mangan stains				,2 do 20"
		30+	≤ 2 chroma mott's						
2		0-33	RBC APW SF SP						,2 ,25 3 33"
		33+	≤ 2 chroma	@ 40"					
			YBR 33"						
3									
4									

DESCRIPTION	INITIAL SYSTEM	REPAIR SYSTEM
Available Space (.1945)		
System Type(s)		
Site LTAR		

OTHER FACTORS (.1946): _____
SITE CLASSIFICATION (.1948): _____

EVALUATED BY: _____
OTHER(S) PRESENT: _____


CENTERLINE
R=325.00
L=112.86
Tan=57.01
Delta=19°53'49
PC = 27+14.41
PT = 28+27.27
122'
209'
193'
S22°37'58"E
180.94'
26+00
27+00
28+00
29+00
30+00
119'
116'
111'
99'
BROWNSTONE DRIVE
35' SETBACK
DRIVE
CRAWL
770 sq.ft.
BASEMENT
200'
765
30,763 sq.ft.
CRAWL
456
170²
BASEMENT
256'
39,250 sq.ft.
CRAWL
80²
BASEMENT
51,824 sq.ft.
121'
150'
132'
168'
148'
OVER for
Soil notes!


E
F
458A
457A
443A
439
847. sq.ft.
CENTERLINE
R=175.00
L=352.07
Tan=276.12
Delta=115°16'05"
BROWNSTONE DRIVE
451
35,916
785