DIVISION OF ENVIRONMENTAL HEALTH
ON-SITE WASTEWATER SECTION

PROPERTY ID #: _____
COUNTY: _____

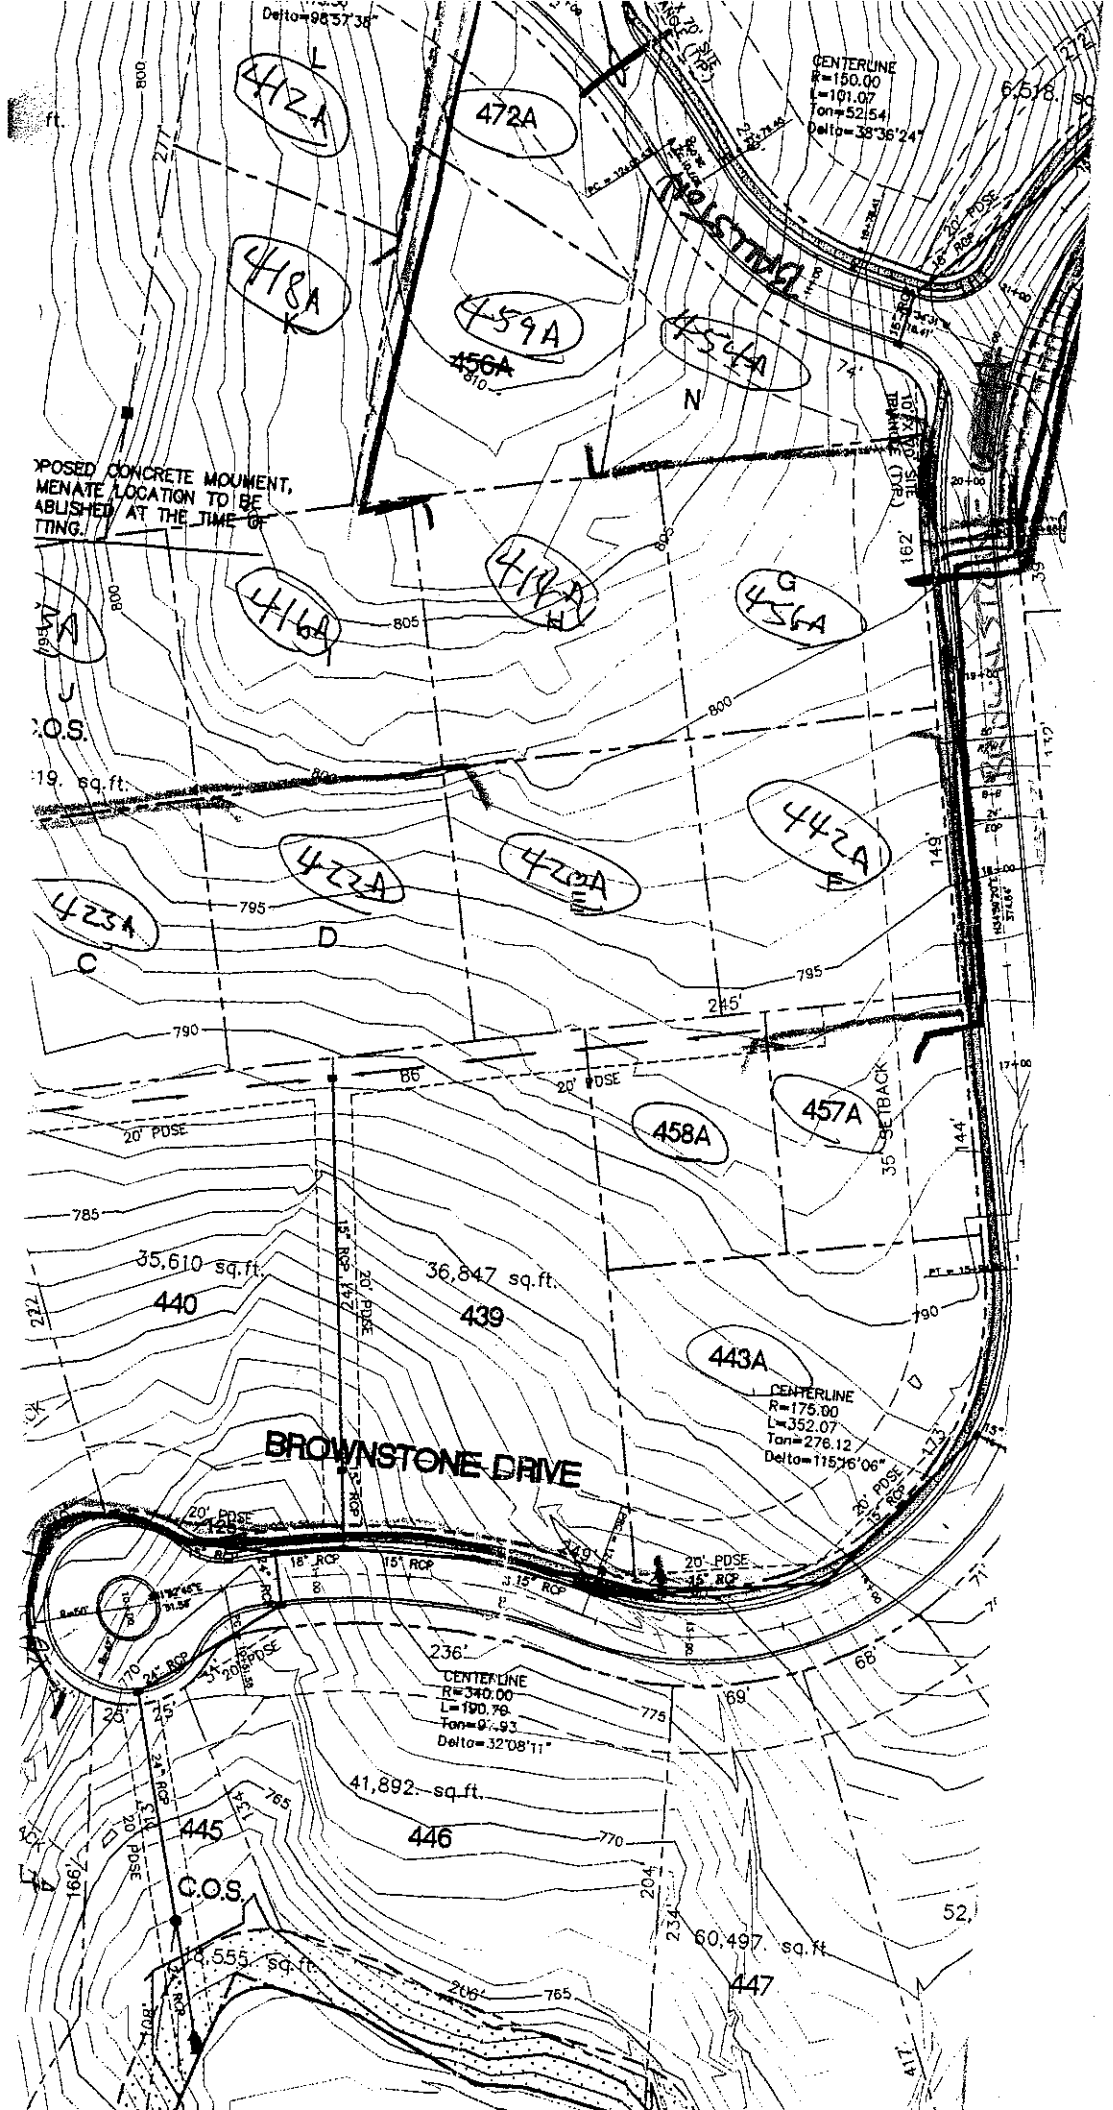
SOIL/SITE EVALUATION
for ON-SITE WASTEWATER SYSTEM

OWNER: C L & T APPLICANT: _____
ADDRESS: _____ APPLICATION DATE: _____ DATE EVALUATED: _____
PROPOSED FACILITY: _____ PROPOSED DESIGN FLOW (.1949): _____ PROPERTY SIZE: _____
LOCATION OF SITE: (E) easement pch 4 PROPERTY RECORDED: _____
WATER SUPPLY: ☐ Private ☐ Public ☐ Well ☐ Spring ☐ Other _____
EVALUATION METHOD: ☐ Auger Boring ☐ Pit ☐ Cut
TYPE OF WASTEWATER: ☐ Sewage ☐ Industrial Process ☐ Mixed

PROFILE #	.1940 LANDSCAPE POSITION/ SLOPE %	HORIZON DEPTH (IN.)	SOIL MORPHOLOGY (.1941) STRUCTURE/ TEXTURE	SOIL MORPHOLOGY (.1941) CONSISTENCE/ MINERALOGY	OTHER PROFILE FACTORS .1942 SOIL WETNESS/ COLOR	.1943 SOIL DEPTH	.1956 SAPRO CLASS	.1944 RESTR HORIZ	PROFILE CLASS & LTAR
1		0-6	BSL GR	FRI SSSP					PS .25-.3
		6-34	RC MRABK	FRI SP					
		34-44	YR CL	MSBK FRI SSSP					
2		0-6	BSL GR	FRI SSSP	YB Mottles @ root channels Bot. of SAP 36" deep Probed				PS .25
		6-36	YRC MRABK	FRI SP					
		36-46	YR CL	MSBK FRI SSSP					
3									
4									

DESCRIPTION	INITIAL SYSTEM	REPAIR SYSTEM
Available Space (.1945)		
System Type(s)		
Site LTAR		

OTHER FACTORS (.1946): _____
SITE CLASSIFICATION (.1948): _____
EVALUATED BY: _____
OTHER(S) PRESENT: _____


Easement
BROWNSTONE DRIVE
CENTERLINE
R=150.00
L=101.07
Tan=52.54
Delta=38°36'24"
CENTERLINE
R=175.00
L=352.07
Tan=276.12
Delta=115°16'06"
CENTERLINE
R=340.00
L=190.76
Tan=97.93
Delta=32°08'11"
35' SETBACK
20' PDSE
15" RCP
18" RCP
24" RCP
C.O.S.
35,610 sq.ft.
36,847 sq.ft.
41,892 sq.ft.
18,555 sq.ft.
60,497 sq.ft.
440
439
446
445
447
443A
457A
458A
472A
448A
459A
454A
456A
446A
442A
423A
423A
442A
456A
442A
423A
C
D
E
F
G
J
K
L
N