DIVISION OF ENVIRONMENTAL HEALTH:
ON-SITE WASTEWATER SECTION

PROPERTY ID #: _____
COUNTY: _____

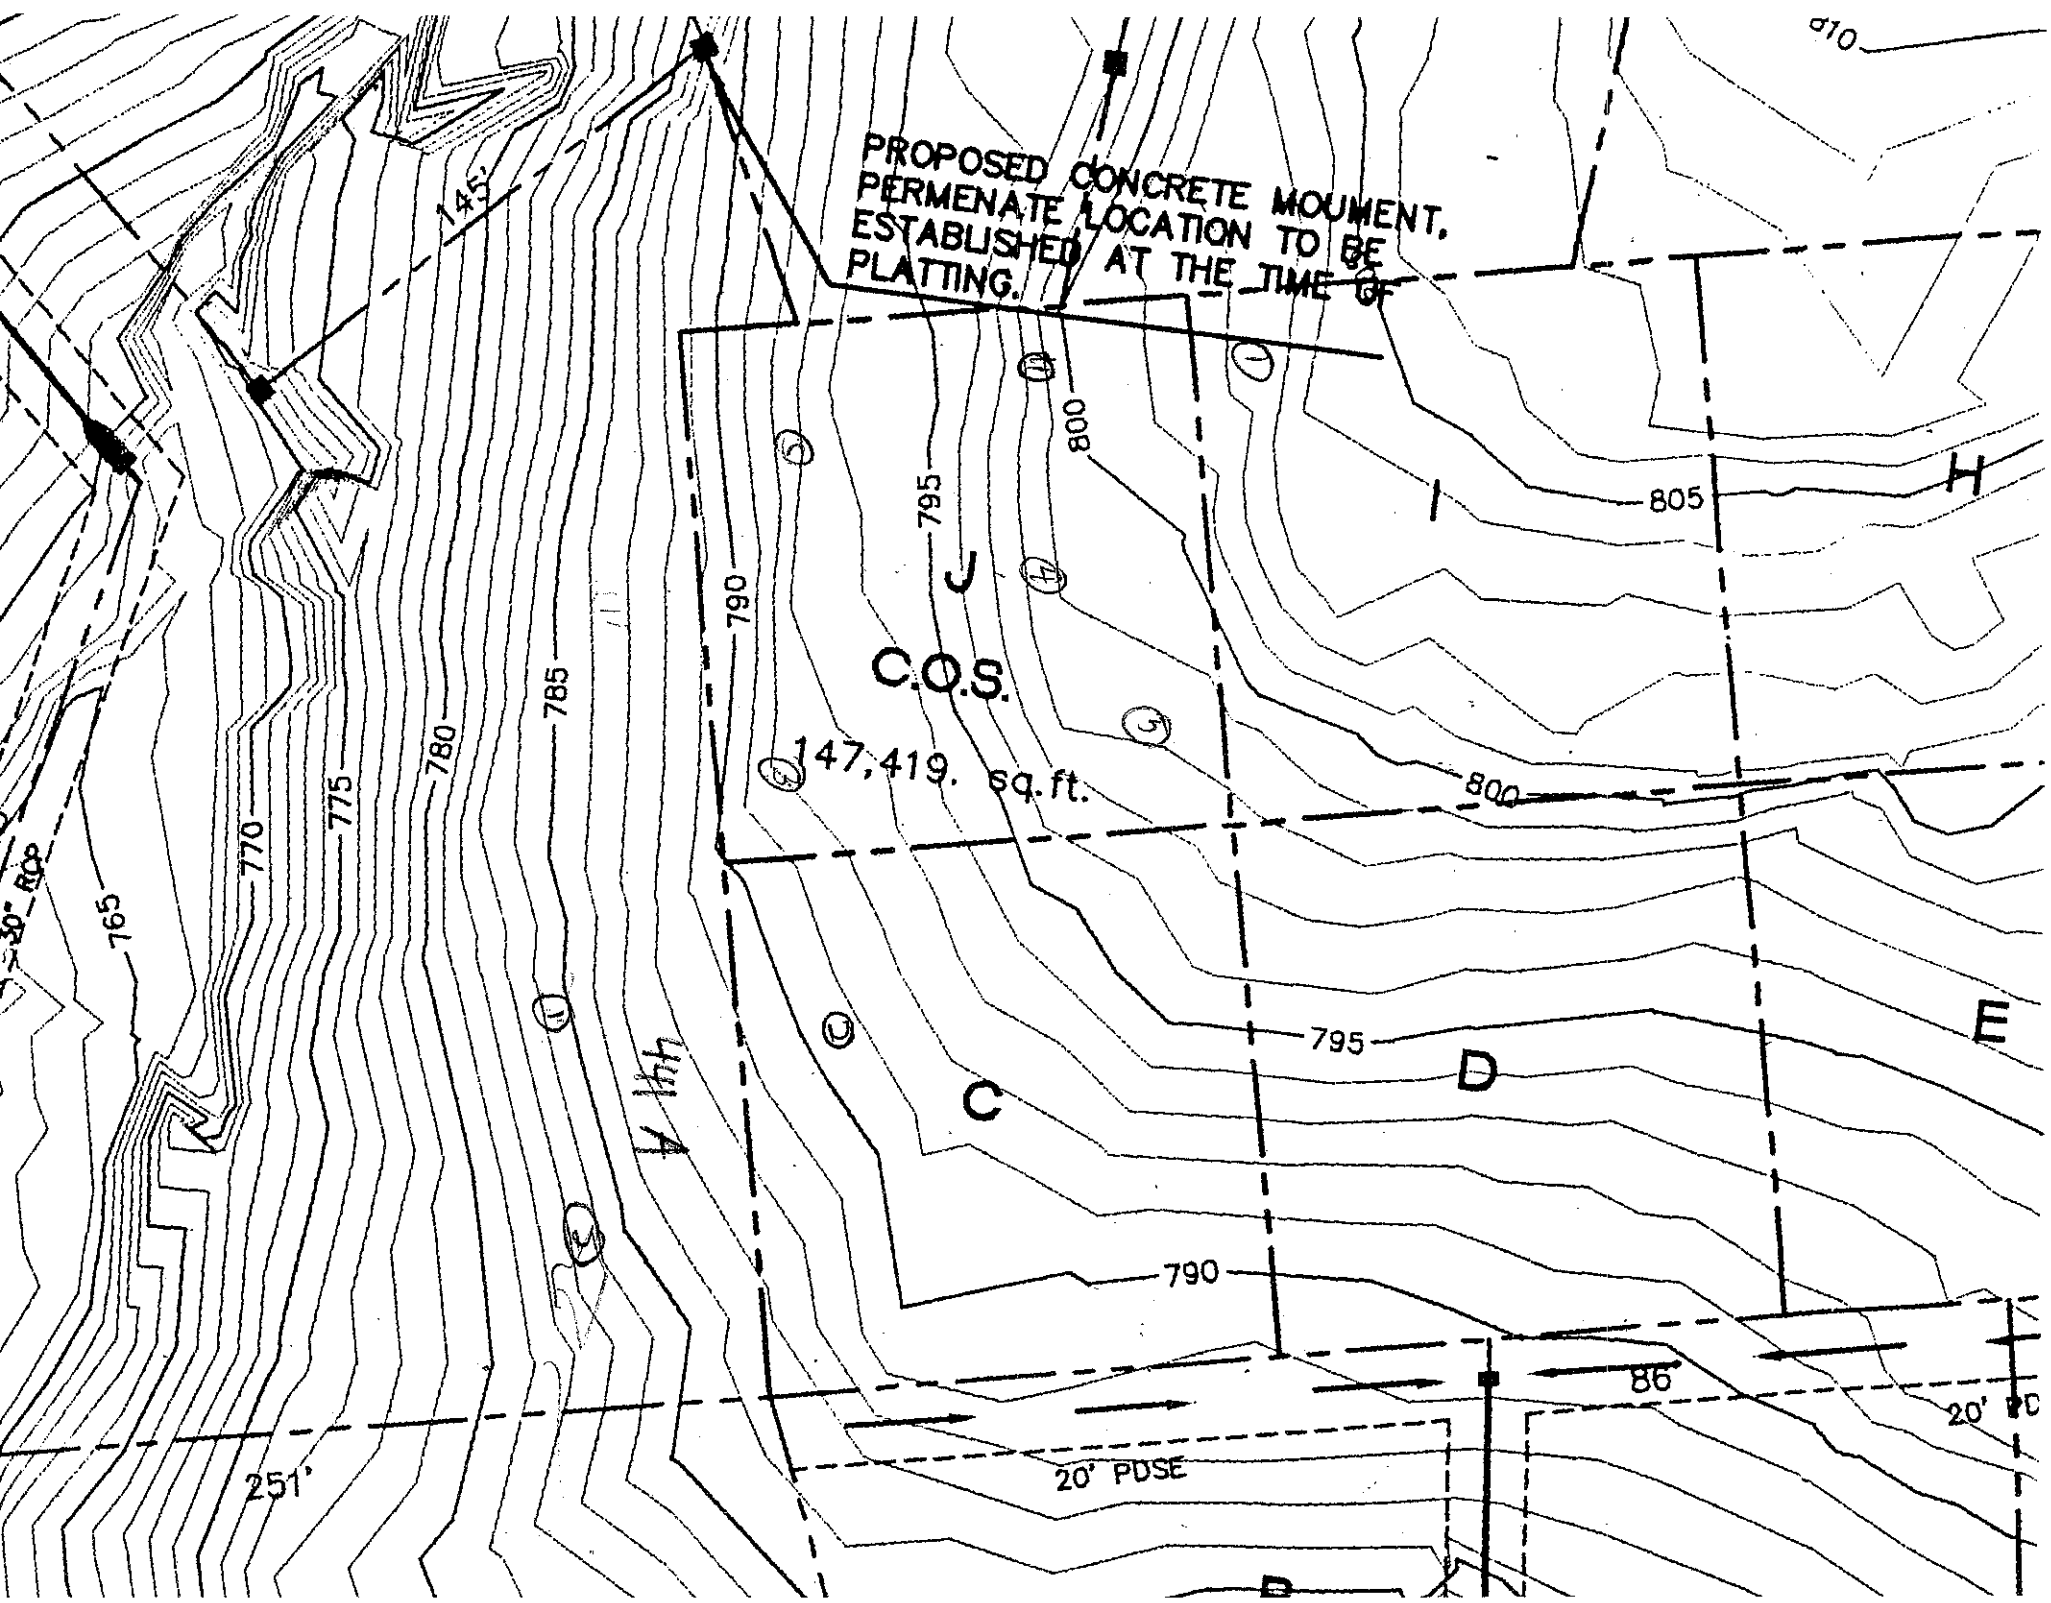
SOIL/SITE EVALUATION
for ON-SITE WASTEWATER SYSTEM

OWNER: C L & T APPLICANT: _____
ADDRESS: _____ APPLICATION DATE: _____ DATE EVALUATED: _____
PROPOSED FACILITY: _____ PROPOSED DESIGN FLOW (.1949): _____ PROPERTY SIZE: _____
LOCATION OF SITE: (J) easement ph 4 PROPERTY RECORDED: _____
WATER SUPPLY: ☐ Private ☐ Public ☐ Well ☐ Spring ☐ Other _____
EVALUATION METHOD: ☐ Auger Boring ☐ Pit ☐ Cut (3) 0-26 RC MF ABk / FRF SS SP
TYPE OF WASTEWATER: ☐ Sewage ☐ Industrial Process ☐ Mixed 26-48 RCL SBk Inf SAP (PS)

PROFILE #	.1940 LANDSCAPE POSITION/ SLOPE %	HORIZON DEPTH (IN.)	SOIL MORPHOLOGY (.1941) STRUCTURE/ TEXTURE	SOIL MORPHOLOGY (.1941) CONSISTENCE/ MINERALOGY	OTHER PROFILE FACTORS .1942 SOIL WETNESS/ COLOR	.1943 SOIL DEPTH	.1956 SAPRO CLASS	.1944 RESTR HORIZ	PROFILE CLASS & LTAR
1		0-21	BSL GR	FRL SSSP	40" SAP				PS -25- .3
		21-48	YRC MABk	FL SP					
2		0-25	YRC SBk	FL SP					PS .1 LPRC
3		0-36	YR ABk	FL SP					PS .1 -0 36+ .3
		36+	m ≤ 2 chroma	Mott. S					
4		0-10	SCL GR	FRF SS SP					PS .3
		10-30	RC/CL MSBk	FRF SS SP					
		30-41	CL SAP Fmc.	MSBk FRF SP					

DESCRIPTION	INITIAL SYSTEM	REPAIR SYSTEM
Available Space (.1945)		
System Type(s)		
Site LTAR		

OTHER FACTORS (.1946): _____
SITE CLASSIFICATION (.1948): _____
EVALUATED BY: _____
OTHER(S) PRESENT: _____


PROPOSED CONCRETE MOUMENT.
PERMENATE LOCATION TO BE
ESTABLISHED AT THE TIME OF
PLATTING.
145'
810
805
800
795
790
785
780
775
770
765
C.O.S.
147,419. sq.ft.
J
H
E
D
C
A
800
795
790
86'
20' PDSE
251'