DIVISION OF ENVIRONMENTAL HEALTH
ON-SITE WASTEWATER SECTION

PROPERTY ID #: _____
COUNTY: _____

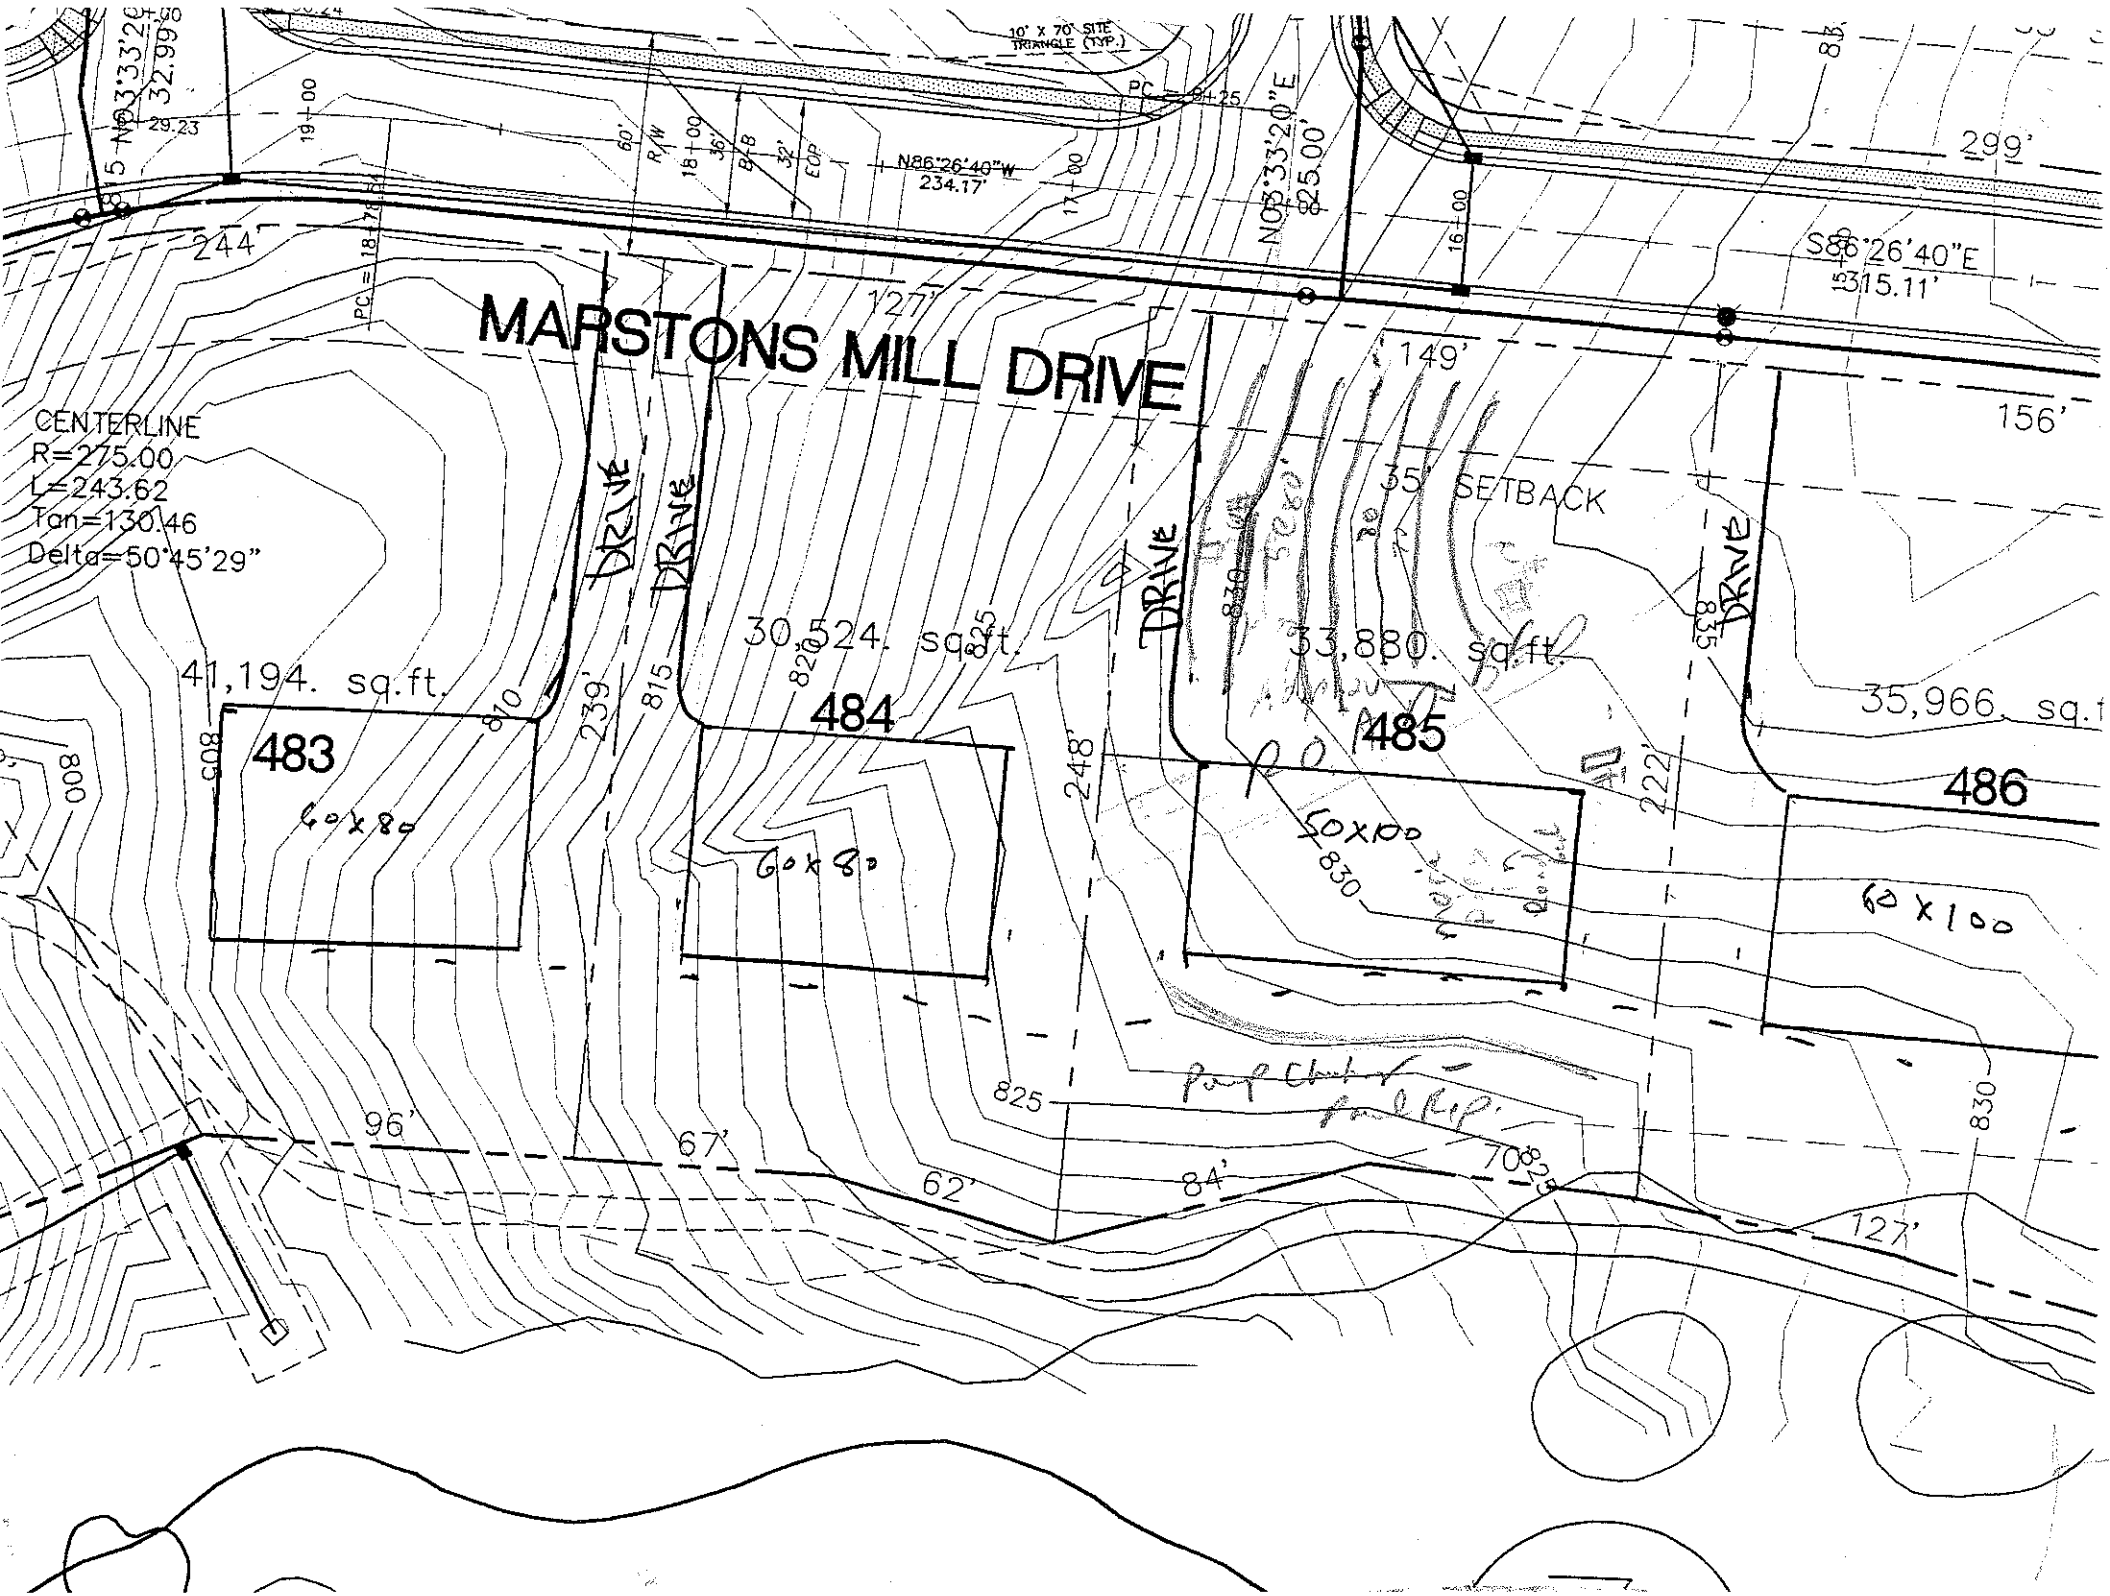
SOIL/SITE EVALUATION
for ON-SITE WASTEWATER SYSTEM

OWNER: _____ APPLICANT: _____
ADDRESS: _____ APPLICATION DATE: _____ DATE EVALUATED: _____
PROPOSED FACILITY: _____ PROPOSED DESIGN FLOW (.1949): _____ PROPERTY SIZE: _____
LOCATION OF SITE: 485 Pine PROPERTY RECORDED: _____
WATER SUPPLY: ☐ Private ☐ Public ☐ Well ☐ Spring ☐ Other _____
EVALUATION METHOD: ☐ Auger Boring ☐ Pit ☐ Cut
TYPE OF WASTEWATER: ☐ Sewage ☐ Industrial Process ☐ Mixed

PROFILE #	.1940 LANDSCAPE POSITION/ SLOPE %	HORIZON DEPTH (IN.)	SOIL MORPHOLOGY (.1941) .1941 STRUCTURE/ TEXTURE	SOIL MORPHOLOGY (.1941) .1941 CONSISTENCE/ MINERALOGY	OTHER PROFILE FACTORS .1942 SOIL WETNESS/ COLOR	.1943 SOIL DEPTH	.1956 SAPRO CLASS	.1944 RESTR HORIZ	PROFILE CLASS & LTAR
1		0-9	BSL GR	FOR SS SP					PS .3
		9-40	RC/CL ABSR	FRI SS SP					
2		0-10	FILL Material						PS .2
		10-46	RC/CL MFABR	FRI SS SO					
		36+	- Influence of WR/Sap		Fine SL				
3		0-6	BSL GR	FOR					.3
		6-16	RC compacted						
		18-24	RC MFABR	FRI SS SP					18+ Impervious
		24-44	SR C/R	WSTR FOR	SS, SO				
				SAPRIC					
4									

DESCRIPTION	INITIAL SYSTEM	REPAIR SYSTEM
le Space (.1945)		
Type(s)		

OTHER FACTORS (.1946): _____
SITE CLASSIFICATION (.1948): _____
EVALUATED BY: _____
OTHER(S) PRESENT: _____


MARSTONS MILL DRIVE
CENTERLINE
R=275.00
L=243.62
Tan=130.46
Delta=50°45'29"
10' x 70' SITE TRIANGLE (TYP.)
PC = 9+25
N86°26'40"W
234.17'
N03°33'20"E
25.00'
S86°26'40"E
315.11'
299'
244'
127'
149'
156'
35' SETBACK
DRIVE
DRIVE
DRIVE
DRIVE
41,194. sq.ft.
30,524. sq.ft.
33,880. sq.ft.
35,966. sq.ft.
483
484
485
486
60x80
60x80
50x100
60x100
239'
248'
222'
96'
67'
62'
84'
70'
127'
805
810
815
820
825
830
835
800