ON-SITE WASTEWATER SECTION

PROPERTY ID #: _____
COUNTY: _____

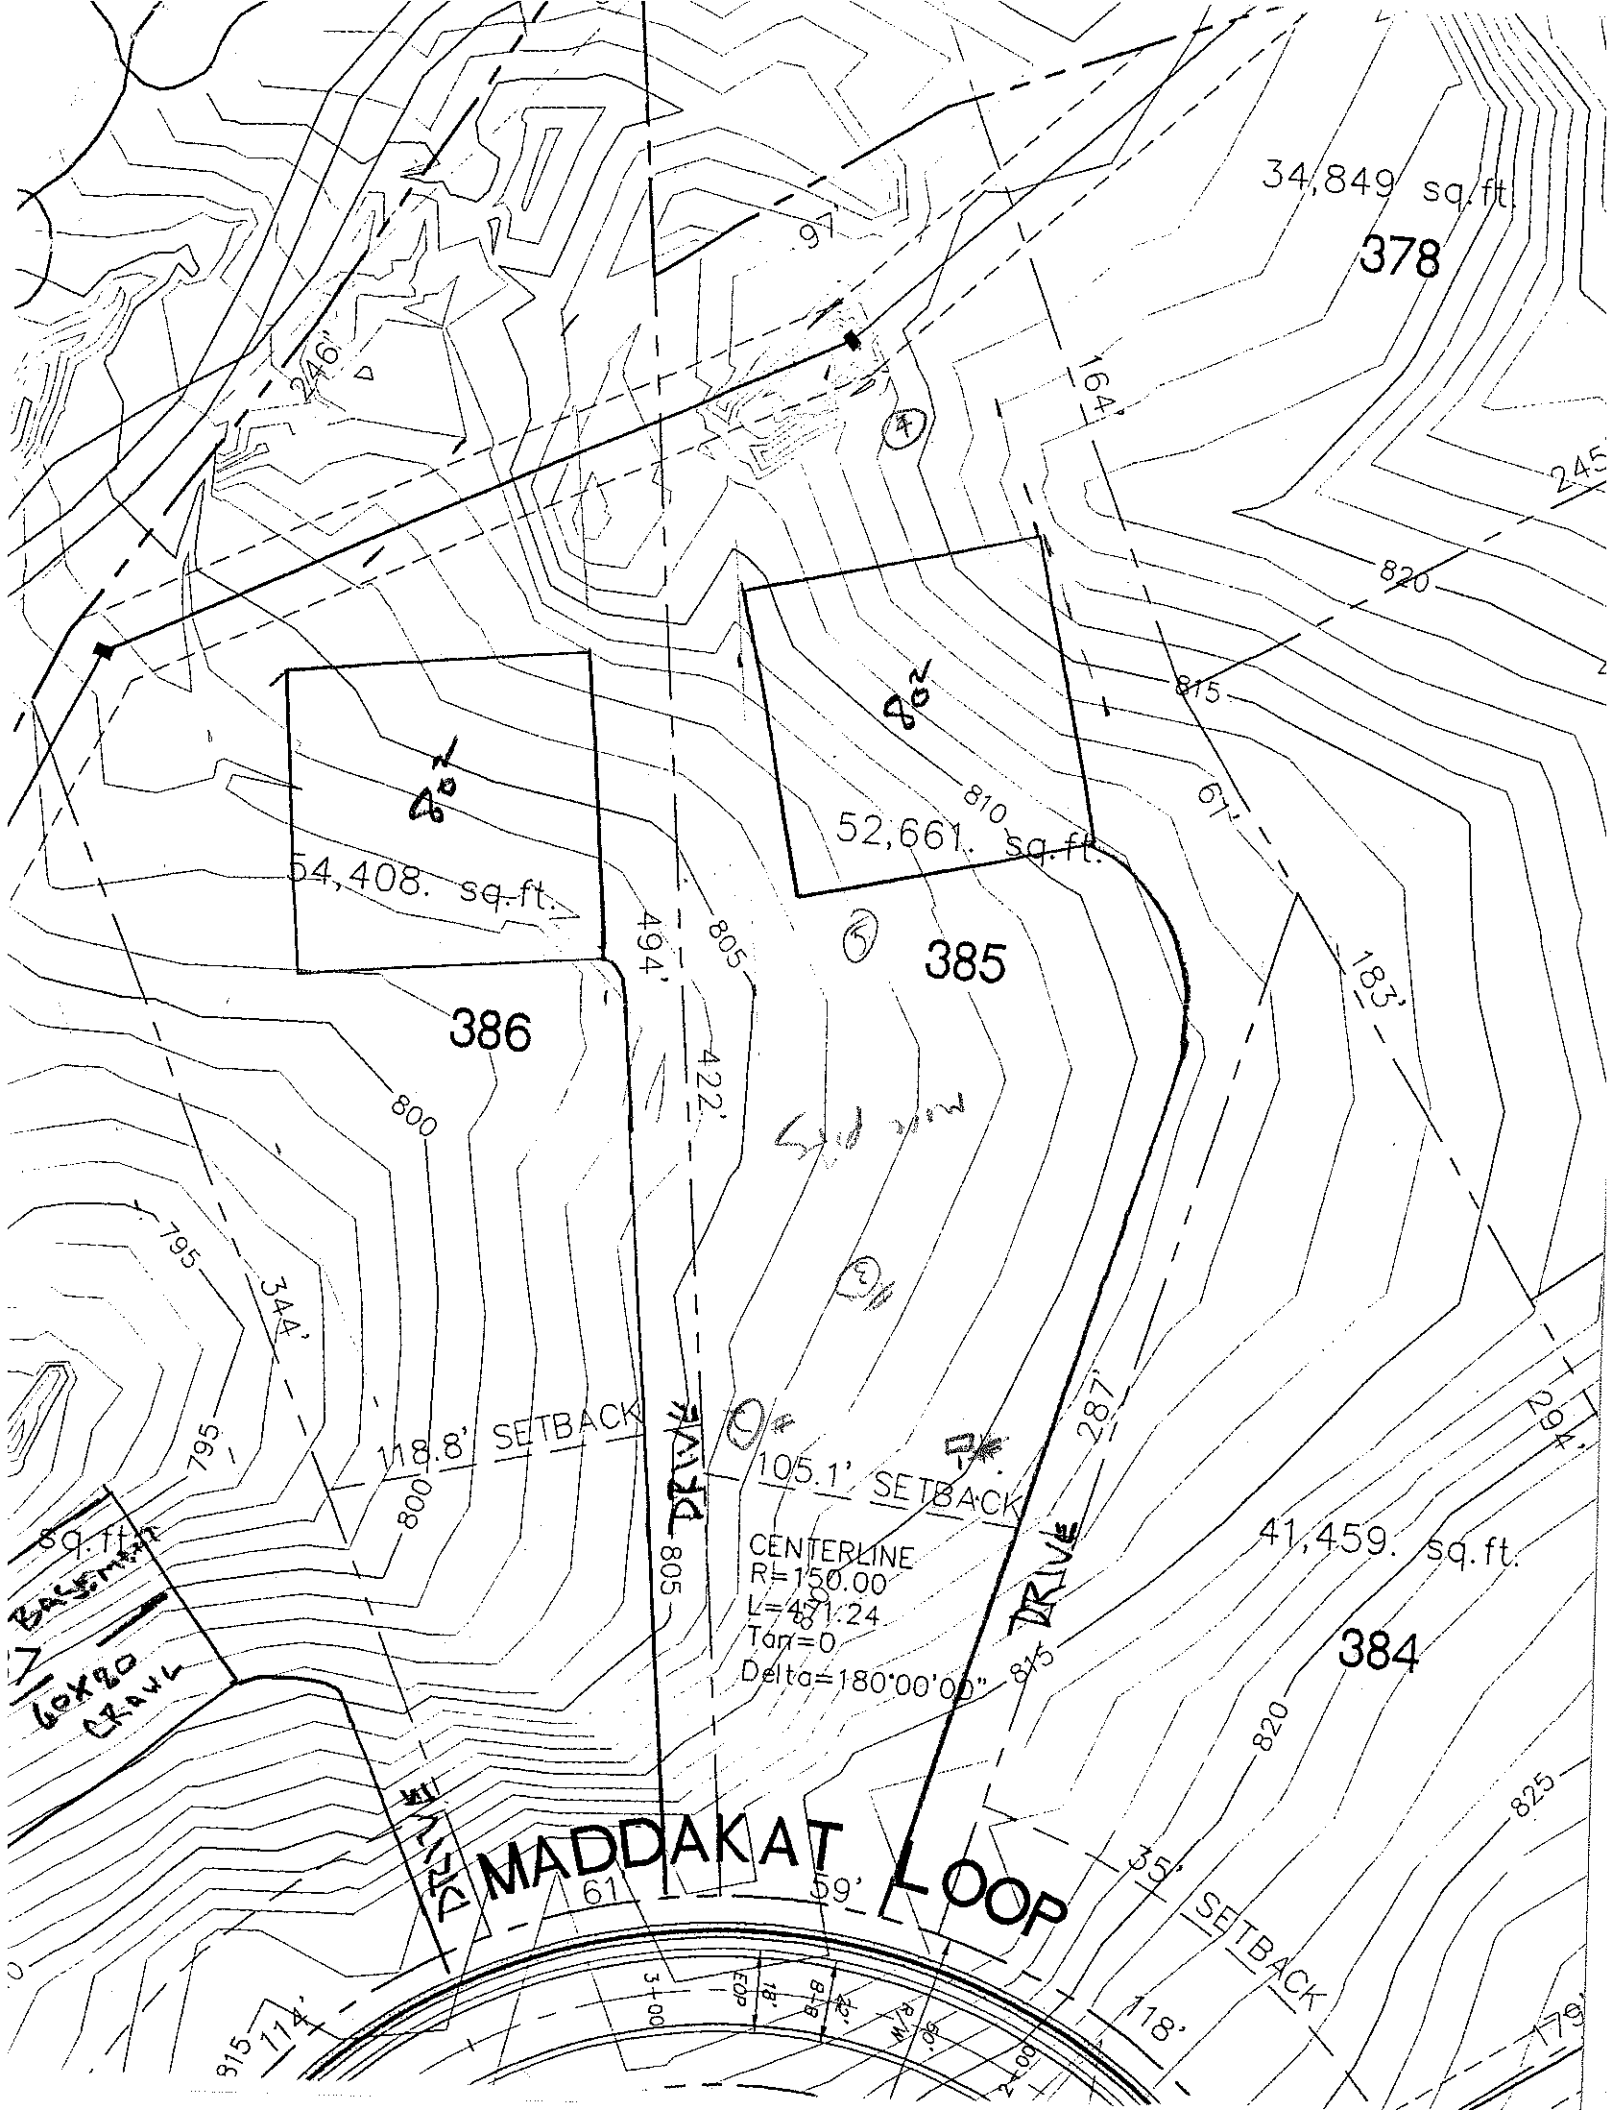
SOIL/SITE EVALUATION
for ON-SITE WASTEWATER SYSTEM

OWNER: _____ APPLICANT: _____
ADDRESS: _____ APPLICATION DATE: _____ DATE EVALUATED: _____
PROPOSED FACILITY: _____ PROPOSED DESIGN FLOW (.1949): _____ PROPERTY SIZE: _____
LOCATION OF SITE: 385 Lot Peoke PROPERTY RECORDED: _____
WATER SUPPLY: ☐ Private ☐ Public ☐ Well ☐ Spring ☐ Other _____
EVALUATION METHOD: ☐ Auger Boring ☐ Pit ☐ Cut
TYPE OF WASTEWATER: ☐ Sewage ☐ Industrial Process ☐ Mixed

PROFILE #	.1940 LANDSCAPE POSITION/ SLOPE %	HORIZON DEPTH (IN.)	SOIL MORPHOLOGY (.1941) .1941 STRUCTURE/ TEXTURE	.1941 CONSISTENCE/ MINERALOGY	OTHER PROFILE FACTORS .1942 SOIL WETNESS/ COLOR	.1943 SOIL DEPTH	.1956 SAPRO CLASS	.1944 RESTR HORIZ	PROFILE CLASS & LTAR
1		0-10 SL	GR	FRI	10YR 5/6				PS .25
		10-48	SCL	10YR 6/2 & 10YR 5/8 @ 26" S,P	SBK FR				
2		0-10	SCL	GR	FRI	10YR 5/6			PS .25
		10-48	SC	WSBK	FRI	10YR 5/6 & 10YR 6/2 @ 26" S,P			
3		0-26	SCL	WSBK					LPD 20 26"
		26+	≥ 2 chroma mtls						
4		0-6	BSL	GR	FRI	10YR 5/6			PS .25
		6-26	SC	WSBK	FRI	10YR 5/6 & 10YR 6/2 @ 26" S,P			
		26-48	WCL	GR	FRI	10YR 5/6 & 10YR 6/2 @ 26" S,P			

DESCRIPTION	INITIAL SYSTEM	REPAIR SYSTEM
Available Space (.1945)		
Team Type(s)		
LTAR		

OTHER FACTORS (.1946): _____
SITE CLASSIFICATION (.1948): _____
EVALUATED BY: _____
OTHER(S) PRESENT: _____


34,849 sq.ft.
378
246'
97'
164'
245'
820'
815'
61'
80'
40'
52,661. sq.ft.
54,408. sq.ft.
810'
805'
494'
385
386
183'
422'
800'
795'
344'
118.8' SETBACK
105.1' SETBACK
287'
CENTERLINE
R=150.00
L=471.24
Tan=0
Delta=180°00'00"
41,459. sq.ft.
384
820'
825'
35' SETBACK
118'
179'
915'
114'
MADDAKAT LOOP
61'
59'
DRIVE
PATH
3+00
EOP
18'
BTB
EOP
24.00