DIVISION OF ENVIRONMENTAL HEALTH
ON-SITE WASTEWATER SECTION

PROPERTY ID #: _____
COUNTY: _____

SOIL/SITE EVALUATION
for ON-SITE WASTEWATER SYSTEM

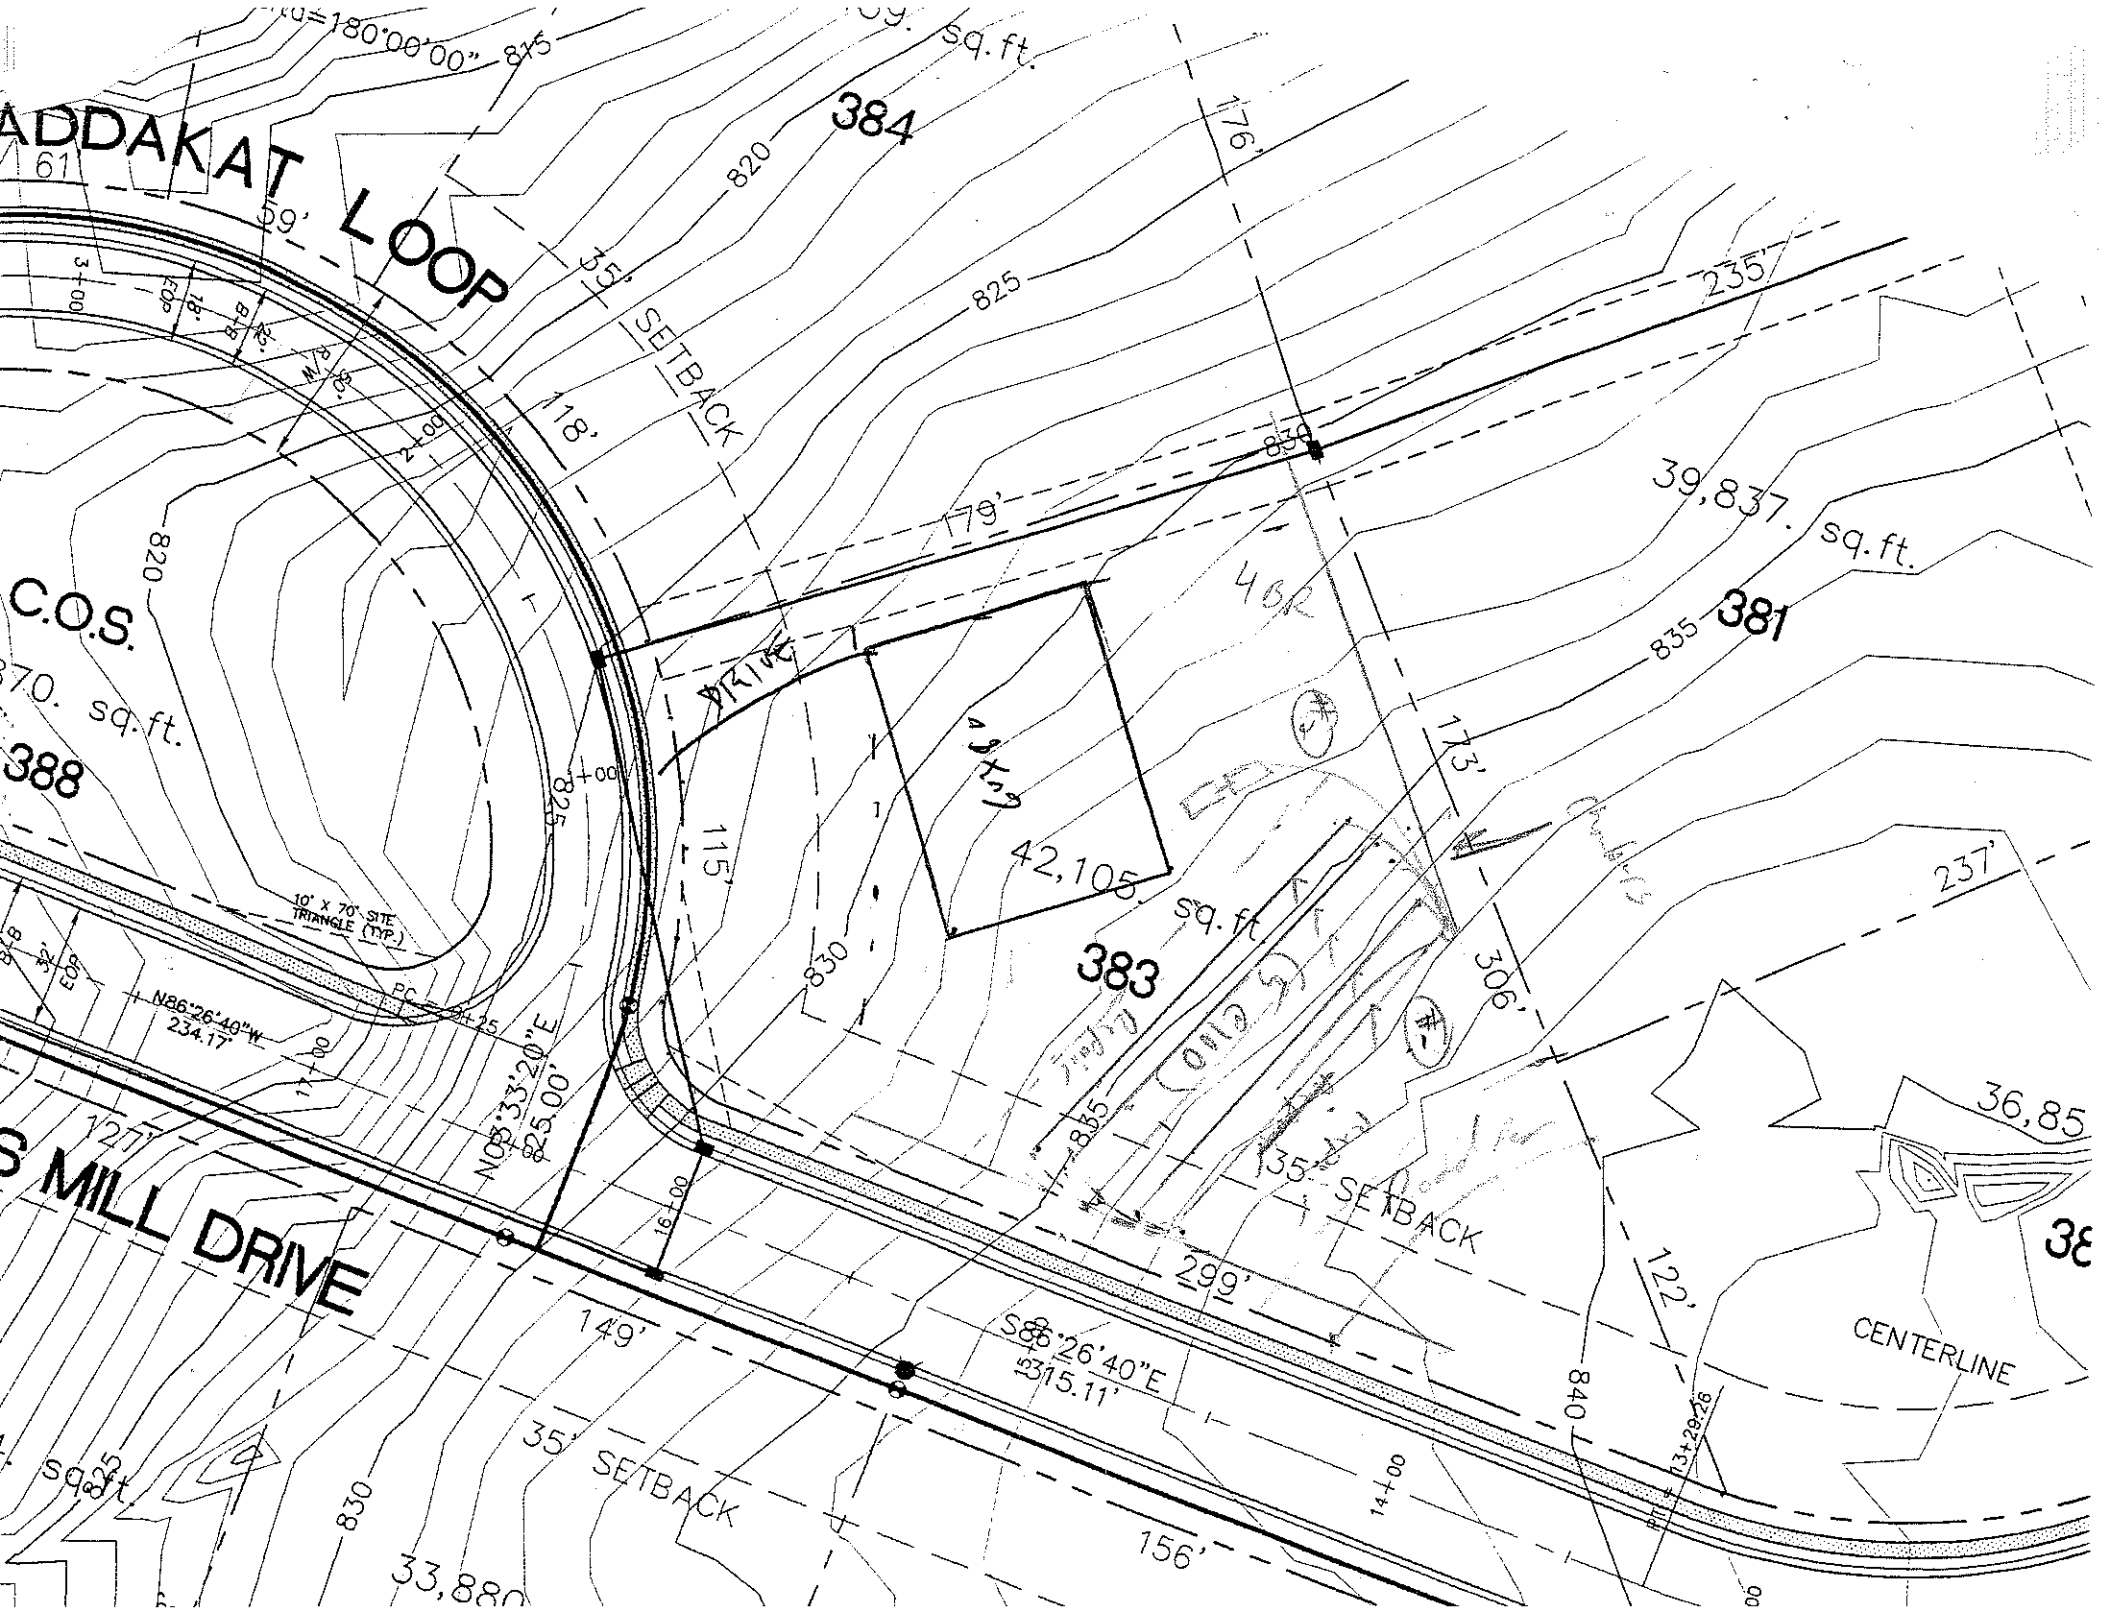
OWNER: _____ APPLICANT: _____
ADDRESS: _____ APPLICATION DATE: _____ DATE EVALUATED: _____
PROPOSED FACILITY: _____ PROPOSED DESIGN FLOW (.1949): _____ PROPERTY SIZE: _____
LOCATION OF SITE: 4+383 PROPERTY RECORDED: _____
WATER SUPPLY: ☐ Private ☐ Public ☐ Well ☐ Spring ☐ Other _____
EVALUATION METHOD: ☐ Auger Boring ☐ Pit ☐ Cut
TYPE OF WASTEWATER: ☐ Sewage ☐ Industrial Process ☐ Mixed

PROFILE #	.1940 LANDSCAPE POSITION/ SLOPE %	HORIZON DEPTH (IN.)	SOIL MORPHOLOGY (.1941) .1941 STRUCTURE/ TEXTURE	.1941 CONSISTENCE/ MINERALOGY	OTHER PROFILE FACTORS .1942 SOIL WETNESS/ COLOR	.1943 SOIL DEPTH	.1956 SAPRO CLASS	.1944 RESTR HORIZ	PROFILE CLASS & LTAR
1		0-4	BSL VR	FM SS SP					PS .25
		4-23	RC	MAH FR SP					
		23-46	YRCL	MPSH FRB SS SP					
2		0-4	RC/CL	WSBK FR SS SP					PS .3
3									
4									

DESCRIPTION	INITIAL SYSTEM	REPAIR SYSTEM
Available Space (.1945)		
System Type(s)		
Site LTAR		

OTHER FACTORS (.1946): _____
SITE CLASSIFICATION (.1948): _____

EVALUATED BY: _____
OTHER(S) PRESENT: _____


ADDAKAT LOOP
S MILL DRIVE
384
383
381
388
C.O.S.
42,105 sq. ft.
39,837 sq. ft.
33,880
36,85
35' SETBACK
35' SETBACK
179'
235'
173'
306'
237'
299'
156'
149'
127'
118'
115'
122'
176'
N86°26'40"W
234.17'
S86°26'40"E
315.11'
N03°33'20"E
25.00'
10' X 70' SITE TRIANGLE (TYP.)
CENTERLINE
PC
EOP
825
830
835
840
820
825