VISION OF ENVIRONMENTAL HEALTH
ON-SITE WASTEWATER SECTION

Sheet ___ of ___
PROPERTY ID #: _____
COUNTY: _____

SOIL/SITE EVALUATION
for ON-SITE WASTEWATER SYSTEM

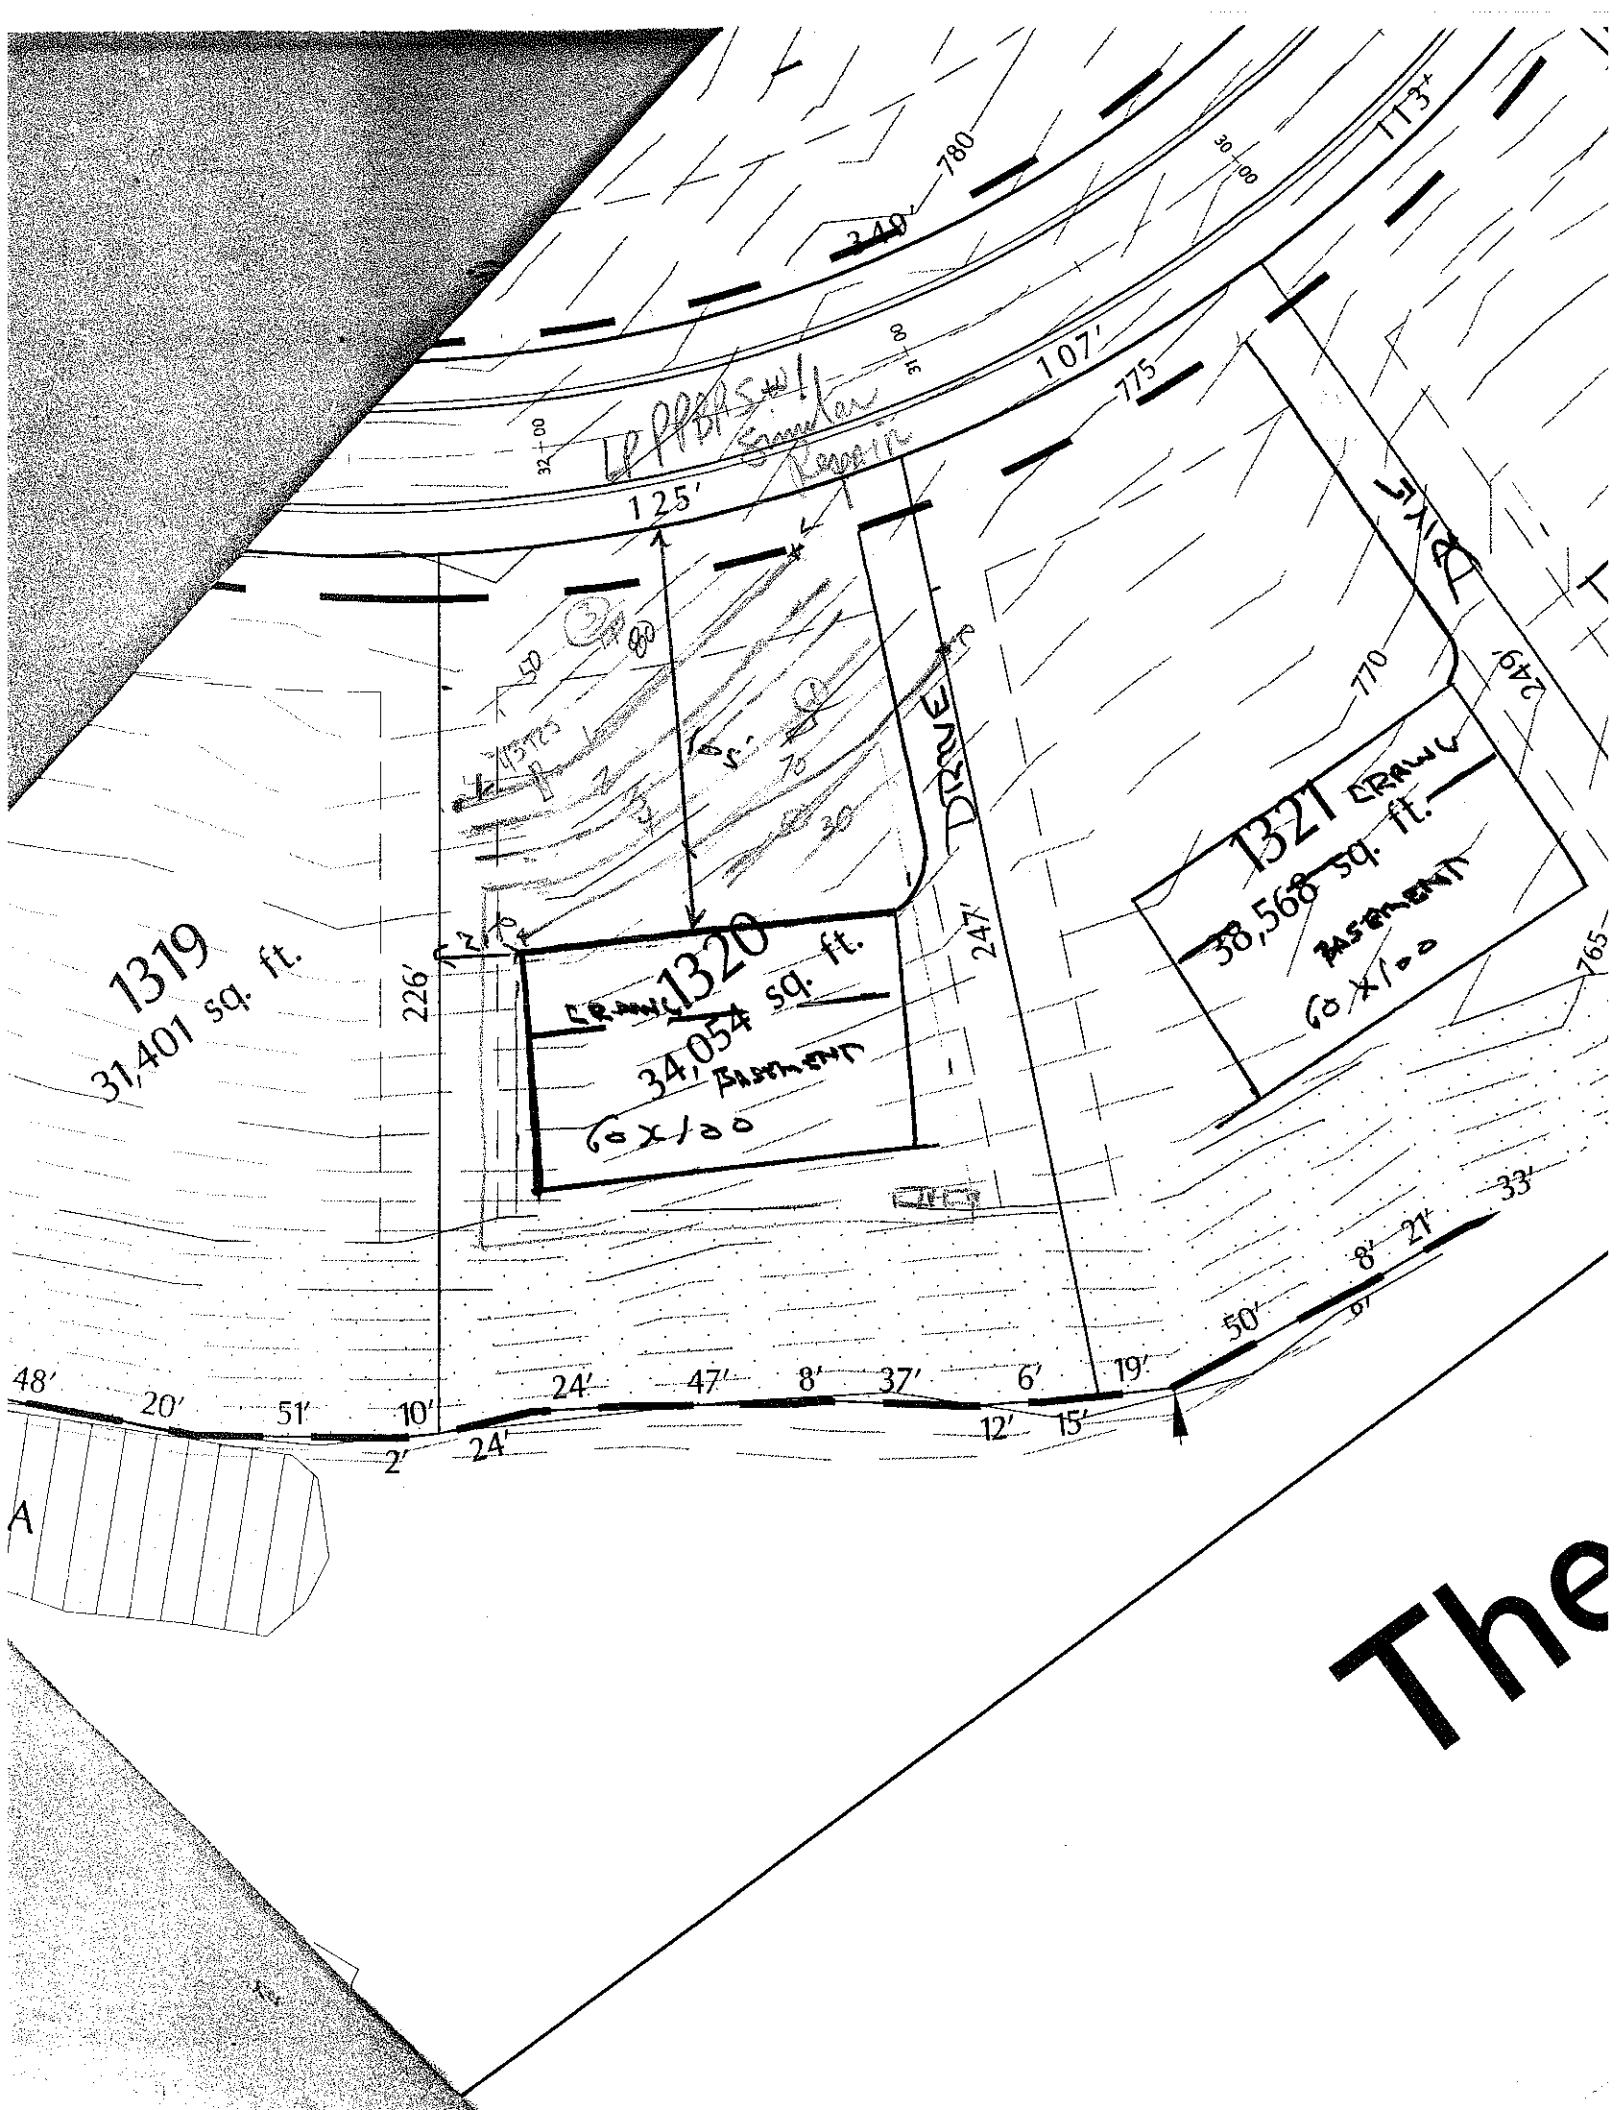
OWNER: _____ APPLICATION DATE _____
ADDRESS: _____
PROPOSED FACILITY: _____ PROPOSED DESIGN FLOW (.1949): 480gpd DATE EVALUATED: 3-11-04
LOCATION OF SITE: lot 13 20 the 13 The A PROPERTY SIZE: _____
WATER SUPPLY: ☐ Private ☒ Public ☒ Well ☐ Spring ☐ Other _____ PROPERTY RECORDED: _____
EVALUATION METHOD: ☐ Auger Boring ☒ Pit ☐ Cut
TYPE OF WASTEWATER: ☒ Sewage ☐ Industrial Process ☐ Mixed

PROFILE #	.1940 LAND-SCAPE POSITION/ SLOPE %	HORI-ZON DEPTH (IN.)	SOIL MORPHOLOGY (.1941) .1941 STRUCTURE/ TEXTURE	SOIL MORPHOLOGY (.1941) .1941 CONSISTENCE/ MINERALOGY	OTHER PROFILE FACTORS .1942 SOIL WETNESS/ COLOR	.1943 SOIL DEPTH	.1956 SAPRO CLASS	.1944 RESTR HORIZ	PROFILE CLASS & LTAR
1		0-14							.3
		14-29							
		29-46							
2	#3 Rec	0-8							.3
		8-40							
3	6-8%	0-5							.3
		5-26							
		26-48							
4									

DESCRIPTION	INITIAL SYSTEM	REPAIR SYSTEM
Available Space (.1945)	PS	PS
System Type(s)	LPPBPS	LPPBPS
Site LTAR	.3	.3

OTHER FACTORS (.1946): _____
SITE CLASSIFICATION (.1948): PS
EVALUATED BY: _____
OTHER(S) PRESENT: _____

COMMENTS: _____


780
340
113
30+00
32+00
107'
775
125'
Replace Similar
DRIVE
770
249
1321
38,568 sq. ft.
BASEMENT
60 X 100
1320
34,054 sq. ft.
BASEMENT
60x100
1319
31,401 sq. ft.
226'
247'
765
48'
20'
51'
10'
2'
24'
24'
47'
8'
37'
6'
12'
19'
15'
50'
8'
21'
33'
67'
A
The