
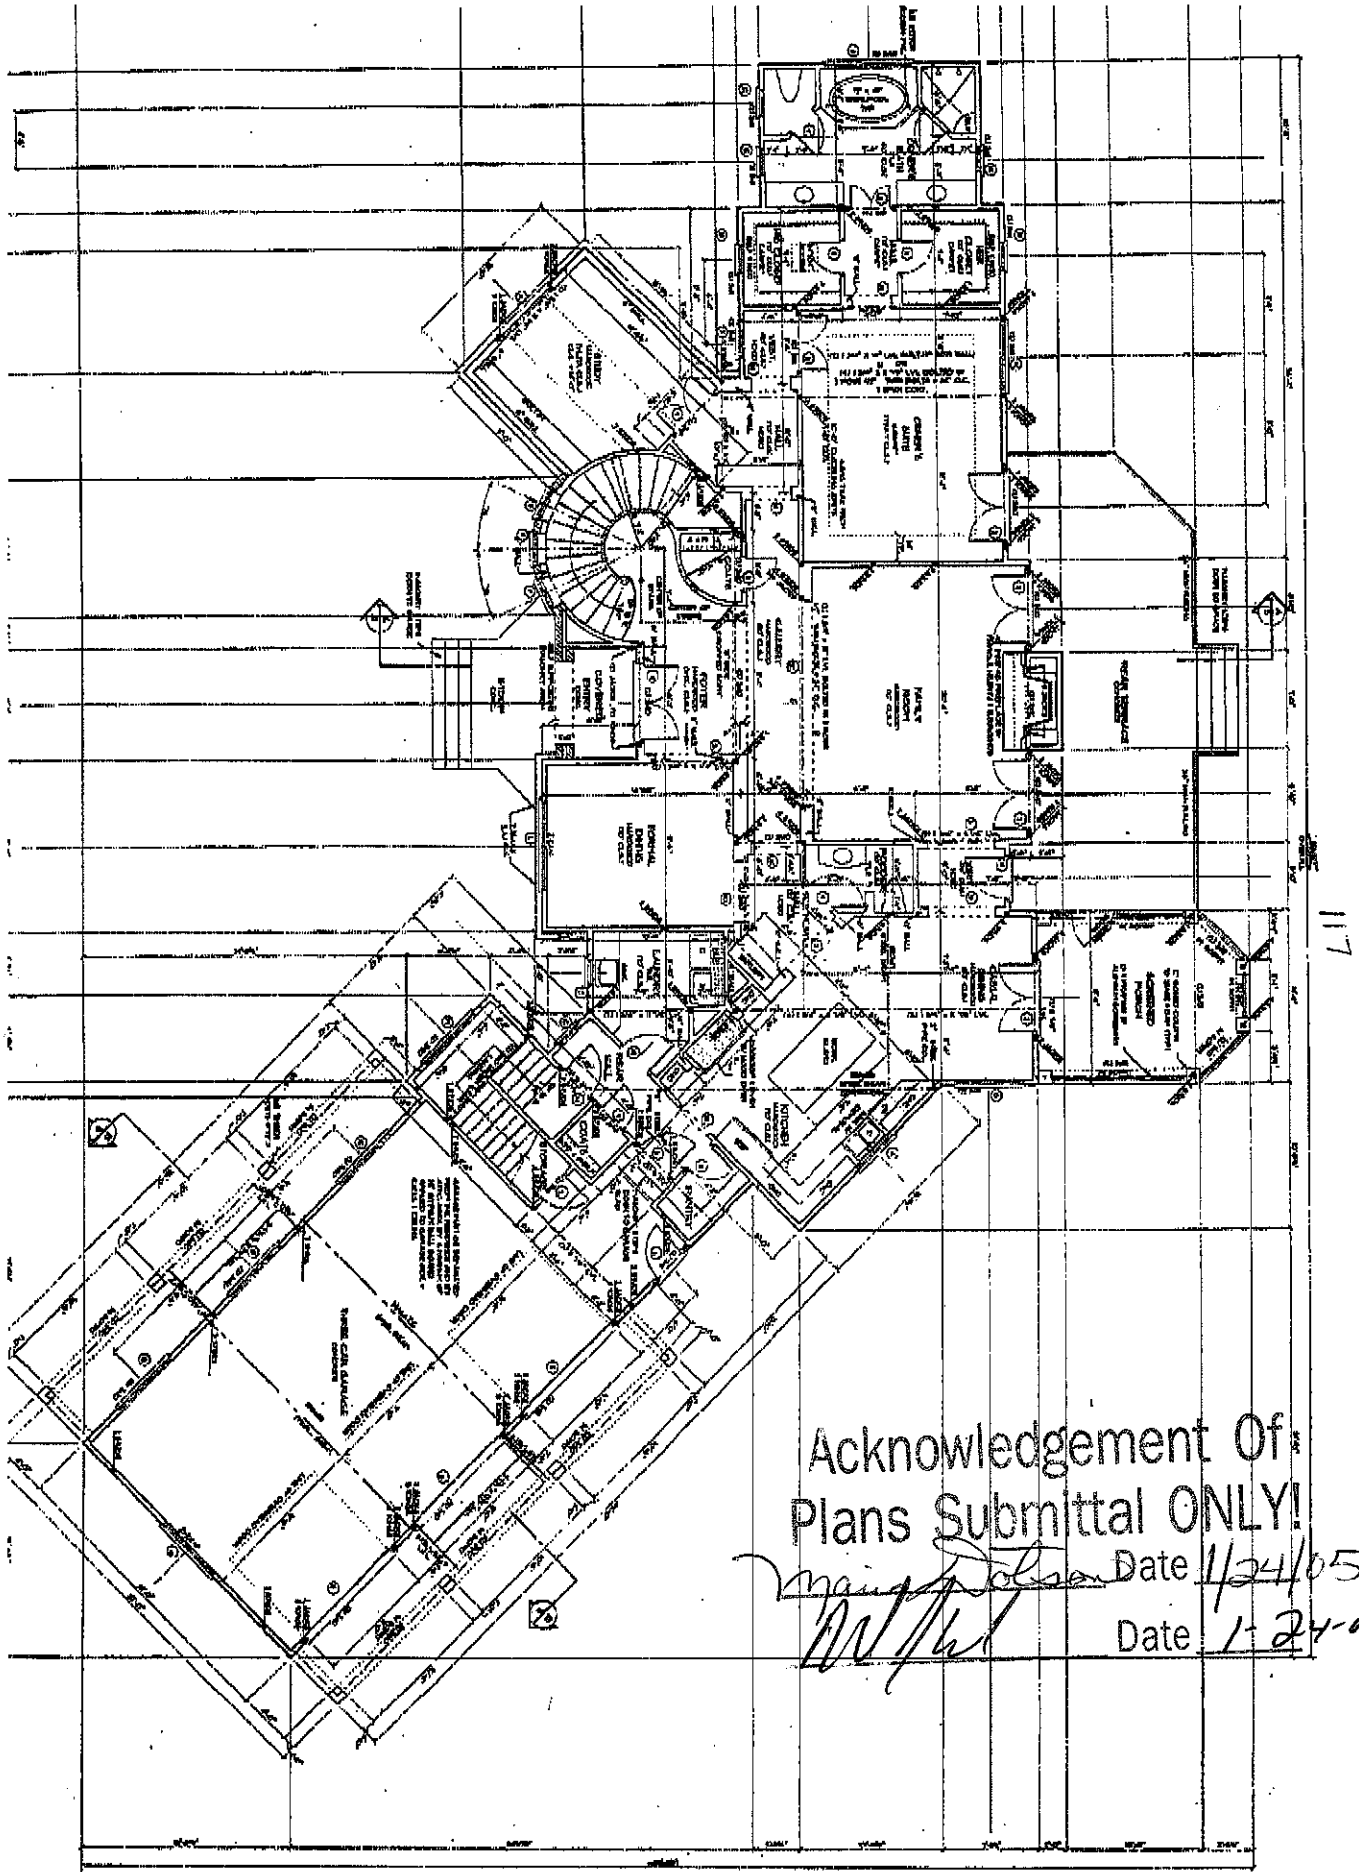


Acknowledgement Of
Plans Submittal ONLY!
Date 1/24/05
Date 1-24-05

PROJECT:
JOHN R. POORE BUILDERS

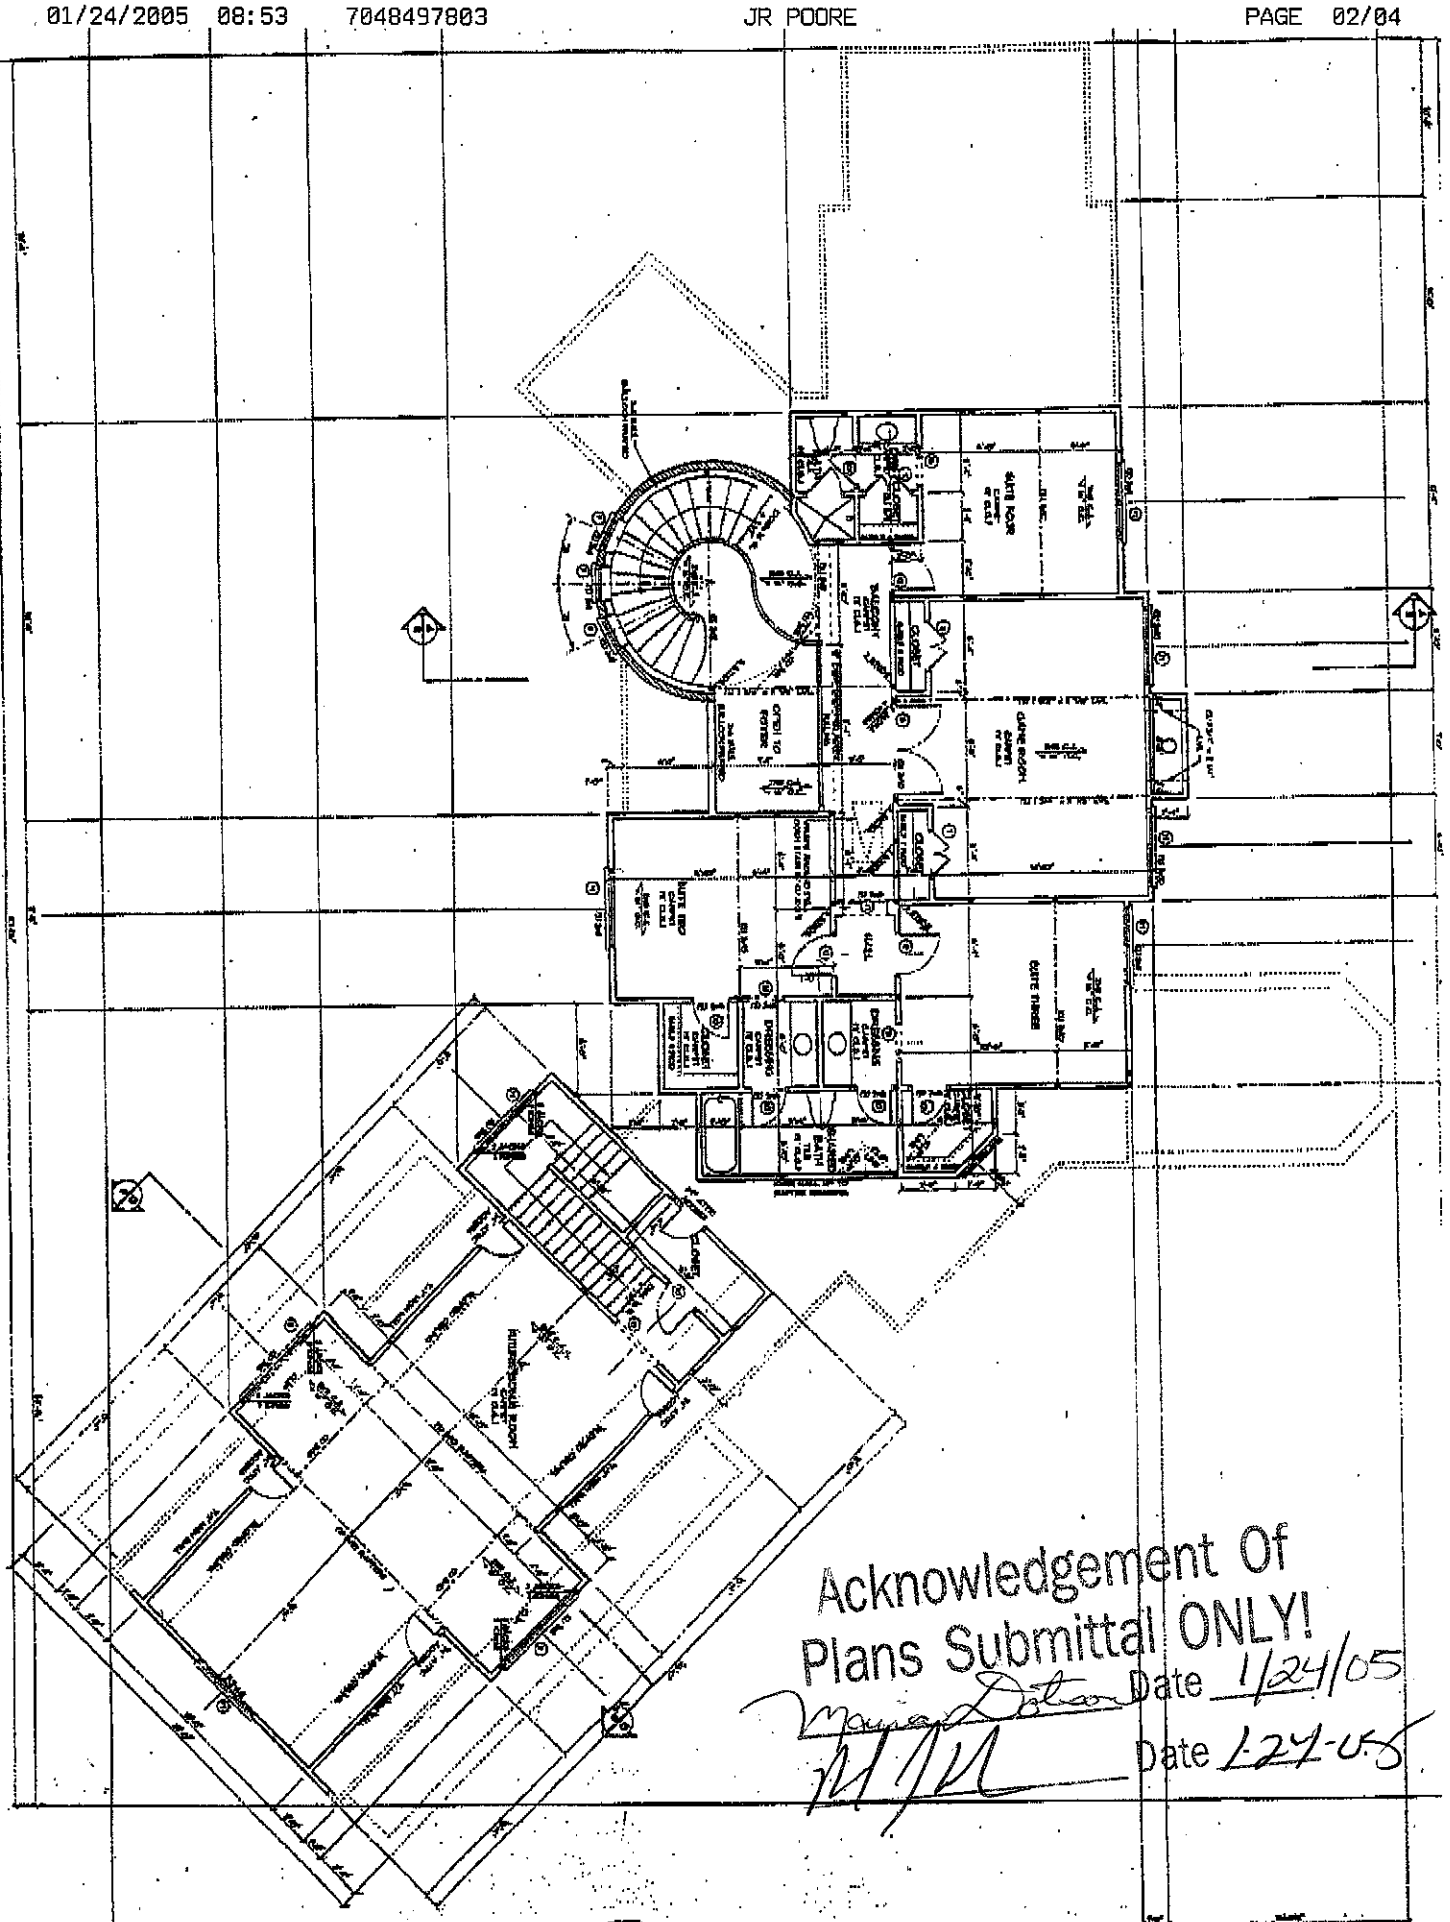

Acknowledgement Of
Plans Submittal ONLY!
Date 1/24/05
Date 1-24-05

SQUARE FOOTAGE | SECOND FLOOR PLAN