
Acknowledgement Of
Plans Submittal ONLY!

Date 10/12/05

Date 10/12/05

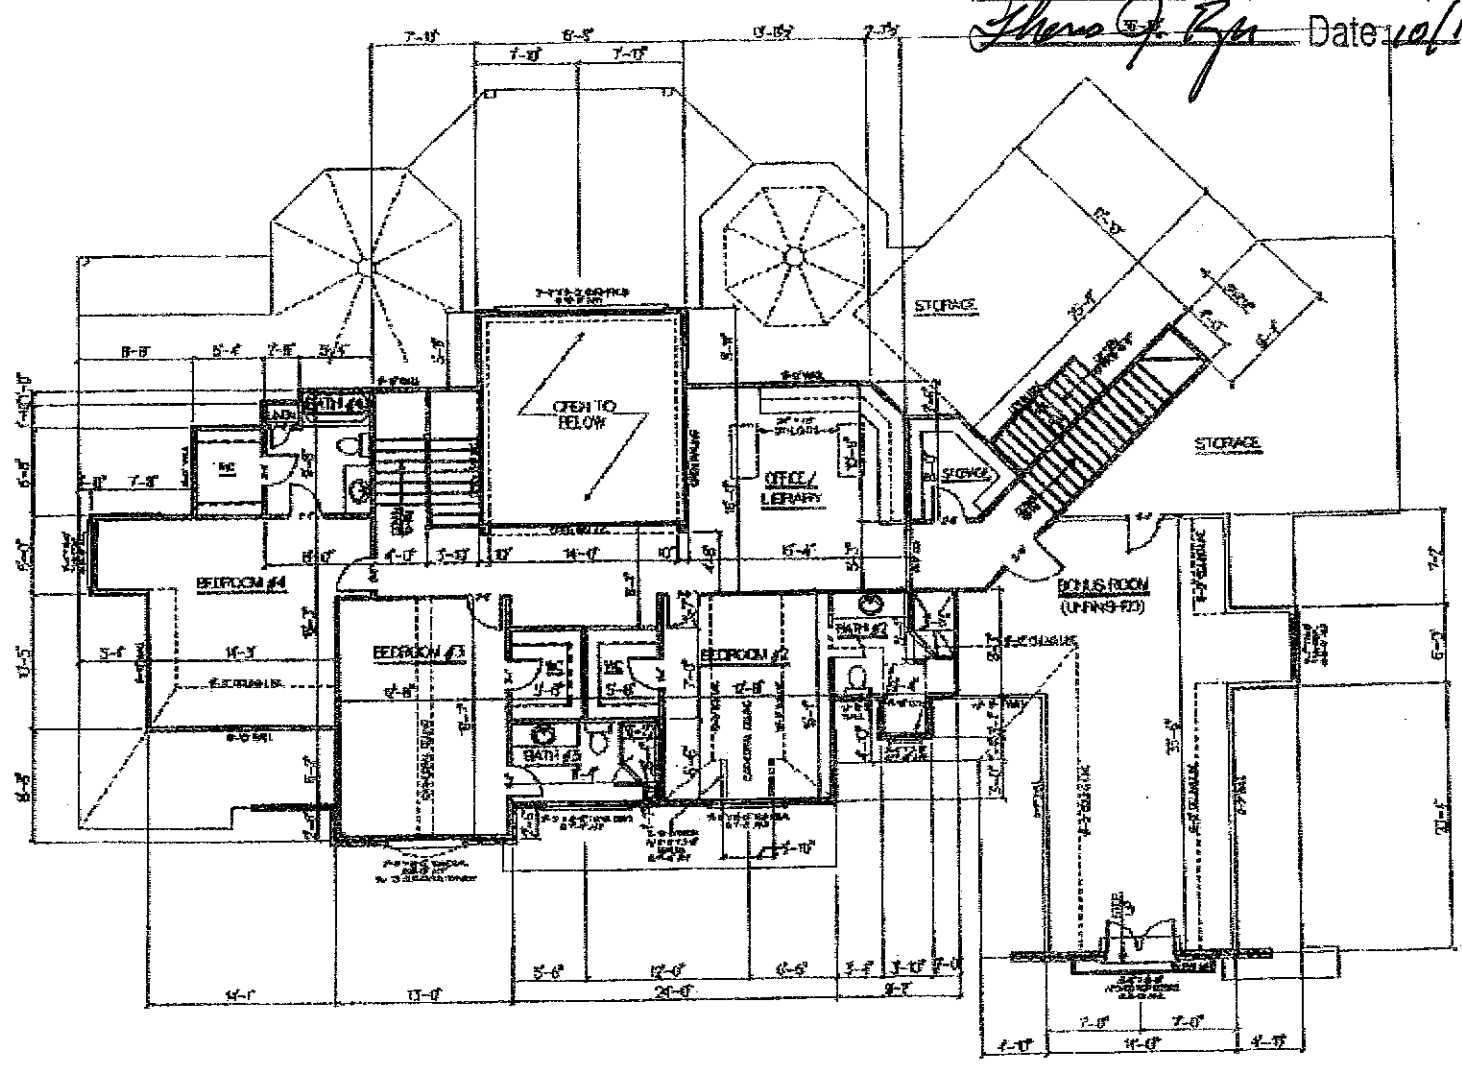

SECOND FLOOR PLAN 9'-0" CEILING HEIGHT

Acknowledgement Of
Plans Submittal ONLY!
Date 10/12/05
Date 10/13/05

