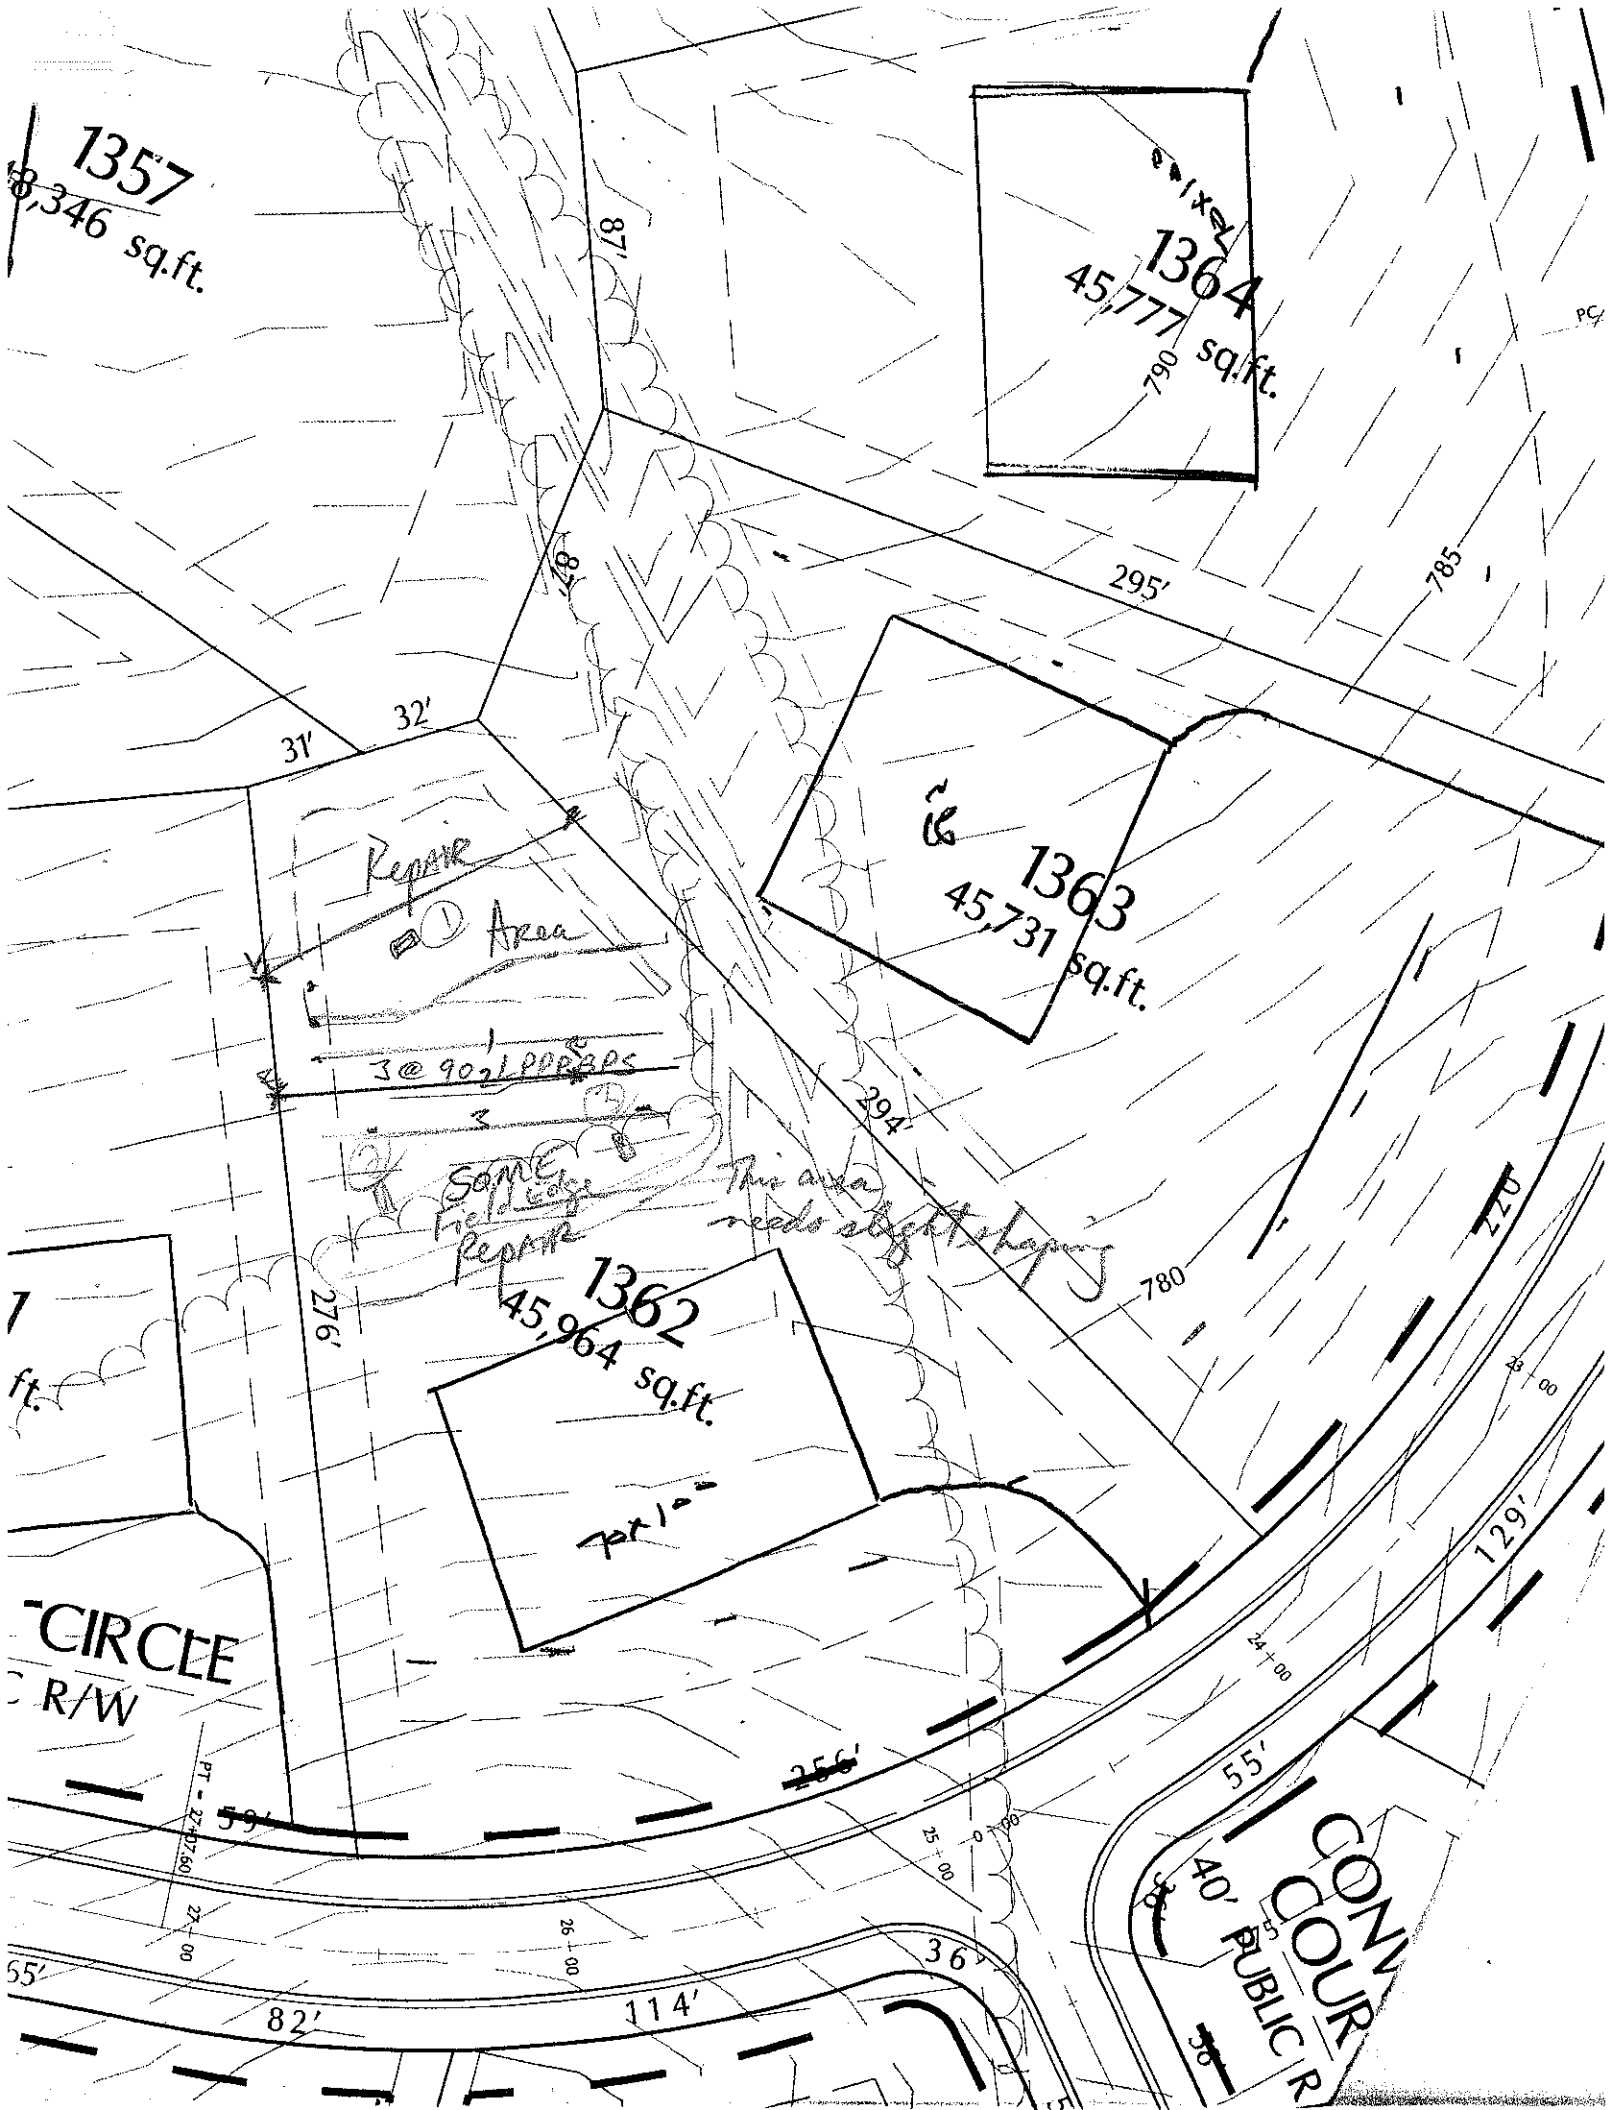

1357
8,346 sq.ft.
87'
1364
45,777 sq.ft.
790
785
295'
287'
32'
31'
Repair
Area
3@ 90° Lpgs
SOME Repair
This area needs slight Leveling
1363
45,731 sq.ft.
294'
1362
45,964 sq.ft.
276'
780
220
129'
55'
CIRCLE
R/W
59'
256'
82'
114'
36'
40'
PUBLIC
COURT

DEPARTMENT OF ENVIRONMENT, HEALTH, AND NATURAL RESOURCES
DIVISION OF ENVIRONMENTAL HEALTH
ON-SITE WASTEWATER SECTION

Sheet ___ of ___
PROPERTY ID #: _____
COUNTY: _____

SOIL/SITE EVALUATION
for ON-SITE WASTEWATER SYSTEM

OWNER: CRT APPLICANT: _____
ADDRESS: _____ APPLICATION DATE: _____ DATE EVALUATED: 3-18-04
PROPOSED FACILITY: _____ PROPOSED DESIGN FLOW (.1949): 4 Bdrm PROPERTY SIZE: _____
LOCATION OF SITE: lot 1362 Phs 13 The Pt. PROPERTY RECORDED: _____
WATER SUPPLY: ☐ Private ☐ Public ☑ Well ☐ Spring ☐ Other _____
EVALUATION METHOD: ☐ Auger Boring ☑ Pit ☐ Cut
TYPE OF WASTEWATER: ☑ Sewage ☐ Industrial Process ☐ Mixed

PROFILE #	.1940 LANDSCAPE POSITION/ SLOPE %	HORIZON DEPTH (IN.)	SOIL MORPHOLOGY (.1941) .1941 STRUCTURE/ TEXTURE	SOIL MORPHOLOGY (.1941) .1941 CONSISTENCE/ MINERALOGY	OTHER PROFILE FACTORS .1942 SOIL WETNESS/ COLOR	.1943 SOIL DEPTH	.1956 SAPRO CLASS	.1944 RESTR HORIZ	PROFILE CLASS & LTAR
1	6% + 6% - L	0-6	wkfsbk rbrnsl	frssp					.3
		6-33	mfsbk rc	fr sp sspo					
		33-48	wkfsbk yrdl	frsssp common mic sapo					
2	6% + 6% - L	0-21	gr brnsl fsl	frsssp					.3
		21-45	mfsbk rc	frsssp sspo					
		45-53	wkfsbk yrdl	frssp common mic sapo					
3		0-8	gr brnsl	frsssp					.3
		8-48	mfsbk rd/dk	frsssp sspo					
4	8/3/12 In Front Yard	0-4"	Brn scl						PS .3
		4-48"	Rd/Brn to Rd cl	cl m-wSBK ss, sp, se, fr					
			>36" Common Mica	Flakes & SAP Indic					

DESCRIPTION	INITIAL SYSTEM	REPAIR SYSTEM
Available Space (.1945)	PS	PS
System Type(s)	LPPPBPS	LPPPBPS
Site LTAR	.3	.3

OTHER FACTORS (.1946): _____
SITE CLASSIFICATION (.1948): PS
EVALUATED BY: [signature]
OTHER(S) PRESENT: Paul Cunningham