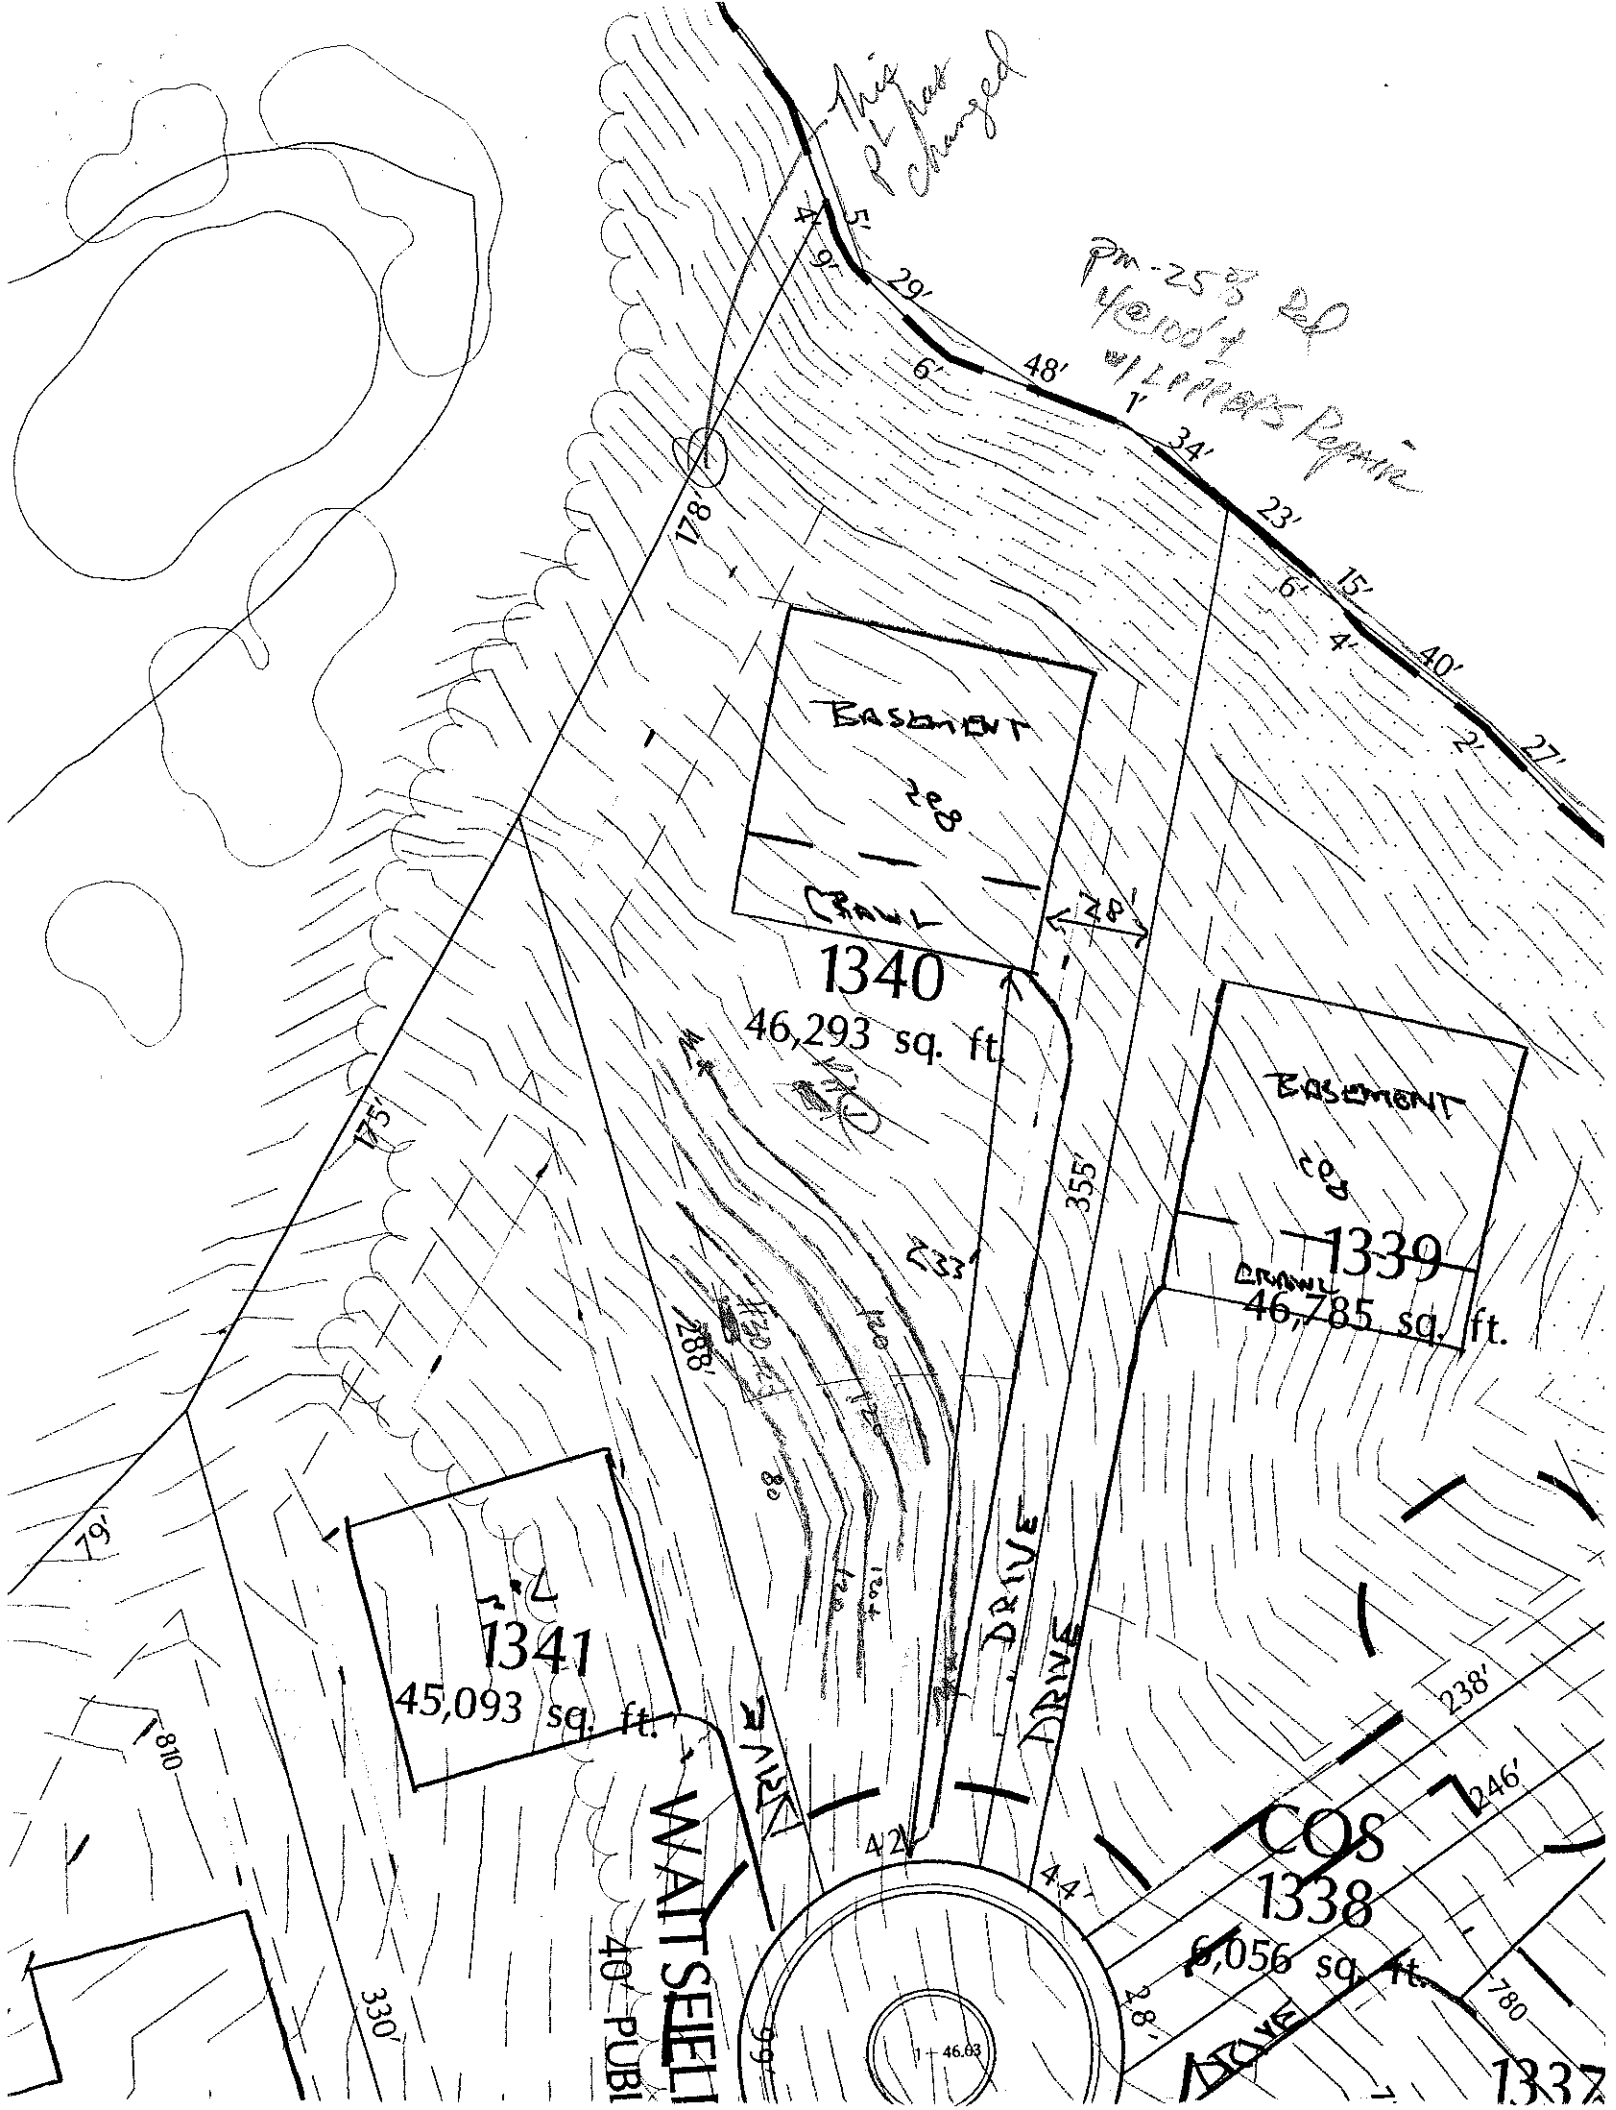

This Pt was changed
PM-253 Pd
1/2000'
w/ Letters Reprint
BASEMENT
28
CRAWL
1340
46,293 sq. ft.
BASEMENT
28
1339
CRAWL
46,785 sq. ft.
1341
45,093 sq. ft.
WAITSFIELD
40' PUBLIC
DRIVE
DRIVE
COS
1338
6,056 sq. ft.
DRIVE
1337
1" = 46.03'
178'
175'
355'
288'
330'
810'
79'
238'
246'
780'
42'
44'
99'
28'
4'
9'
5'
29'
6'
48'
1'
34'
23'
6'
15'
4'
40'
2'
27'

DEPARTMENT OF ENVIRONMENT AND NATURAL RESOURCES
DIVISION OF ENVIRONMENTAL HEALTH
ON-SITE WASTEWATER SECTION

Sheet ___ of ___
PROPERTY ID #: _____
COUNTY: _____

SOIL/SITE EVALUATION
for ON-SITE WASTEWATER SYSTEM

OWNER: _____ APPLICATION DATE _____
ADDRESS: _____ DATE EVALUATED: 5-5-04
PROPOSED FACILITY: _____ PROPOSED DESIGN FLOW (.1949): _____ PROPERTY SIZE: _____
LOCATION OF SITE: Lot 134D Phase 1B Thr 12 PROPERTY RECORDED: _____
WATER SUPPLY: ☐ Private ☐ Public ☒ Well ☐ Spring ☐ Other _____
EVALUATION METHOD: ☐ Auger Boring ☐ Pit ☐ Cut
TYPE OF WASTEWATER: ☐ Sewage ☐ Industrial Process ☐ Mixed

PROFILE #	.1940 LAND-SCAPE POSITION/ SLOPE %	HORI-ZON DEPTH (IN.)	SOIL MORPHOLOGY (.1941) .1941 STRUCTURE/ TEXTURE	SOIL MORPHOLOGY (.1941) .1941 CONSISTENCE/ MINERALOGY	OTHER PROFILE FACTORS .1942 SOIL WETNESS/ COLOR	.1943 SOIL DEPTH	.1956 SAPRO CLASS	.1944 RESTR HORIZ	PROFILE CLASS & LTAR
1		0-7	gr fsl/sl	fr sso					
		7-34	mod sbk rc	fr sp ss/p					
		34-54	(Bc) wk sbk cl/l	fr sp ss/p	few brn mottles many light gray clay films				.3
2	#30 TCS	0-12	gr lms/sl	fr sss/p					
		12-48	mod fsbk l/c rc	fr sss/p sp/p					.3
3									
4									

DESCRIPTION	INITIAL SYSTEM	REPAIR SYSTEM
Available Space (.1945)		
System Type(s)		
Site LTAR		

OTHER FACTORS (.1946): _____
SITE CLASSIFICATION (.1948): _____
EVALUATED BY: _____
OTHER(S) PRESENT: _____

COMMENTS: _____