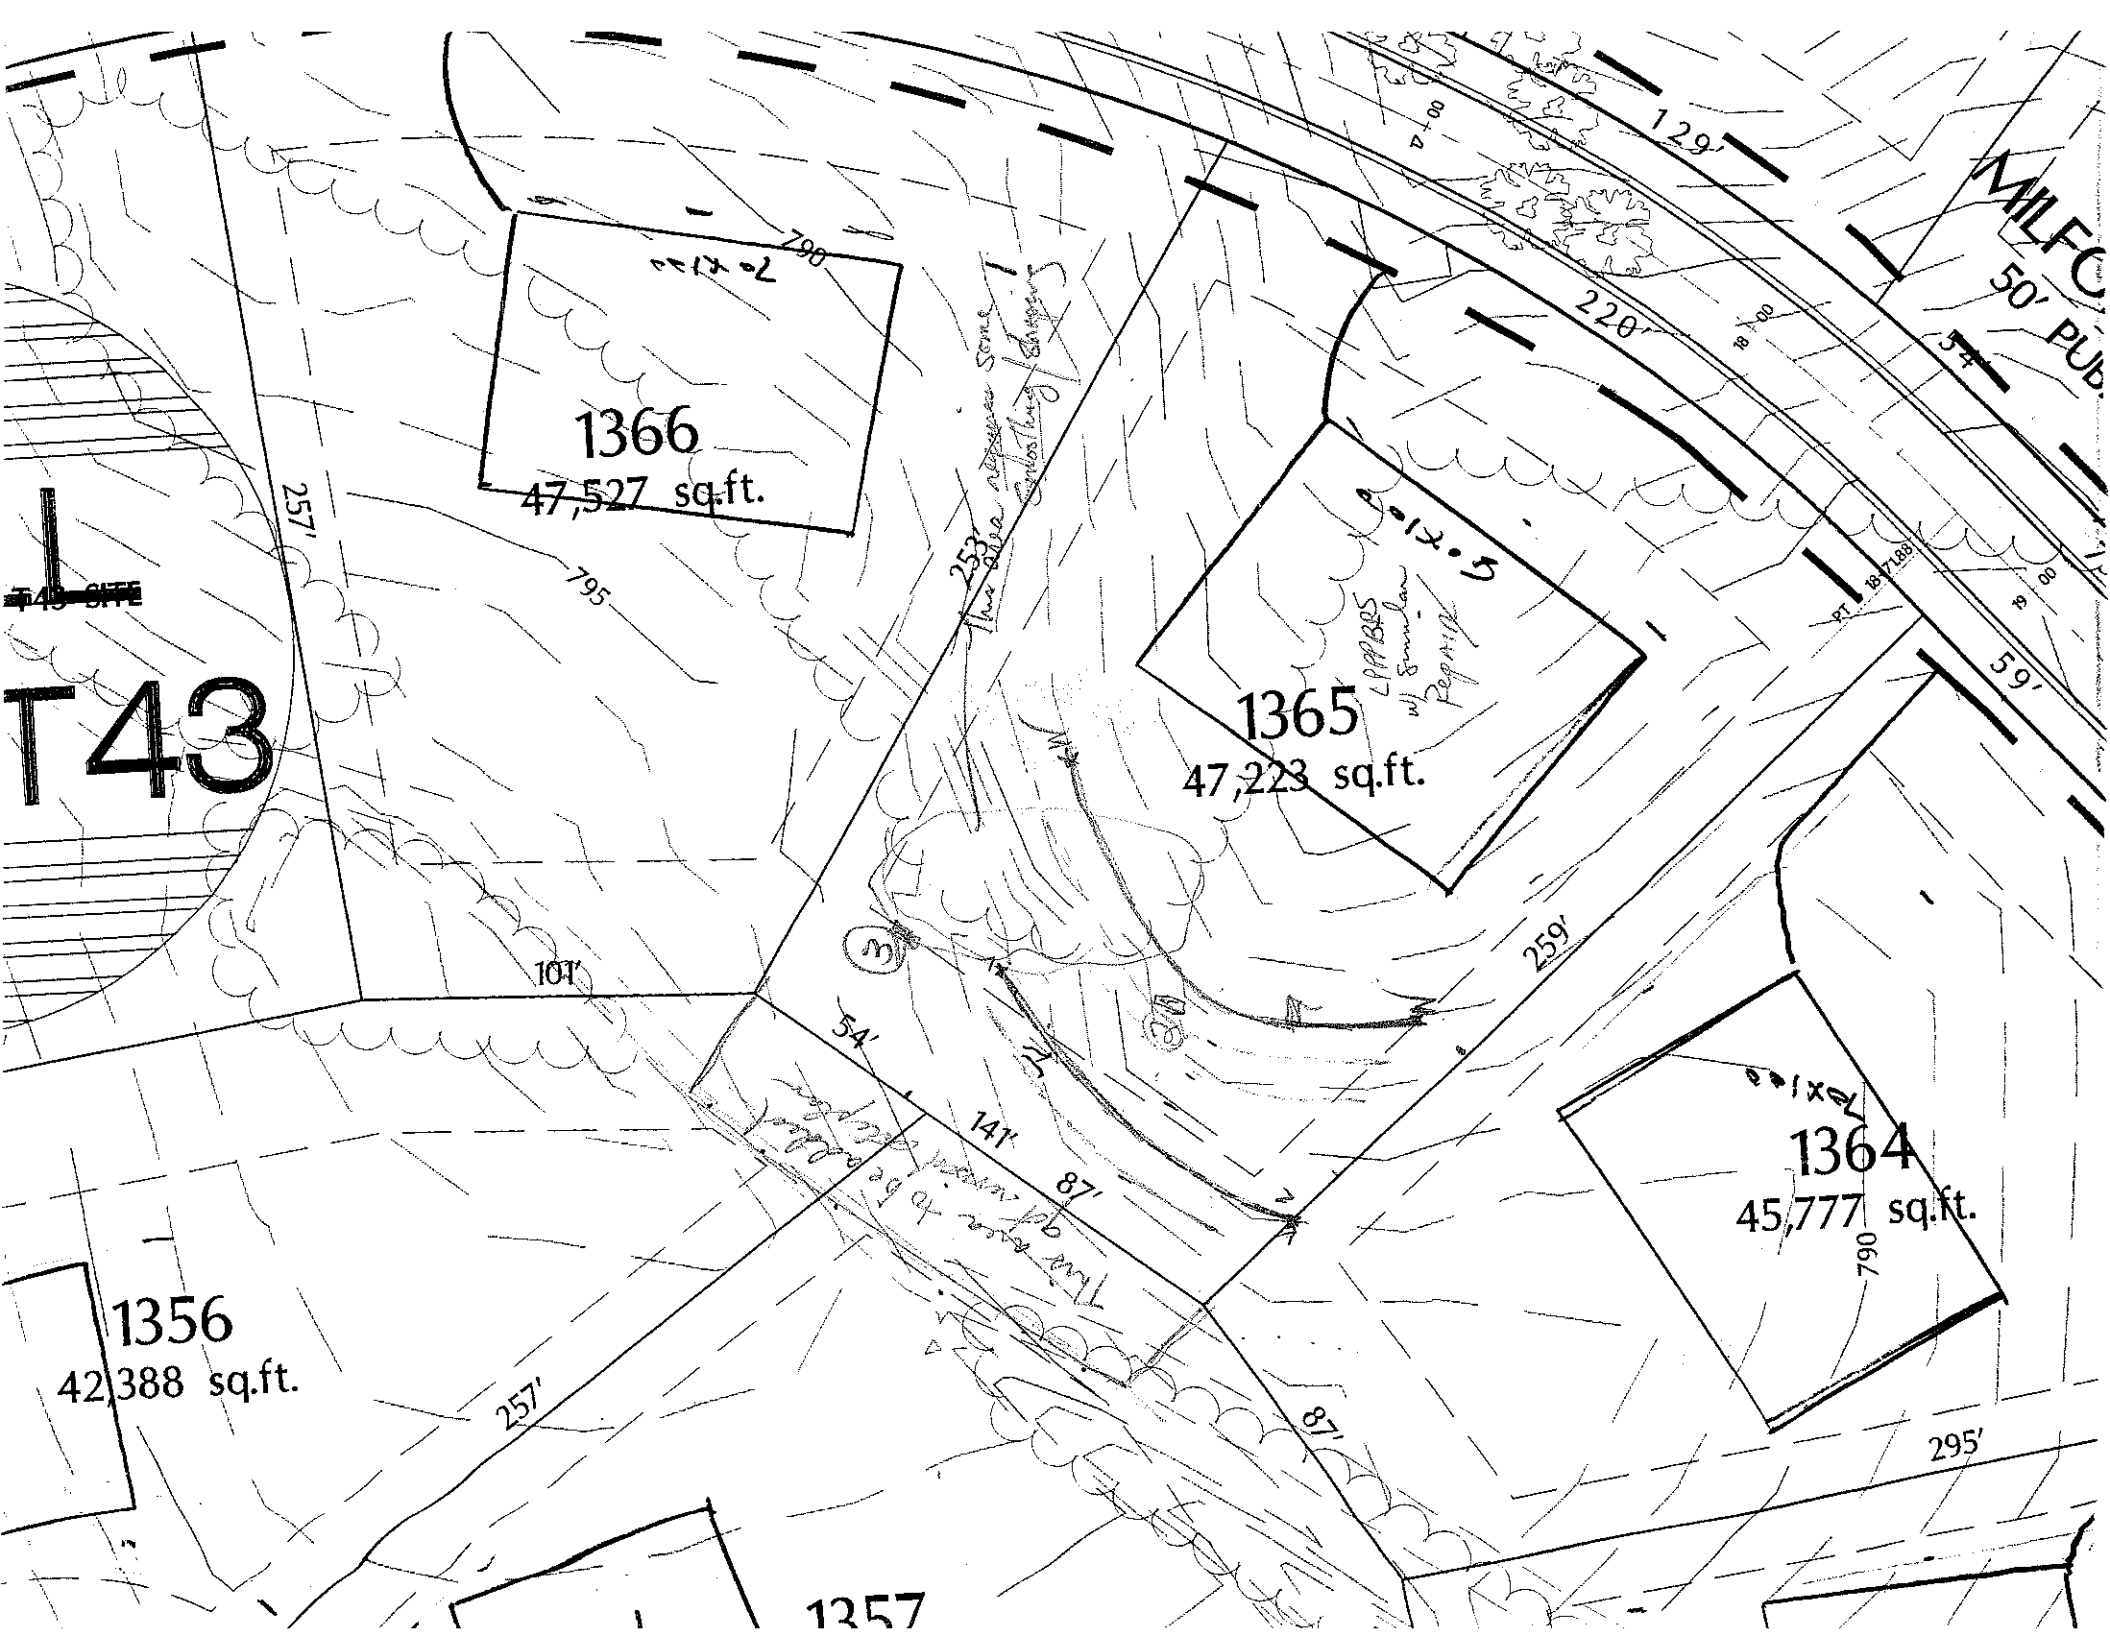

1366
47,527 sq.ft.
1365
47,223 sq.ft.
1364
45,777 sq.ft.
1356
42,388 sq.ft.
T43
790
795
257'
253'
220'
129'
259'
295'
101'
54'
141'
87'
50' PUB
MILFO

DEPARTMENT OF ENVIRONMENT, HEALTH, AND NATURAL RESOURCES
DIVISION OF ENVIRONMENTAL HEALTH
ON-SITE WASTEWATER SECTION

Sheet ___ of ___
PROPERTY ID #: _____
COUNTY: _____

SOIL/SITE EVALUATION
for ON-SITE WASTEWATER SYSTEM

OWNER: _____ APPLICANT: _____
ADDRESS: _____ APPLICATION DATE: _____ DATE EVALUATED: 3-18-04
PROPOSED FACILITY: _____ PROPOSED DESIGN FLOW (.1949): _____ PROPERTY SIZE: _____
LOCATION OF SITE: Lot 1365 Pha 13 The Rf. PROPERTY RECORDED: _____
WATER SUPPLY: ☐ Private ☐ Public ☐ Well ☐ Spring ☐ Other _____
EVALUATION METHOD: ☐ Auger Boring ☐ Pit ☐ Cut
TYPE OF WASTEWATER: ☐ Sewage ☐ Industrial Process ☐ Mixed

PROFILE #	.1940 LANDSCAPE POSITION/ SLOPE %	HORIZON DEPTH (IN.)	SOIL MORPHOLOGY (.1941) .1941 STRUCTURE/ TEXTURE	.1941 CONSISTENCE/ MINERALOGY	OTHER PROFILE FACTORS .1942 SOIL WETNESS/ COLOR	.1943 SOIL DEPTH	.1956 SAPRO CLASS	.1944 RESTR HORIZ	PROFILE CLASS & LTAR
1		0-13	gr-wk sbk R brn sl/fri fr sss p		few manganese coatings in top 30"				.25-.8
		13-51	m fr mdc RC	fr sp stky p					
2	7% to 15	0-13	wk fsbk R brn sl	fr sss p	few fine mid pores				.3
		13-30	m fsbk RC	fr sss p stky p					
		30-53	wk fsbk yr cl	fr sss p					
3		0-5	wk fsbk R brn sl/cl	fr sss p					.3
		5-16	m fsbk/abk RC	fr sp stky p					
		16-28	wk fsbk yr cl	fr sss p					
		28-51	massive fl/sl stky p	fr sss p					
4									

DESCRIPTION	INITIAL SYSTEM	REPAIR SYSTEM
Available Space (.1945)	PS	PS
System Type(s)	LPPPBPS	LPPPBPS
Site LTAR	.25-.3	.25-.3

OTHER FACTORS (.1946): _____
SITE CLASSIFICATION (.1948): PS
EVALUATED BY: DH Hennessy Paul Kennedy