DEPARTMENT OF ENVIRONMENT, HEALTH, AND NATURAL RESOURCES
DIVISION OF ENVIRONMENTAL HEALTH
ON-SITE WASTEWATER SECTION

Sheet ____ of ____
PROPERTY ID #: _____
COUNTY: _____

SOIL/SITE EVALUATION
for ON-SITE WASTEWATER SYSTEM

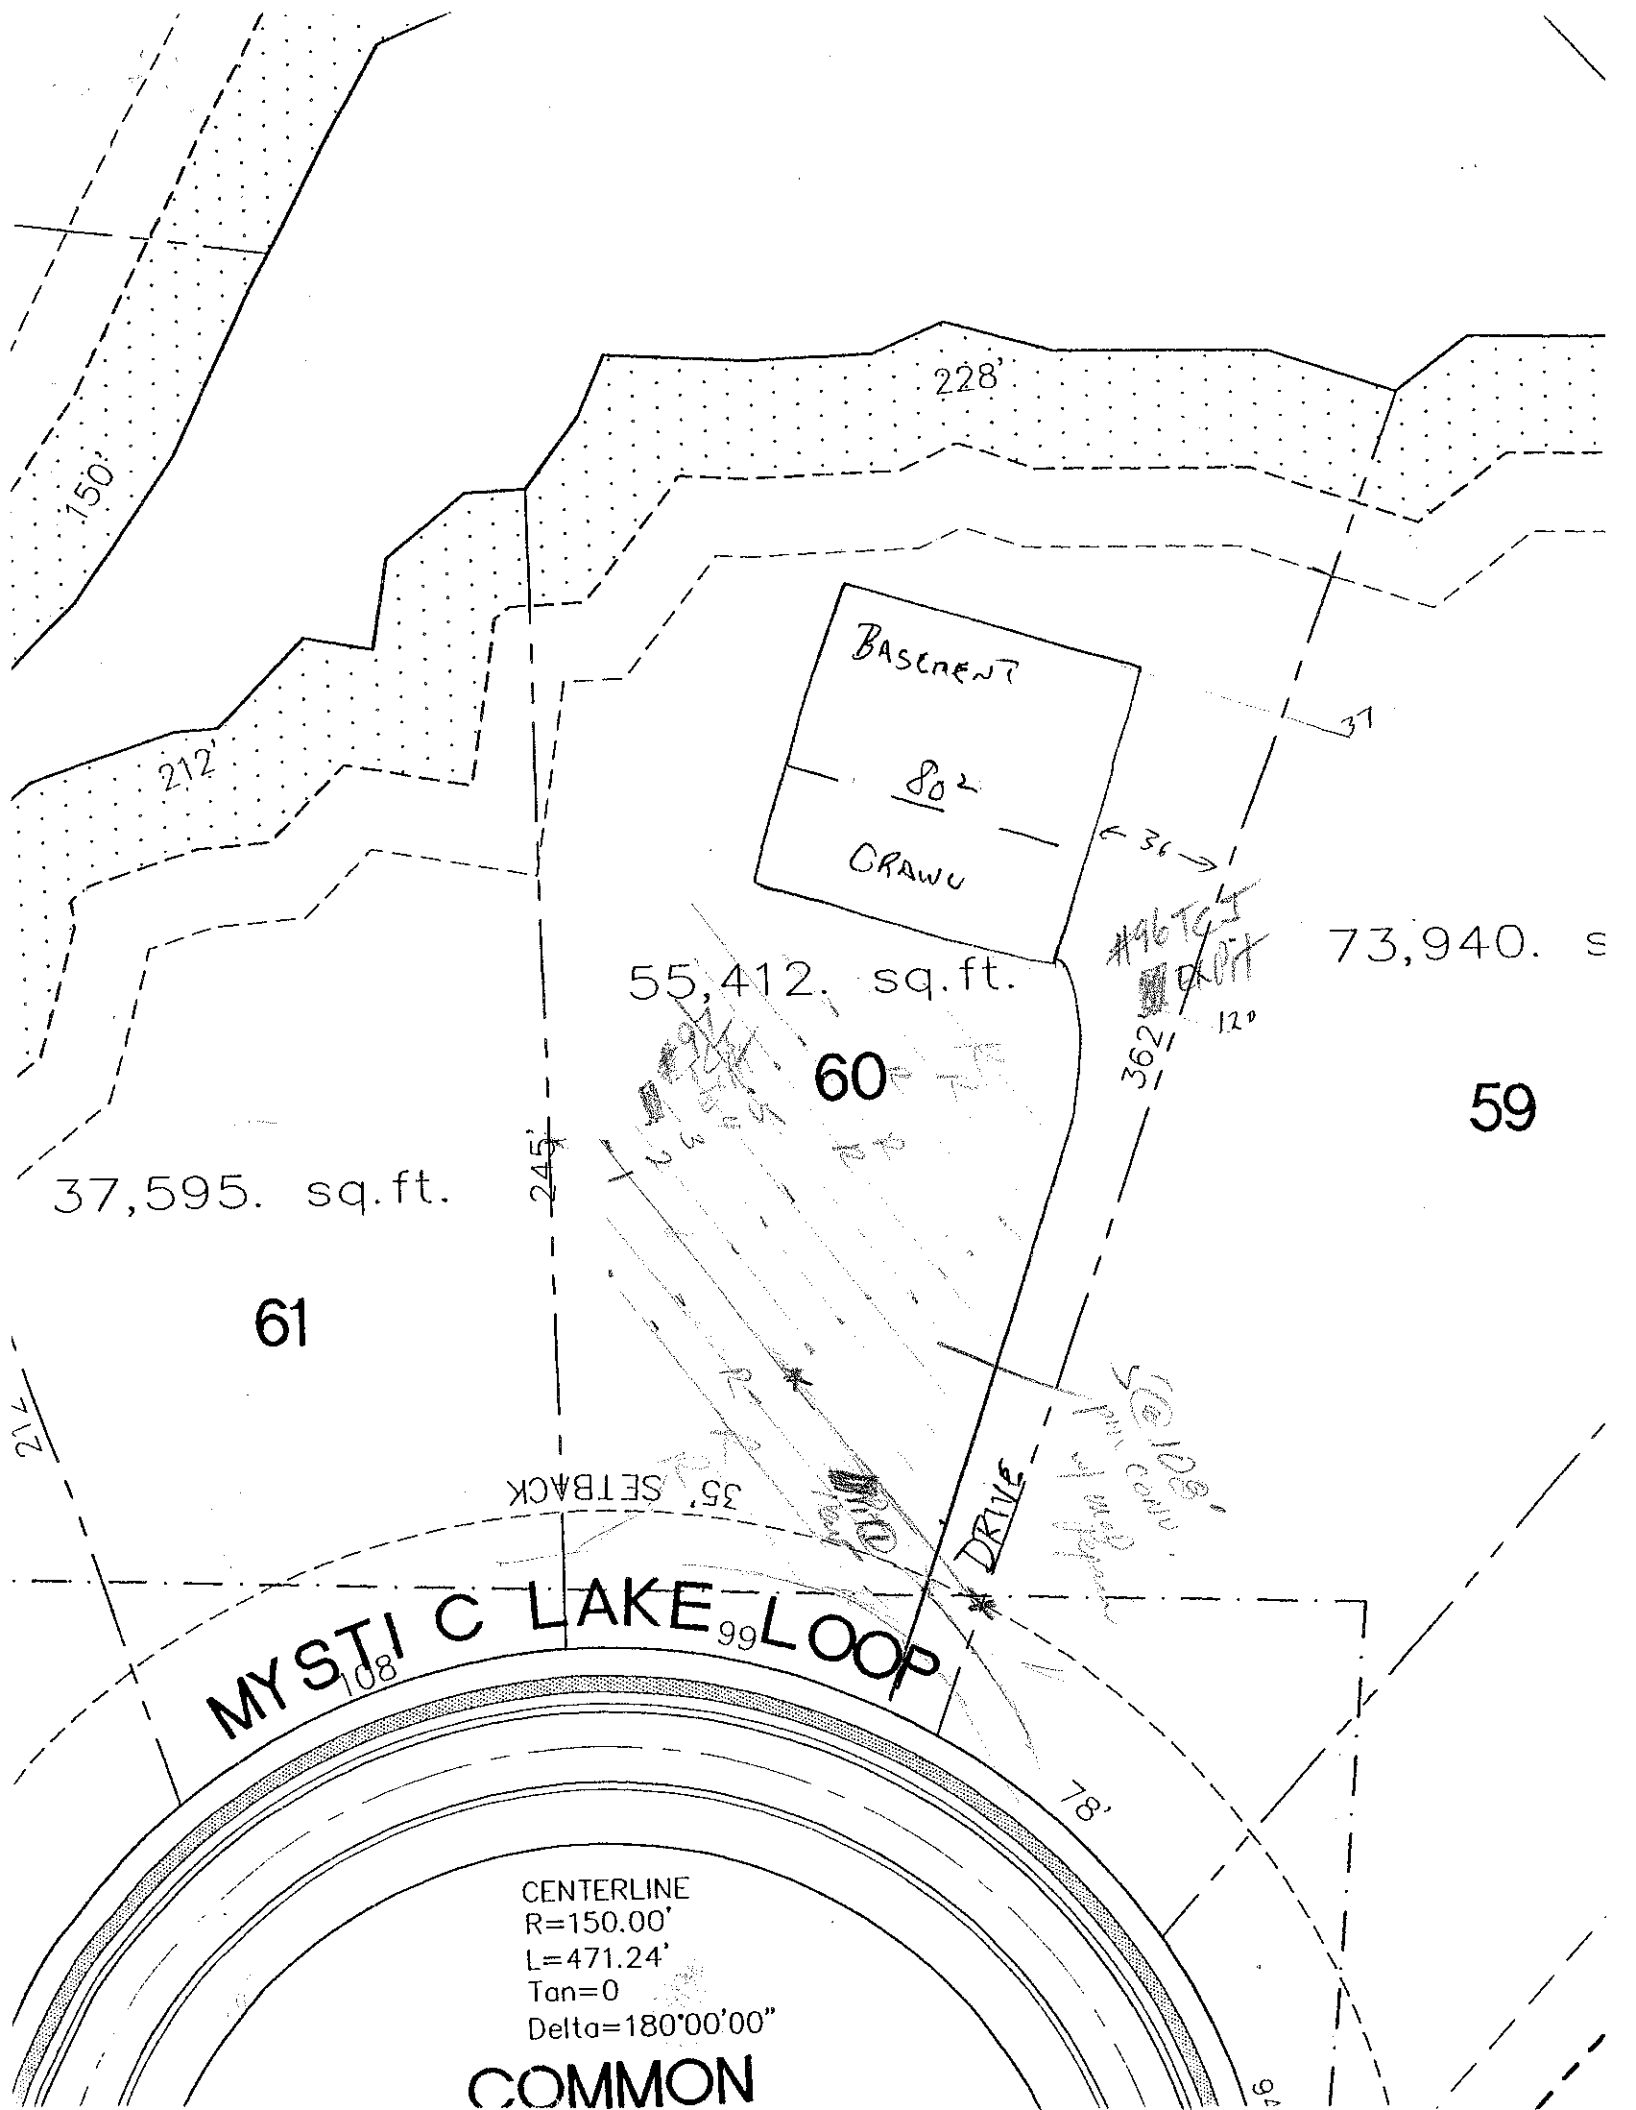
OWNER: CRI APPLICANT: _____
ADDRESS: _____ APPLICATION DATE: _____ DATE EVALUATED: 4-21-98
PROPOSED FACILITY: _____ PROPOSED DESIGN FLOW (.1949): _____ PROPERTY SIZE: _____
LOCATION OF SITE: Lot 60 The Pointe PROPERTY RECORDED: _____
WATER SUPPLY: ☐ Private ☐ Public ☑ Well ☐ Spring ☐ Other _____
EVALUATION METHOD: ☐ Auger Boring ☑ Pit ☐ Cut
TYPE OF WASTEWATER: ☑ Sewage ☐ Industrial Process ☐ Mixed

Now Lot 59

PROFILE #	.1940 LANDSCAPE POSITION/ SLOPE %	HORIZON DEPTH (IN.)	SOIL MORPHOLOGY (.1941) .1941 STRUCTURE/ TEXTURE	.1941 CONSISTENCE/ MINERALOGY	OTHER PROFILE FACTORS .1942 SOIL WETNESS/ COLOR	.1943 SOIL DEPTH	.1956 SAPRO CLASS	.1944 RESTR HORIZ	PROFILE CLASS & LTAR
1		0-9	loamy sand						PS .3
		9-26	mucky, c fs loamy sand	fsvsp					
		26-49	sandy clay loam	fsvsp sl sp					
2	#99 TCI EXP'd	0-22	mucky fs loamy sand	fsvsp-ssp					PS .3
		22-54	sandy clay loam	fsvsp					
			fs mucky loam						
3	#96 TCI EXP'd	0-25	mucky fs loamy sand	fs loamy fsvsp	clay fsvsp	ssp			PS .3
		25-48	sandy clay loam	fsvsp					
			Common fs mucky loam						
4									

DESCRIPTION	INITIAL SYSTEM	REPAIR SYSTEM
Available Space (.1945)		
System Type(s)		
Site LTAR		

OTHER FACTORS (.1946): _____
SITE CLASSIFICATION (.1948): _____
EVALUATED BY: _____
OTHER(S) PRESENT: _____


228'
150'
212'
BASEMENT
802
CRAWL
36'
37'
55,412. sq.ft.
60
73,940. s
59
37,595. sq.ft.
61
245'
362'
35' SETBACK
MYSTIC LAKE LOOP
DRIVE
108'
99'
78'
CENTERLINE
R=150.00'
L=471.24'
Tan=0
Delta=180°00'00"
COMMON