
Recd from TC Jacobs & Assoc.
6-9-99

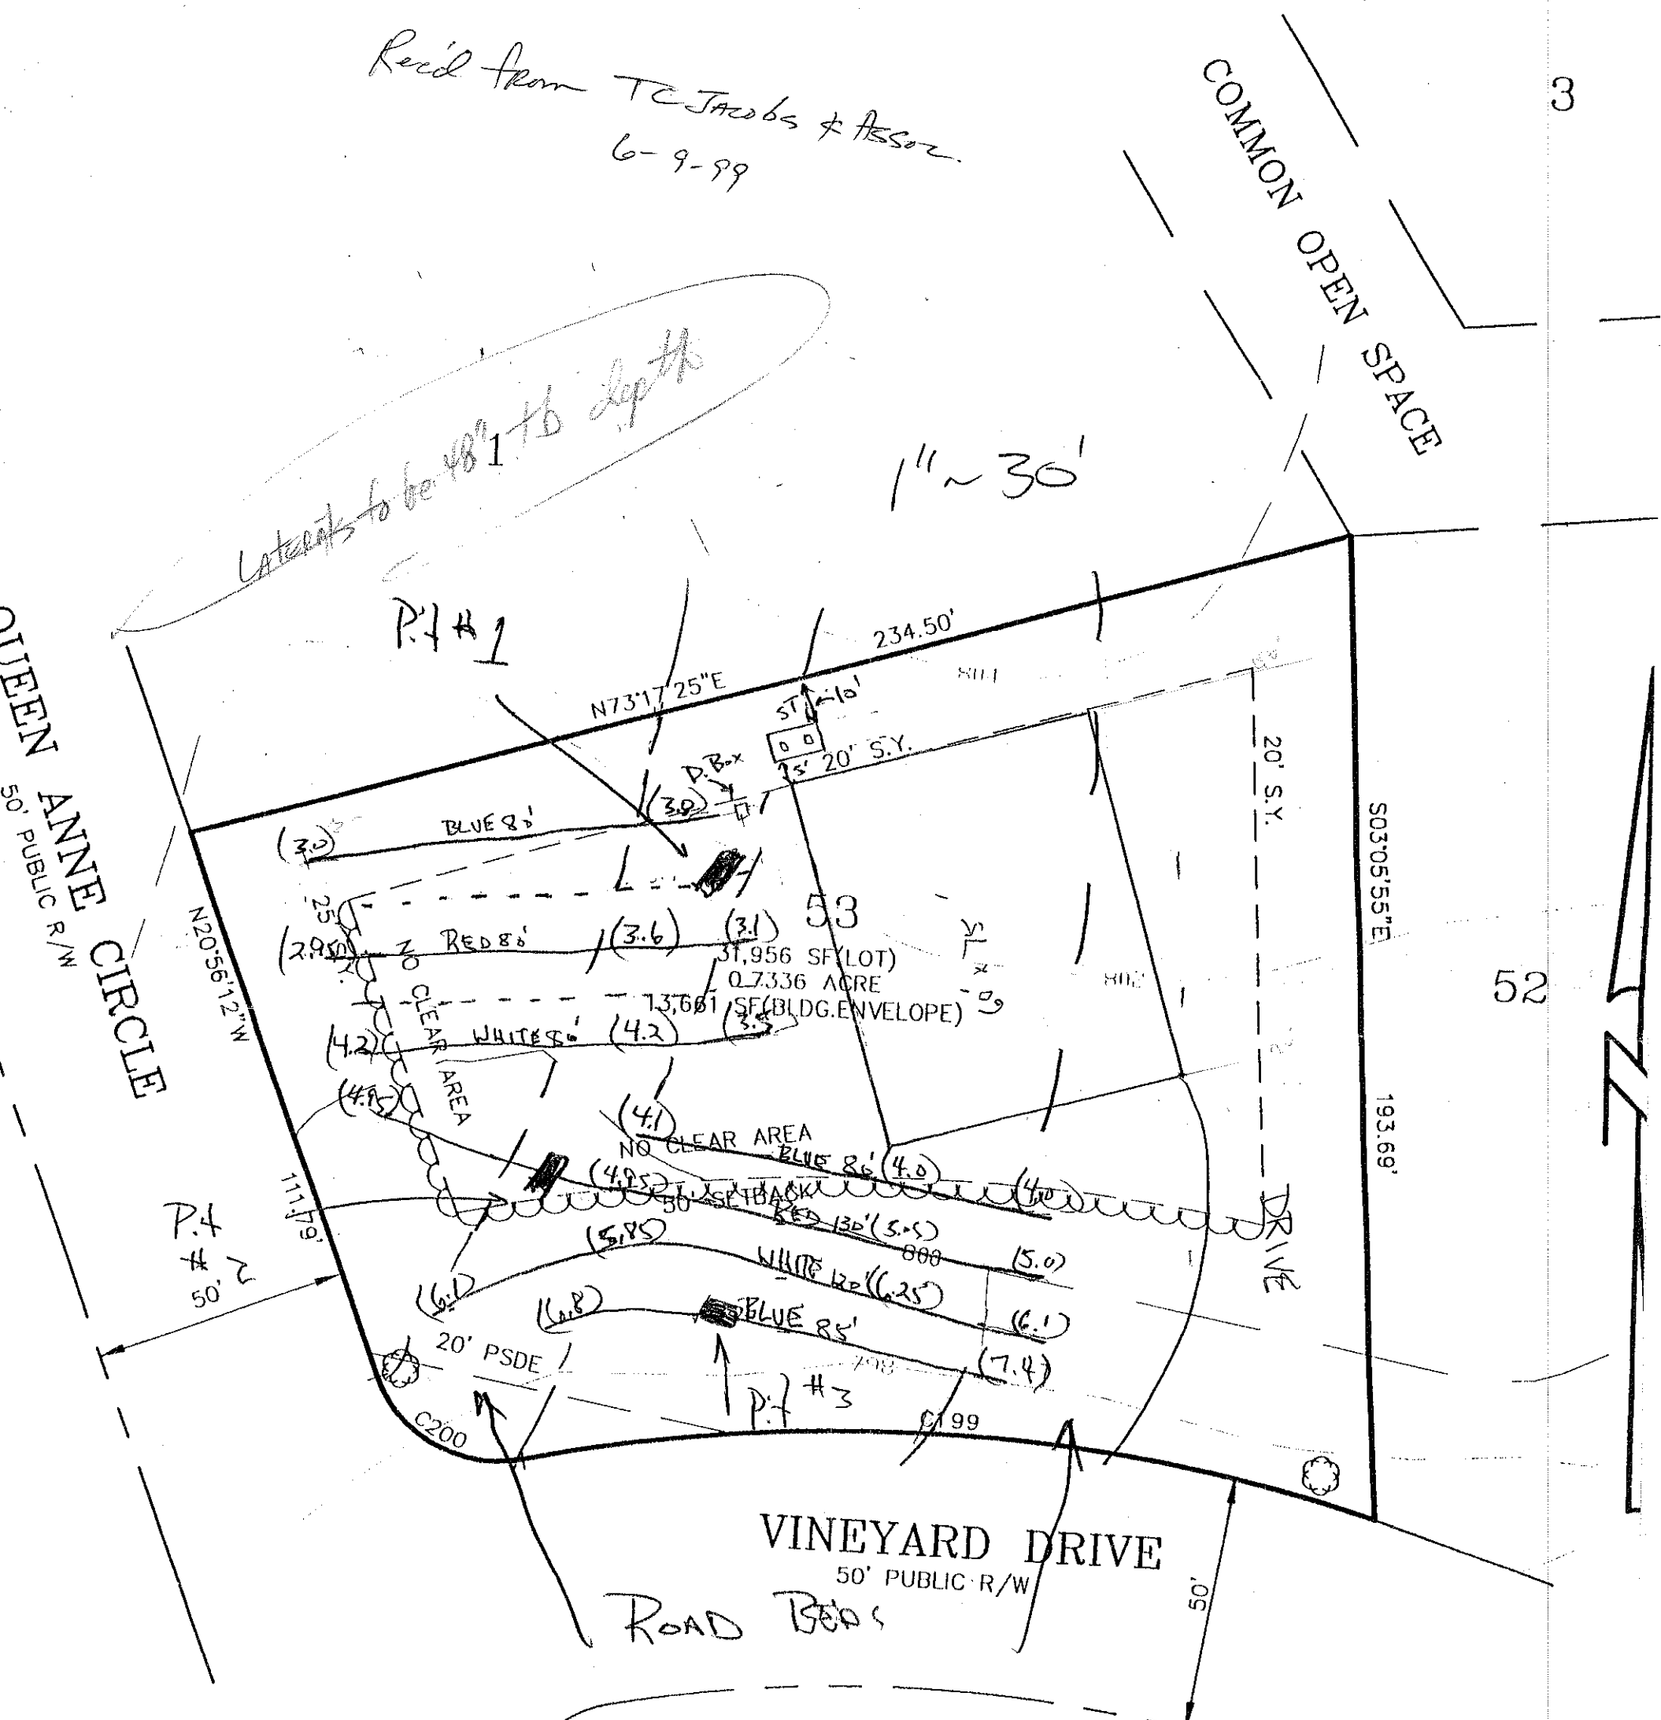

— System 5.80; ~~2%~~ Red

— L.P. Repair 25% Red.

* All pits Aug to ≥ 6'

PLAT NOT FOR CONSTRUCTION
,SALES OR CONVEYANCES

ND
-WAY
WER R/W
M BUILDING SETBACK
RD
ARD
STORM DRAINAGE EASEMENT
PROTECTION ELEVATION
GLORY MAPLE

STREET TREES TO BE PLANTED
OUTSIDE OF R/W

Piers may extend from the shore for a distance of 80 feet regardless of the water depth and may extend to a maximum length of 120 feet to achieve a water depth of 10 feet, measured at full pond. In no ever may a pier extend more than 1/3 of the width of cove in which it is located. The top decking of piers must be at least 1 foot above the water at full pond.

"Prior to constructing