DEPARTMENT OF ENVIRONMENT, HEALTH, AND NATURAL RESOURCES
DIVISION OF ENVIRONMENTAL HEALTH
ON-SITE WASTEWATER SECTION

Sheet ____ of ____
PROPERTY ID #: _____
COUNTY: _____

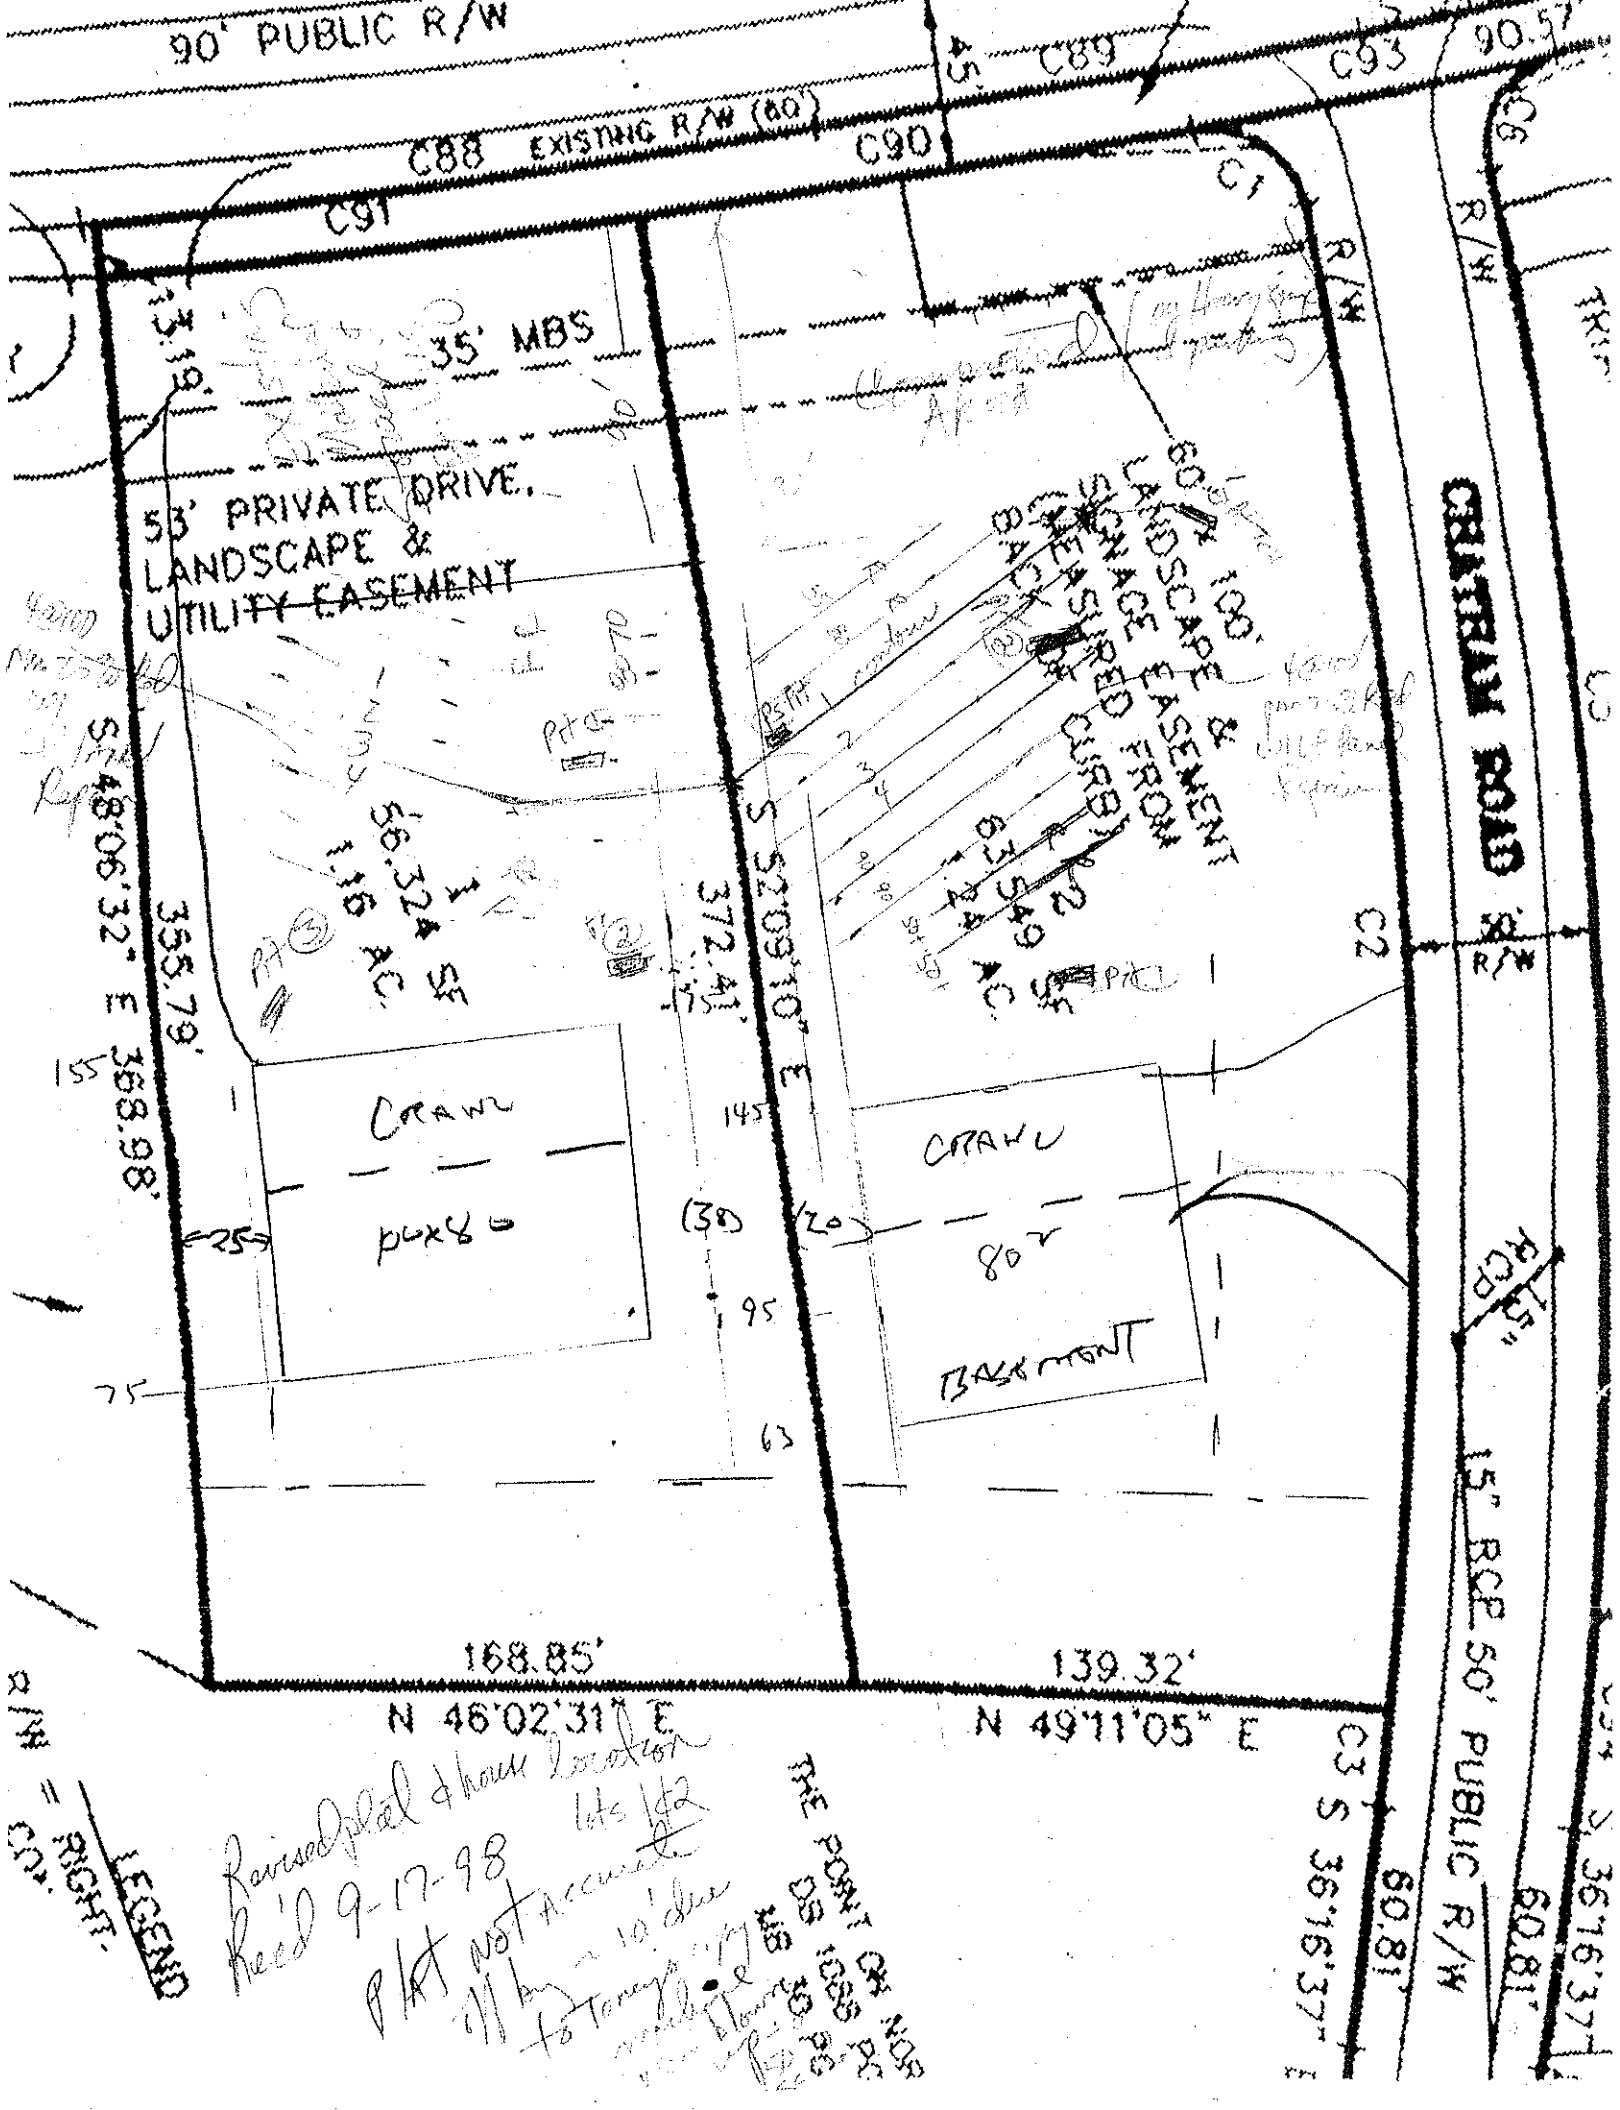
SOIL/SITE EVALUATION
for ON-SITE WASTEWATER SYSTEM

OWNER: ORI APPLICANT: _____
ADDRESS: _____ APPLICATION DATE: _____ DATE EVALUATED: _____
PROPOSED FACILITY: _____ PROPOSED DESIGN FLOW (.1949): _____ PROPERTY SIZE: _____
LOCATION OF SITE: Lot 2 phase 1B The Point PROPERTY RECORDED: _____
WATER SUPPLY: ☐ Private ☐ Public ☐ Well ☐ Spring ☐ Other _____
EVALUATION METHOD: ☐ Auger Boring ☐ Pit ☐ Cut Get soil info on #1 & TC spot
TYPE OF WASTEWATER: ☐ Sewage ☐ Industrial Process ☐ Mixed

PROFILE #	.1940 LANDSCAPE POSITION/ SLOPE %	HORIZON DEPTH (IN.)	SOIL MORPHOLOGY (.1941) .1941 STRUCTURE/ TEXTURE	.1941 CONSISTENCE/ MINERALOGY	OTHER PROFILE FACTORS .1942 SOIL WETNESS/ COLOR	.1943 SOIL DEPTH	.1956 SAPRO CLASS	.1944 RESTR HORIZ	PROFILE CLASS & LTAR
1		0-3	brwsl						PS 0.3
		3-19	mfsbk RC	fr SD					
		19-46	mfsbk RC	frssp					
			sandstone						
2		0-3	brwsl						PS 0.3 @ 0.42
		3-23	mfsbk rcks	fr SD-SSD					
		23-42	(BC) mfsbk mod	frssp					
		42-50	LAC SAP						
3	Depth TC's								
4									

DESCRIPTION	INITIAL SYSTEM	REPAIR SYSTEM
Available Space (.1945)		
System Type(s)		
Site LTAR		

OTHER FACTORS (.1946): _____
SITE CLASSIFICATION (.1948): _____
EVALUATED BY: _____
OTHER(S) PRESENT: _____


90' PUBLIC R/W
C88 EXISTING R/W (80')
C89
C90
C91
C93
35' MBS
53' PRIVATE DRIVE, LANDSCAPE & UTILITY EASEMENT
60' LANDSCAPE & SIGNAGE EASEMENT FROM CURB
CRAIGAM ROAD
15" RCP
50' PUBLIC R/W
355.79'
S 48°06'32" E 368.98'
372.41'
S 52°09'10" E
56.32' x 1.16 AC. SF
168.85'
N 46°02'31" E
139.32'
N 49°11'05" E
S 36°16'37" E
60.81'
CRAWL
PLAYG
80'
BASEMENT
155
145
95
75
63
(38)
(20)
25
C1
C2
C3
R/W
LEGEND
RIGHT.
Revised plat & house location
Rec'd 9-17-98
Lots 1 & 2
PLAT NOT ACCURATE
To Tonya
THE POINT OF BEGINNING