IREDELL COUNTY HEATLH DEPARTMENT

PAGE 2: *SITE PLAN WORKSHEET*

SEE THE SAMPLE SITE PLAN BELOW. INCOMPLETE SITE PLANS WILL BE RETURNED TO YOU FOR COMPLETION AND MAY RESULT IN A DELAY IN THE ISSUANCE OF YOUR SEPTIC SYSTEM PERMIT!!!

Place an (X) beside each item as you complete the site plan:

- X — Property Line measurements are clearly identified…
- X — All proposed structures are indicated…
  SHOW: proposed house or business footprint, wells, water lines, patios, pools and decks, and any other item that will occupy space on the site
- X — Front and side setbacks from property line…
- X — Preferred driveway location and configuration, preferred well location…
- X — Area you prefer your septic system to be placed…
- X — North arrow, or other sufficient indicator of direction…

Circle N/A on the following if appropriate:


- ____ Location of septic systems and wells within 100' of your property… (N/A)
- ____ Location of easements and rights of ways on your property… (N/A)
- ____ Location of any designated wetlands on the property… (N/A)


Signature: Kathleen Haver
Property owner or owner's legal representative signature (SIGNATURE REQUIRED)

3/12/05
DATE

USE THIS SPACE TO DRAW YOUR SITE PLAN

Please See Attached

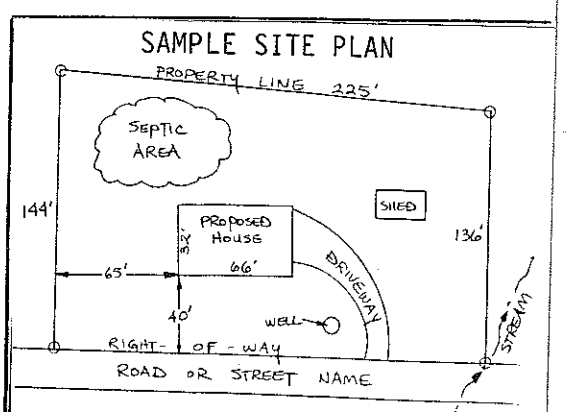

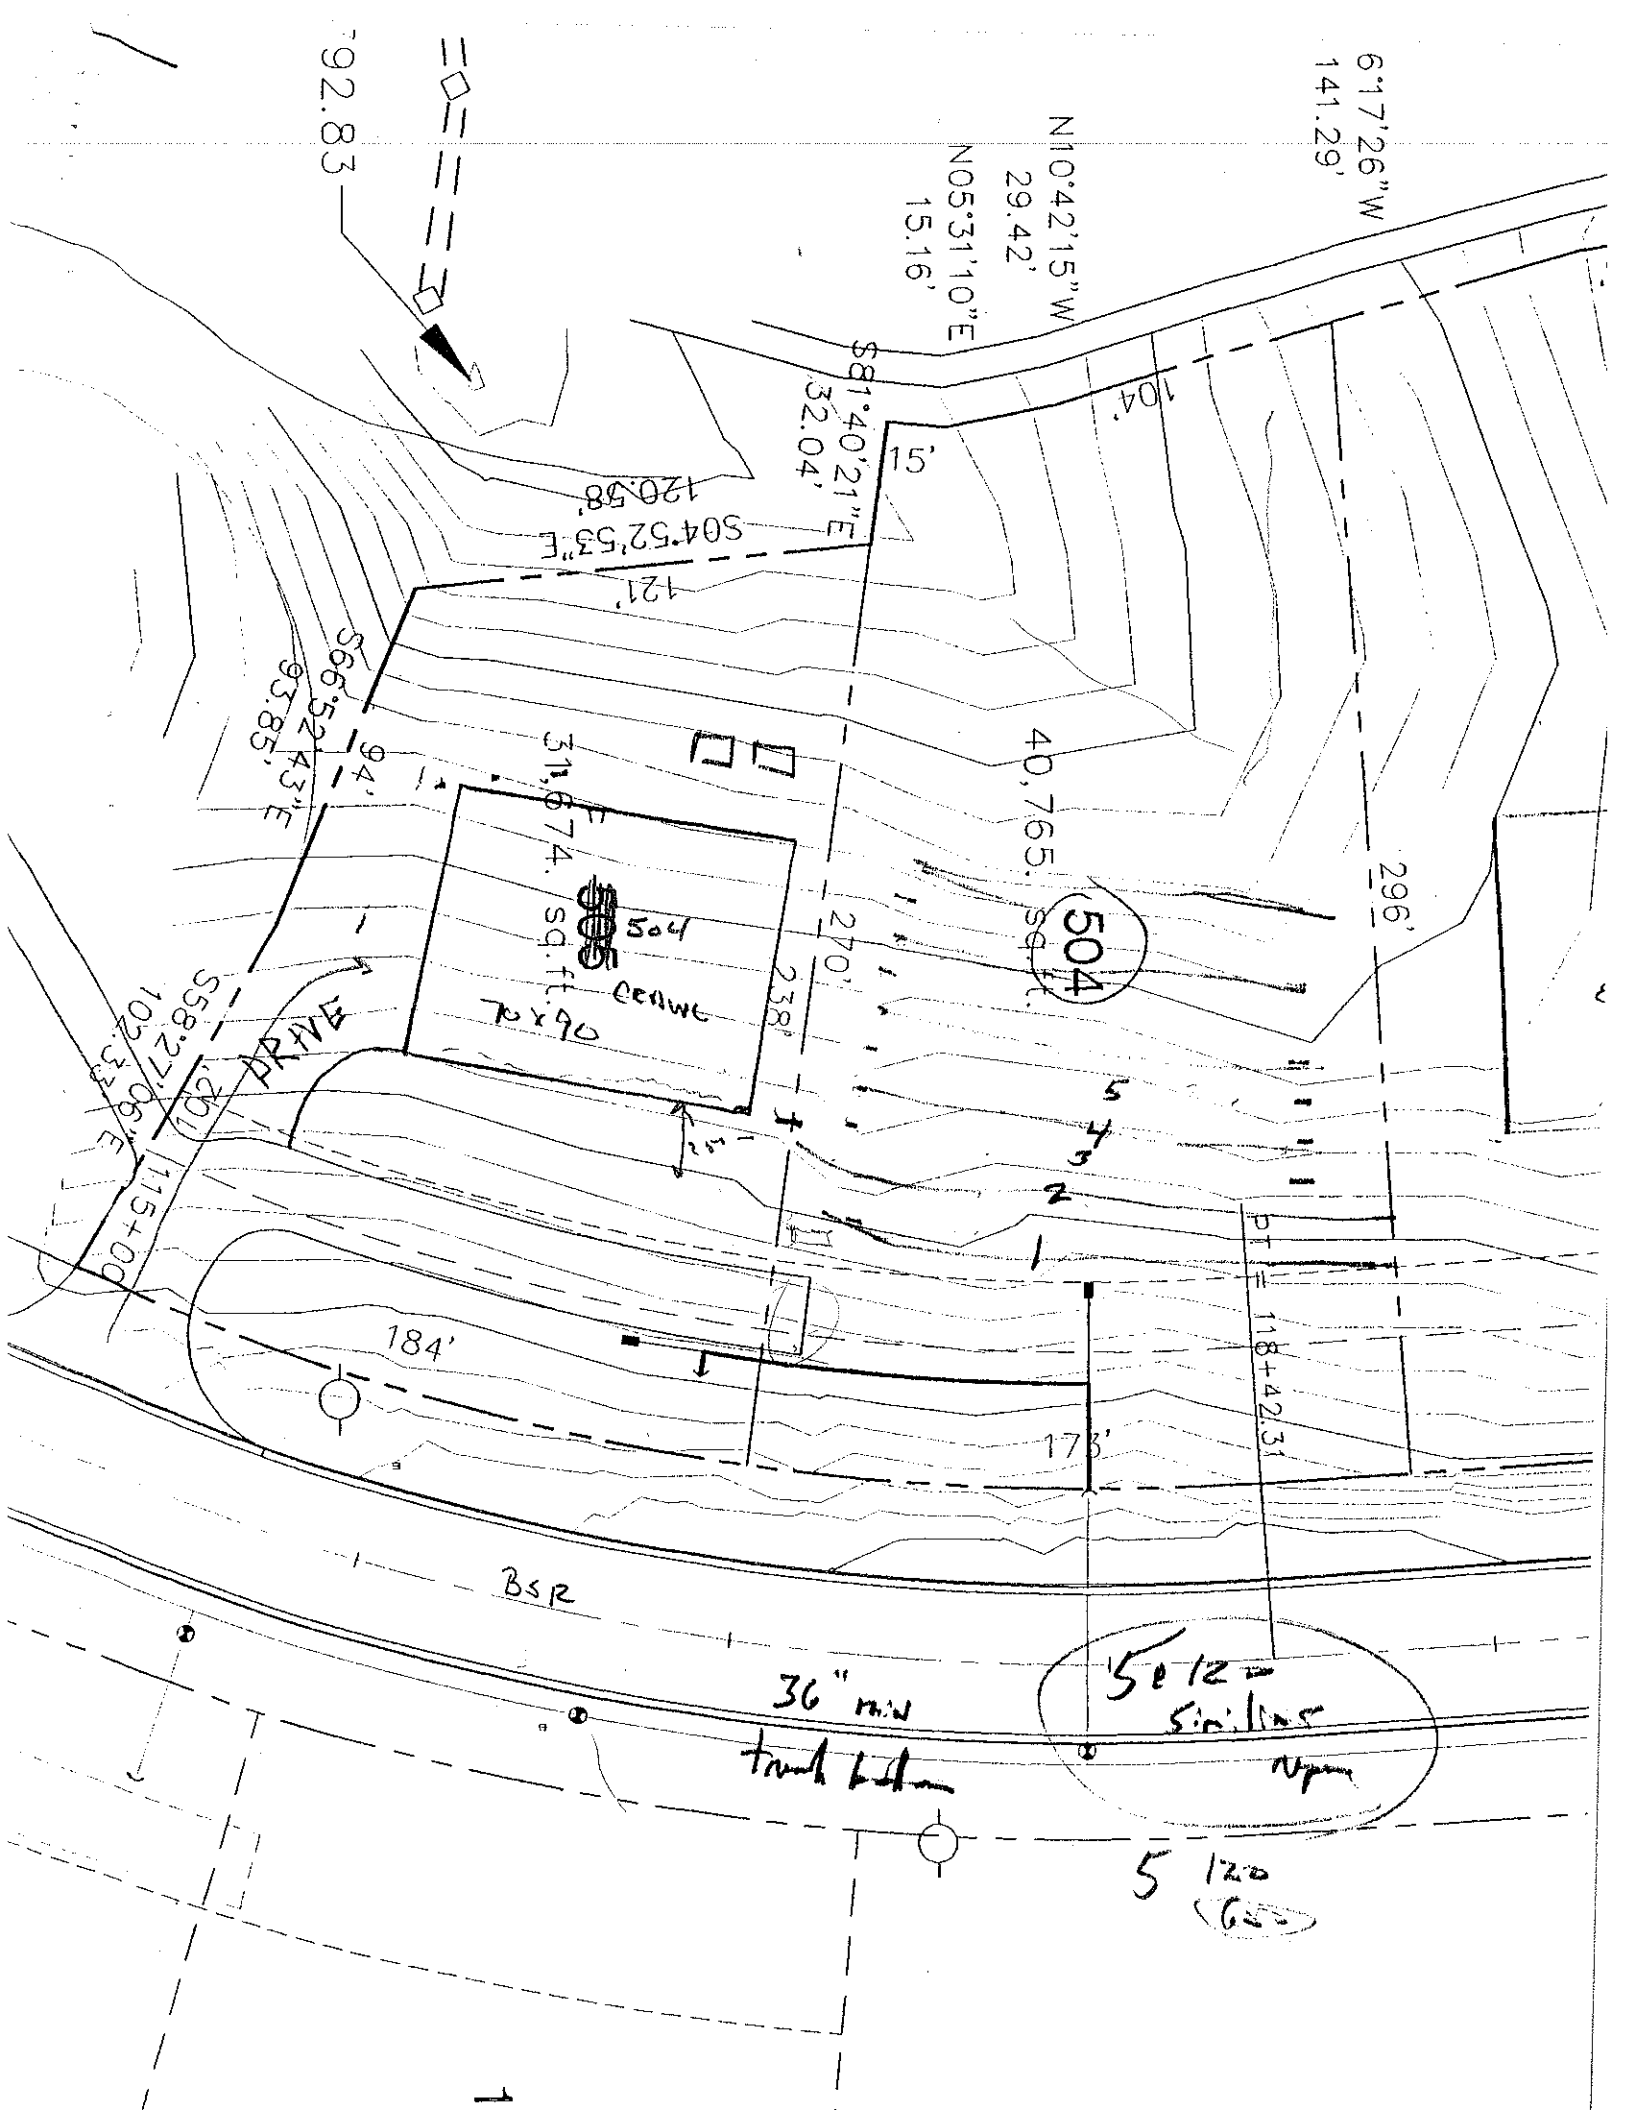
92.83
N10°42'15"W
29.42'
N05°31'10"E
15.16'
S81°40'21"E
32.04'
15'
104'
S04°52'53"E
120.58'
121'
S66°52'43"E
93.85'
94'
31,674 sq.ft.
504
Center
70x90
270'
238'
40,765 sq.ft.
504
296'
25'
S58°27'09"E
102.73'
102' DRIVE
115+00
184'
173'
118+42.31
BSR
36" min
5 to 12
5 120