

APPROVED JAN 30 2016

MICHAEL ATHANAS & ASSOCIATES
LICENSED SOIL SCIENTIST
561 Ennis Rd.
Weddington, NC 28173
(704) 576-3887


Reference: Data Sheet for 1849 Brawley School Rd, The Point 1B, 59
House Footprint: See attached
Building Setbacks: 58' front, 20' side, 50' rear
Water Source: Community water
Number of Bedrooms: 4/480 GPD
Predetermined LTAR: 0.25 GPD/FT2 (ICHD)
Existing System Type: 25% Reduction
Proposed Repair System Type: PPBPS
Distribution: Pressure manifold
Flow per Tap: Existing
Tap Size and Material: Existing
System Flow: Existing
Dosing Volume: Existing
Pump Run Time: Existing
Elevation Head: Existing
Friction Head: Existing
Pressure Head: Existing
Total Dynamic Head: Existing
Supply Line Length: Existing
Septic/Pump Tank Size:
Proposed Trench Bottom: Existing

Line	Design Length	Actual Length
Orange 1 Ex.	**80'**	
Blue 2 Ex.	**80'**	
Pink 3 Ex.	**80'**	
Yellow 4 Ex.	**80'**	
Orange 5 Ex.	**80'**	
Blue 6 Ex.	**80'**	
Orange 7		47'
Blue 8		47'
Pink 9		53'
White 10		121'
Blue 11		75'

Initial System: 480' Ex **Repair System:** 343'

Comments:
The purpose of this evaluation is to show sufficient repair area for an expanded patio. The initial system is in the front yard and will remain unaffected. The repair area is laid out on 8' centers.

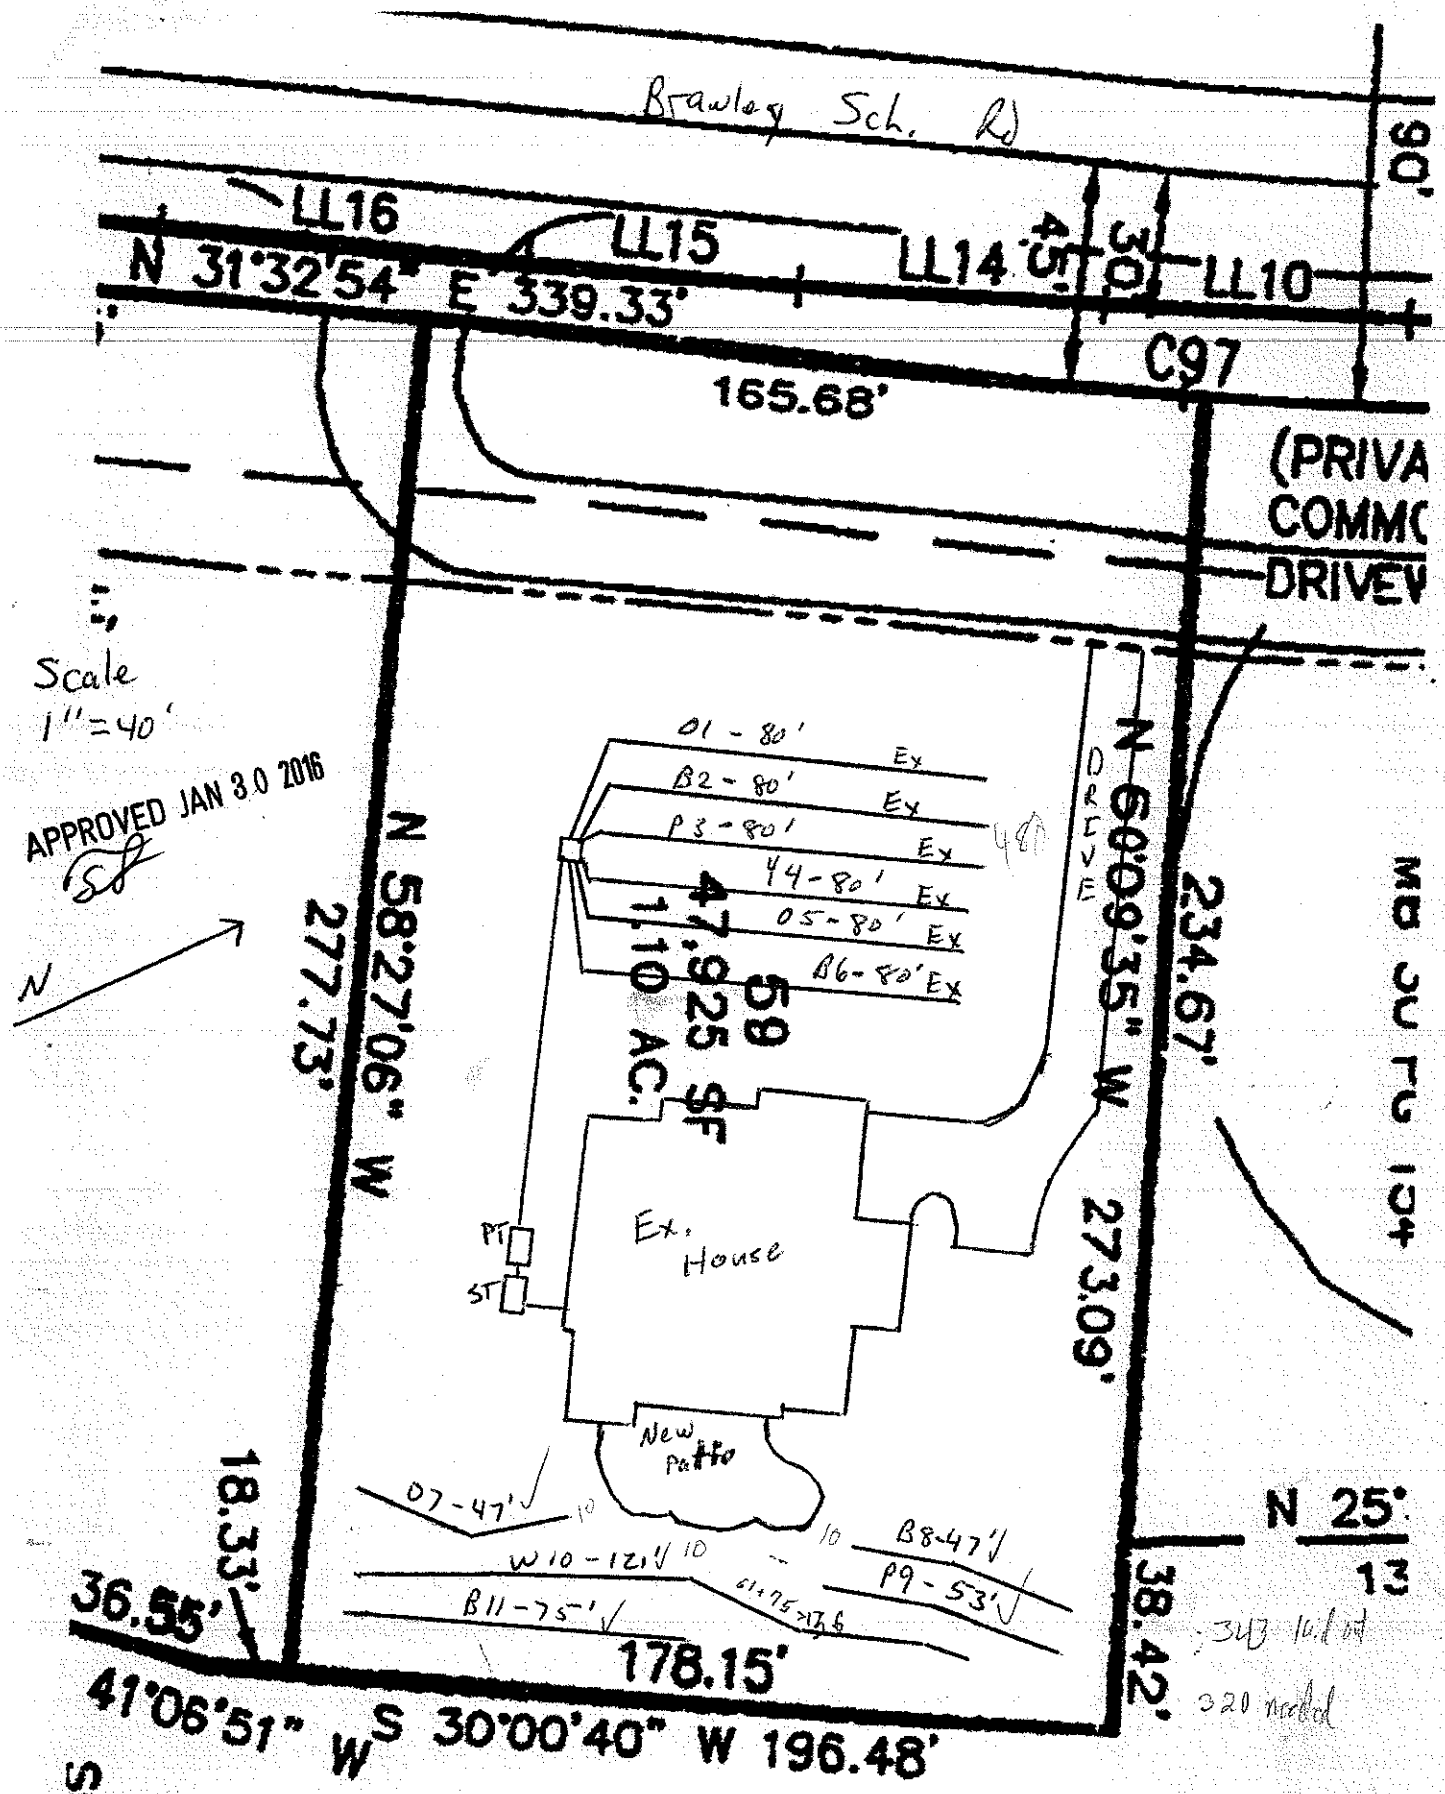


Brawley Sch. Rd
90'
LL16
LL15
LL14
LL10
N 31°32'54" E 339.33'
45'
30'
C97
165.68'
(PRIVA
COMMC
DRIVEV
Scale
1"=40'
APPROVED JAN 30 2016
N
01 - 80' Ex
B2 - 80' Ex
P3 - 80' Ex
44 - 80' Ex
05 - 80' Ex
B6 - 80' Ex
DRIVE
N 60°09'35" W
234.67'
N 58°27'06" W
277.73'
47,825 SF
1.10 AC.
Ex. House
PT
ST
New Patio
27.09'
07 - 47'
W 10 - 12'
B11 - 75'
B8 - 47'
P9 - 53'
10
18.33'
36.55'
178.15'
38.42'
N 25°
13
41°06'51" W
S 30°00'40" W 196.48'
SET CA
MA OU TG 10+
320 needed

Previously Approved Design

APPROVED JUL 07 2014

ACP

