SITE WASTEWATER SECTION

PROPERTY ID #: _____
COUNTY: _____

# SOIL/SITE EVALUATION
## *for* ON-SITE WASTEWATER SYSTEM

ORIG

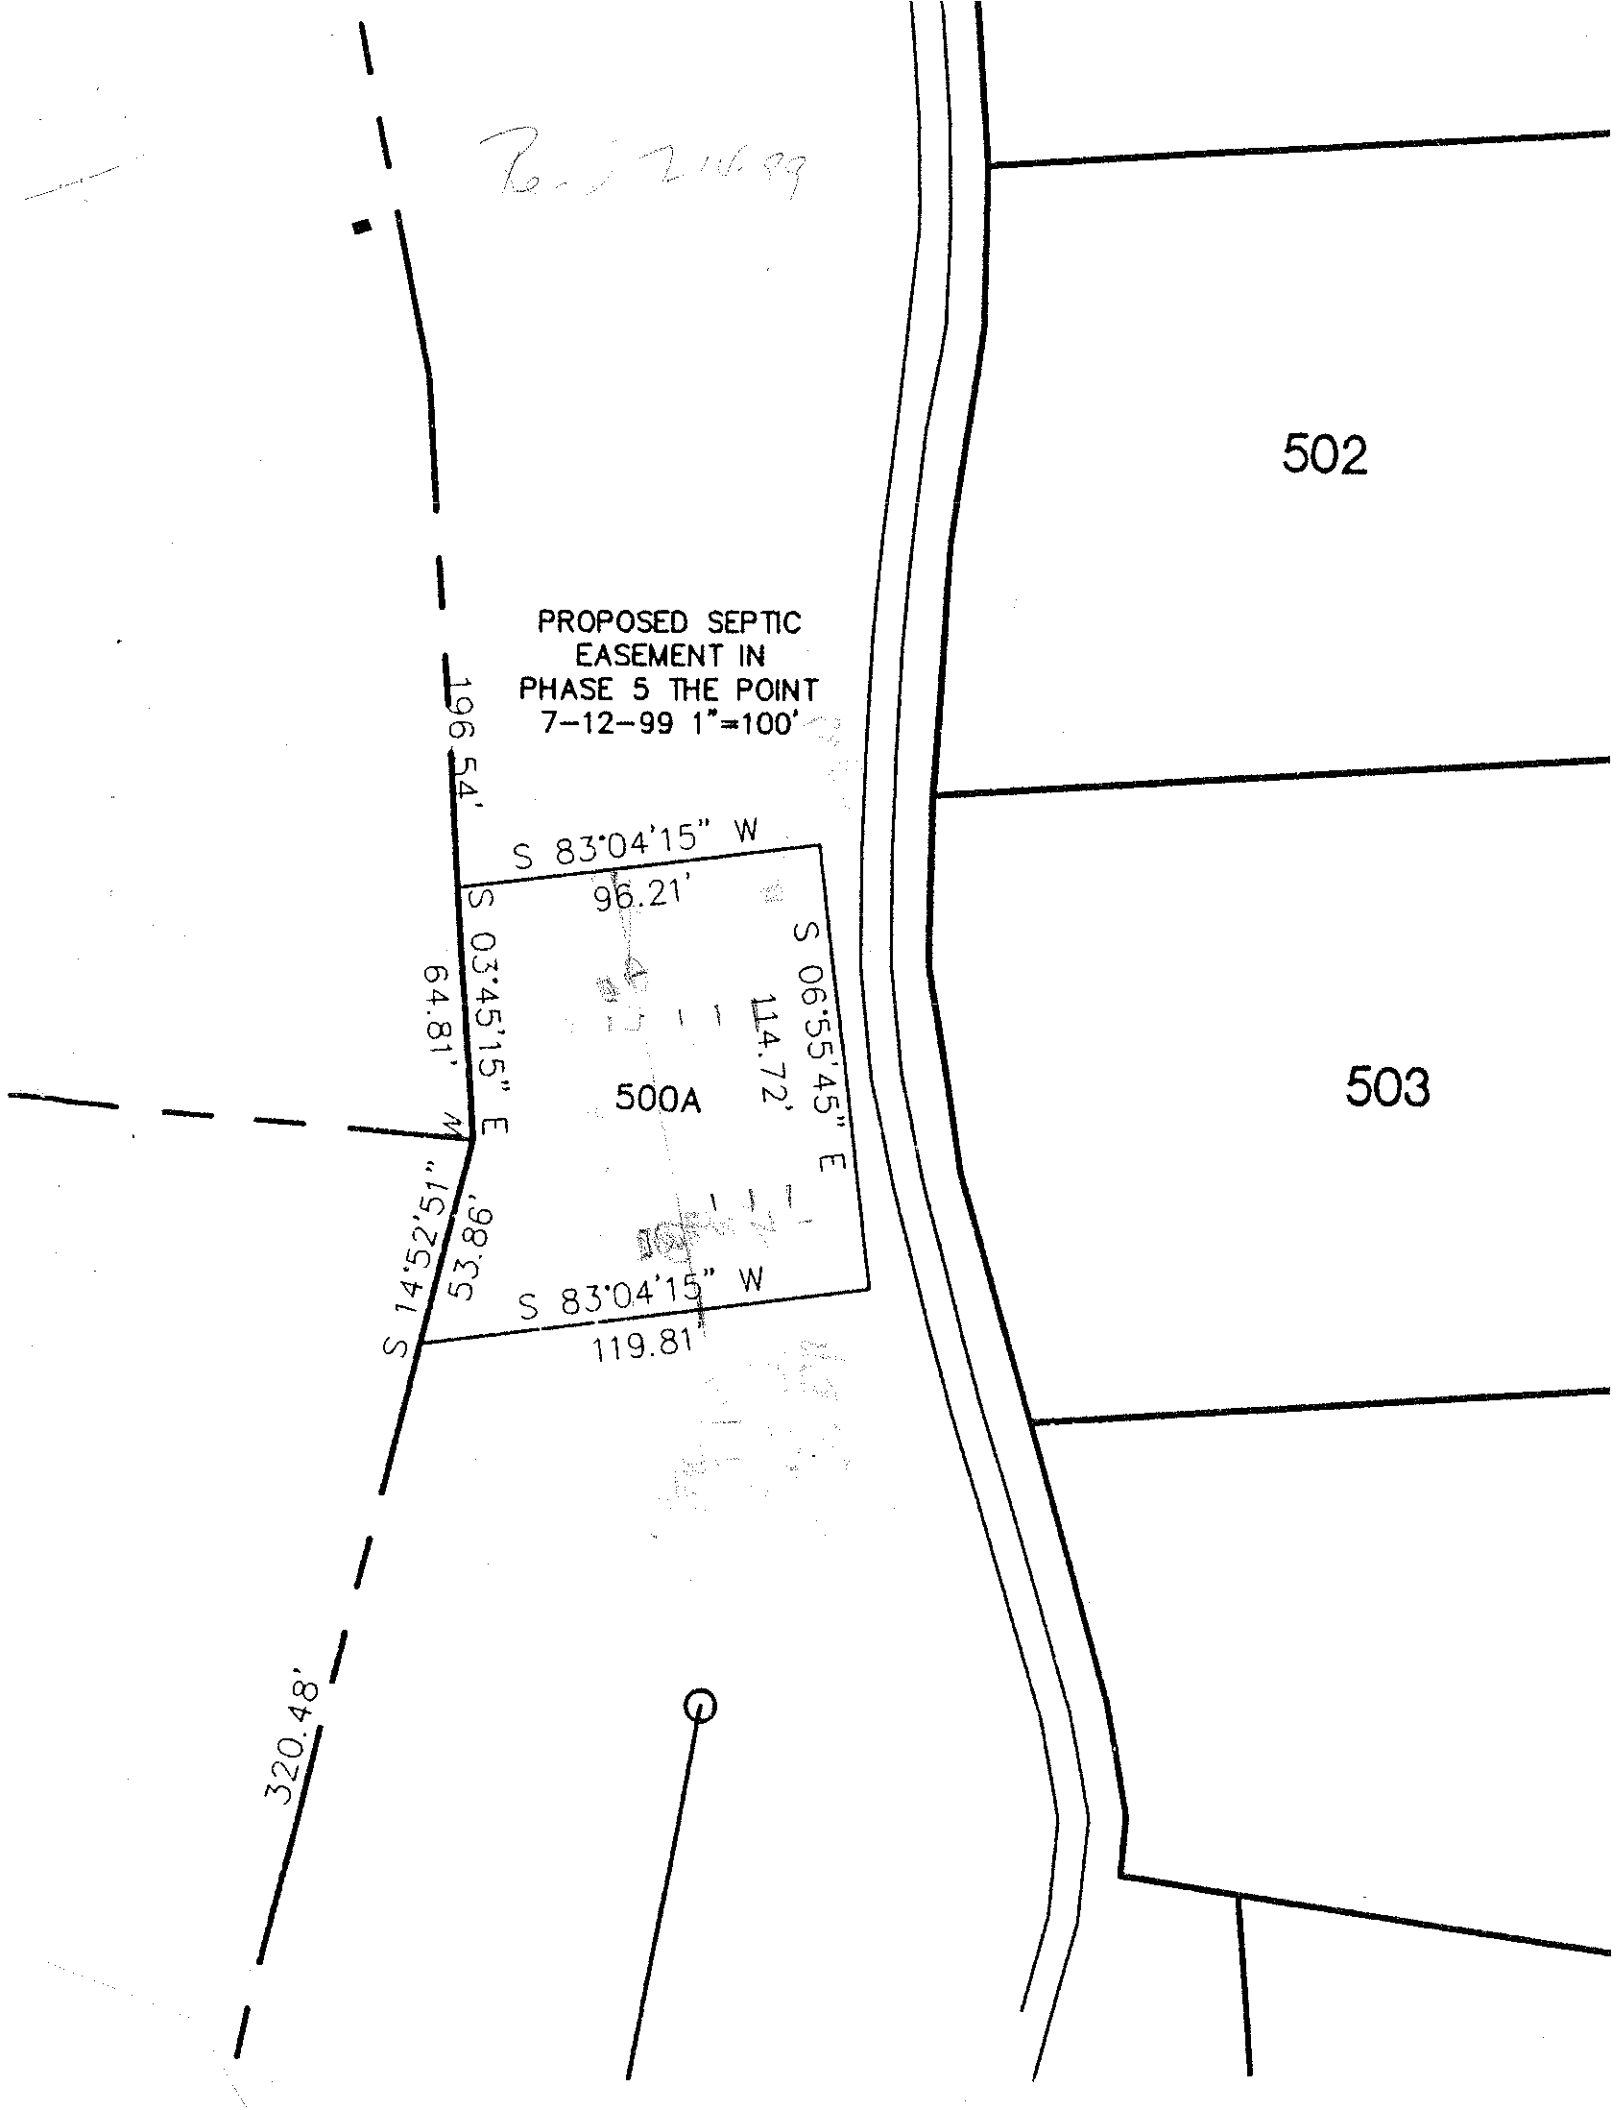
ER: _____ APPLICANT: _____
RESS: _____ APPLICATION DATE: _____ DATE EVALUATED: 7-19-99
POSED FACILITY: _____ PROPOSED DESIGN FLOW (.1949): _____ PROPERTY SIZE: _____
ATION OF SITE: 300 ft above S bldg PROPERTY RECORDED: _____
ER SUPPLY: ☐ Private ☐ Public ☐ Well ☐ Spring ☐ Other _____
LUATION METHOD: ☐ Auger Boring ☐ Pit ☐ Cut
E OF WASTEWATER: ☐ Sewage ☐ Industrial Process ☐ Mixed

| .1940 LANDSCAPE POSITION/ SLOPE % | HORIZON DEPTH (IN.) | SOIL MORPHOLOGY (.1941) .1941 STRUCTURE/ TEXTURE | SOIL MORPHOLOGY (.1941) .1941 CONSISTENCE/ MINERALOGY | OTHER PROFILE FACTORS .1942 SOIL WETNESS/ COLOR | OTHER PROFILE FACTORS .1943 SOIL DEPTH | OTHER PROFILE FACTORS .1956 SAPRO CLASS | OTHER PROFILE FACTORS .1944 RESTR HORIZ | PROFILE CLASS & LTAR |
|---|---|---|---|---|---|---|---|---|
| | 0-7 | | | | | | | |
| | 7-60 | | | | | | | |
| | | | | | | | | |
| | | | | | | | | |
| | | | | | | | | |
| | 0-12 | | | | | | | |
| | 12-24 | | | | | | | |
| | 24-59 | | | | | | | |
| | | | | | | | | |
| | | | | | | | | |
| ESCRIPTION | INITIAL SYSTEM | REPAIR SYSTEM |
|---|---|---|
| ole Space (.1945) | | |
| Type(s) | | |
| AR | | |

OTHER FACTORS (.1946): _____
SITE CLASSIFICATION (.1948): _____

EVALUATED BY: _____
OTHER(S) PRESENT: _____


PROPOSED SEPTIC
EASEMENT IN
PHASE 5 THE POINT
7-12-99 1"=100'
196.54'
S 83°04'15" W
96.21'
S 03°45'15" E
64.81'
S 06°55'45" E
114.72'
500A
S 14°52'51" W
53.86'
S 83°04'15" W
119.81'
320.48'
502
503