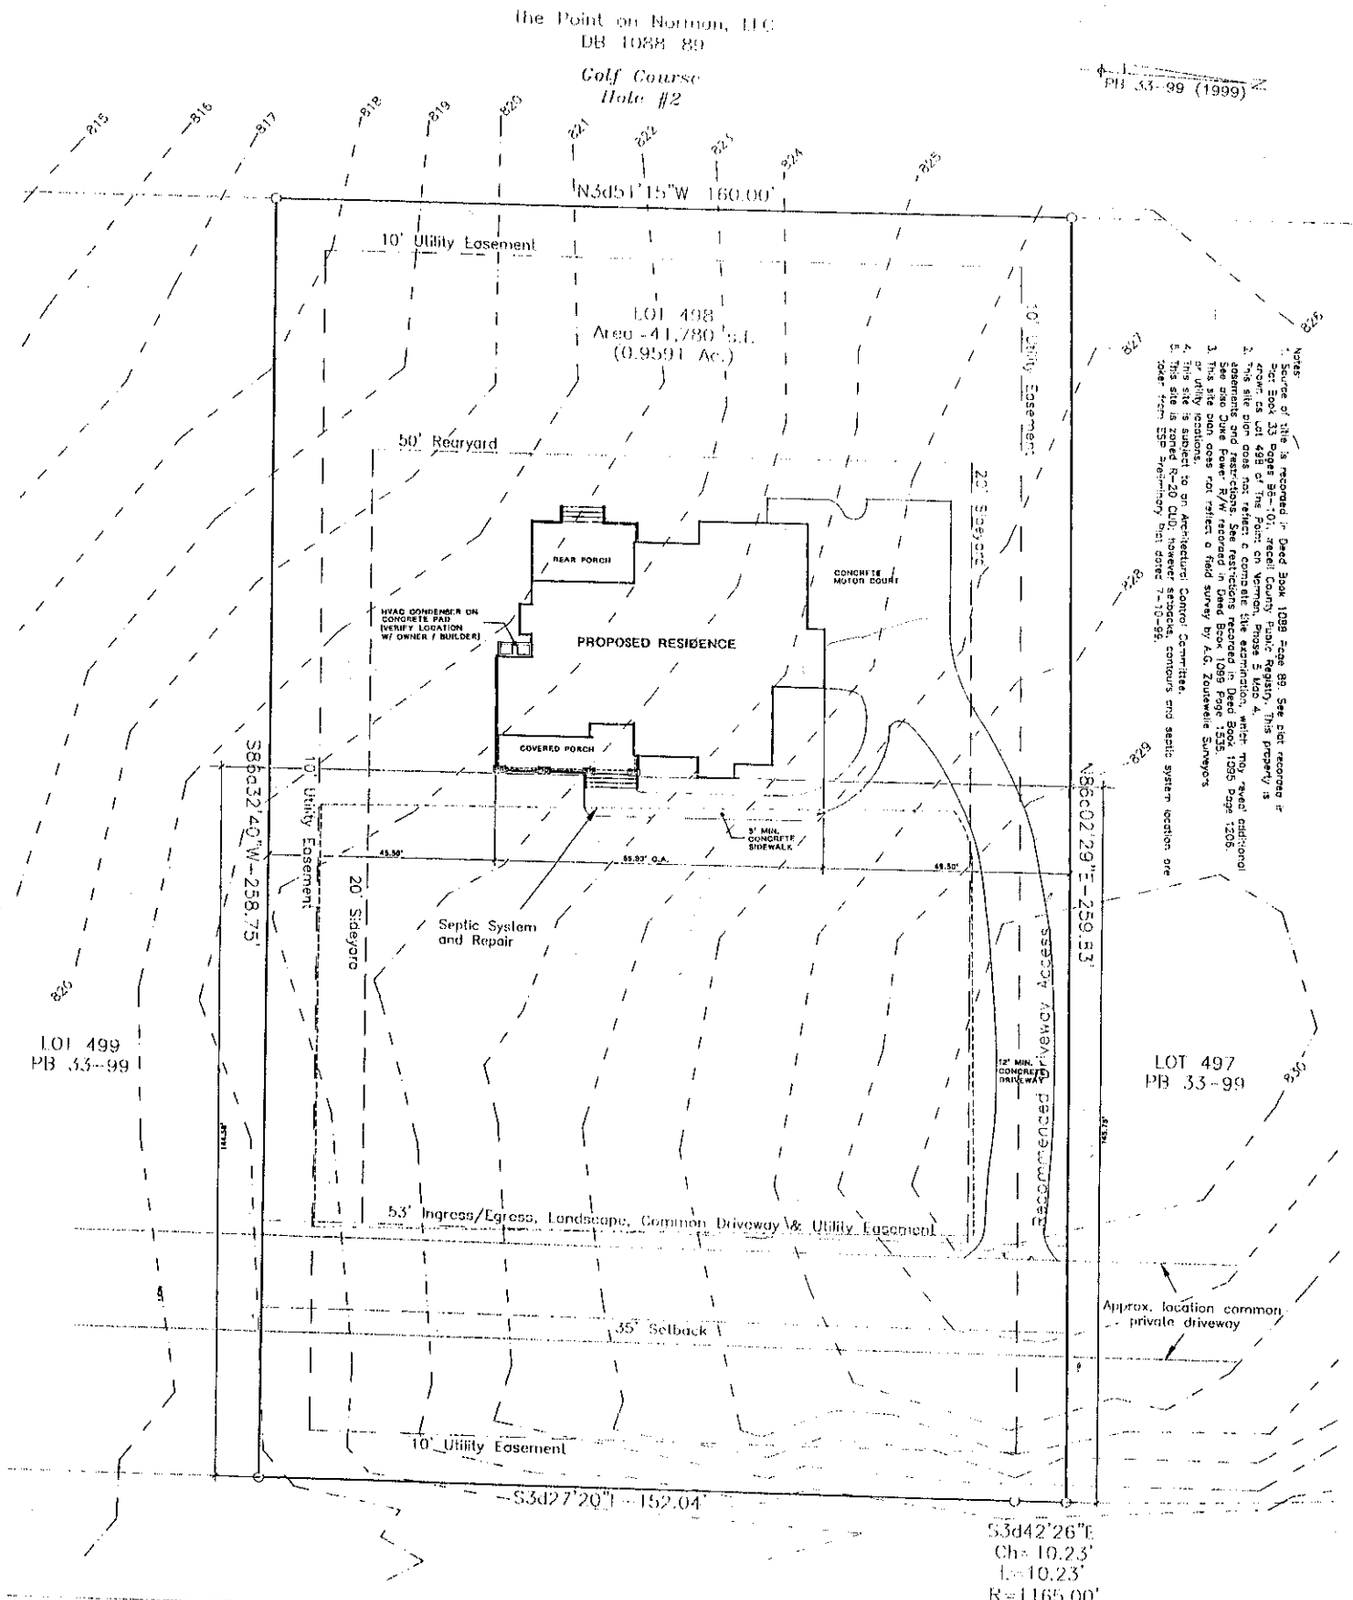


Site Plan
1" = 10'

G.M. HELMS CONSTRUCTION

Christopher & A
a residential de