DEPARTMENT OF ENVIRONMENT, HEALTH, AND NATURAL RESOURCES
DIVISION OF ENVIRONMENTAL HEALTH
ON-SITE WASTEWATER SECTION

Sheet ___ of ___
PROPERTY ID #: _____
COUNTY: _____

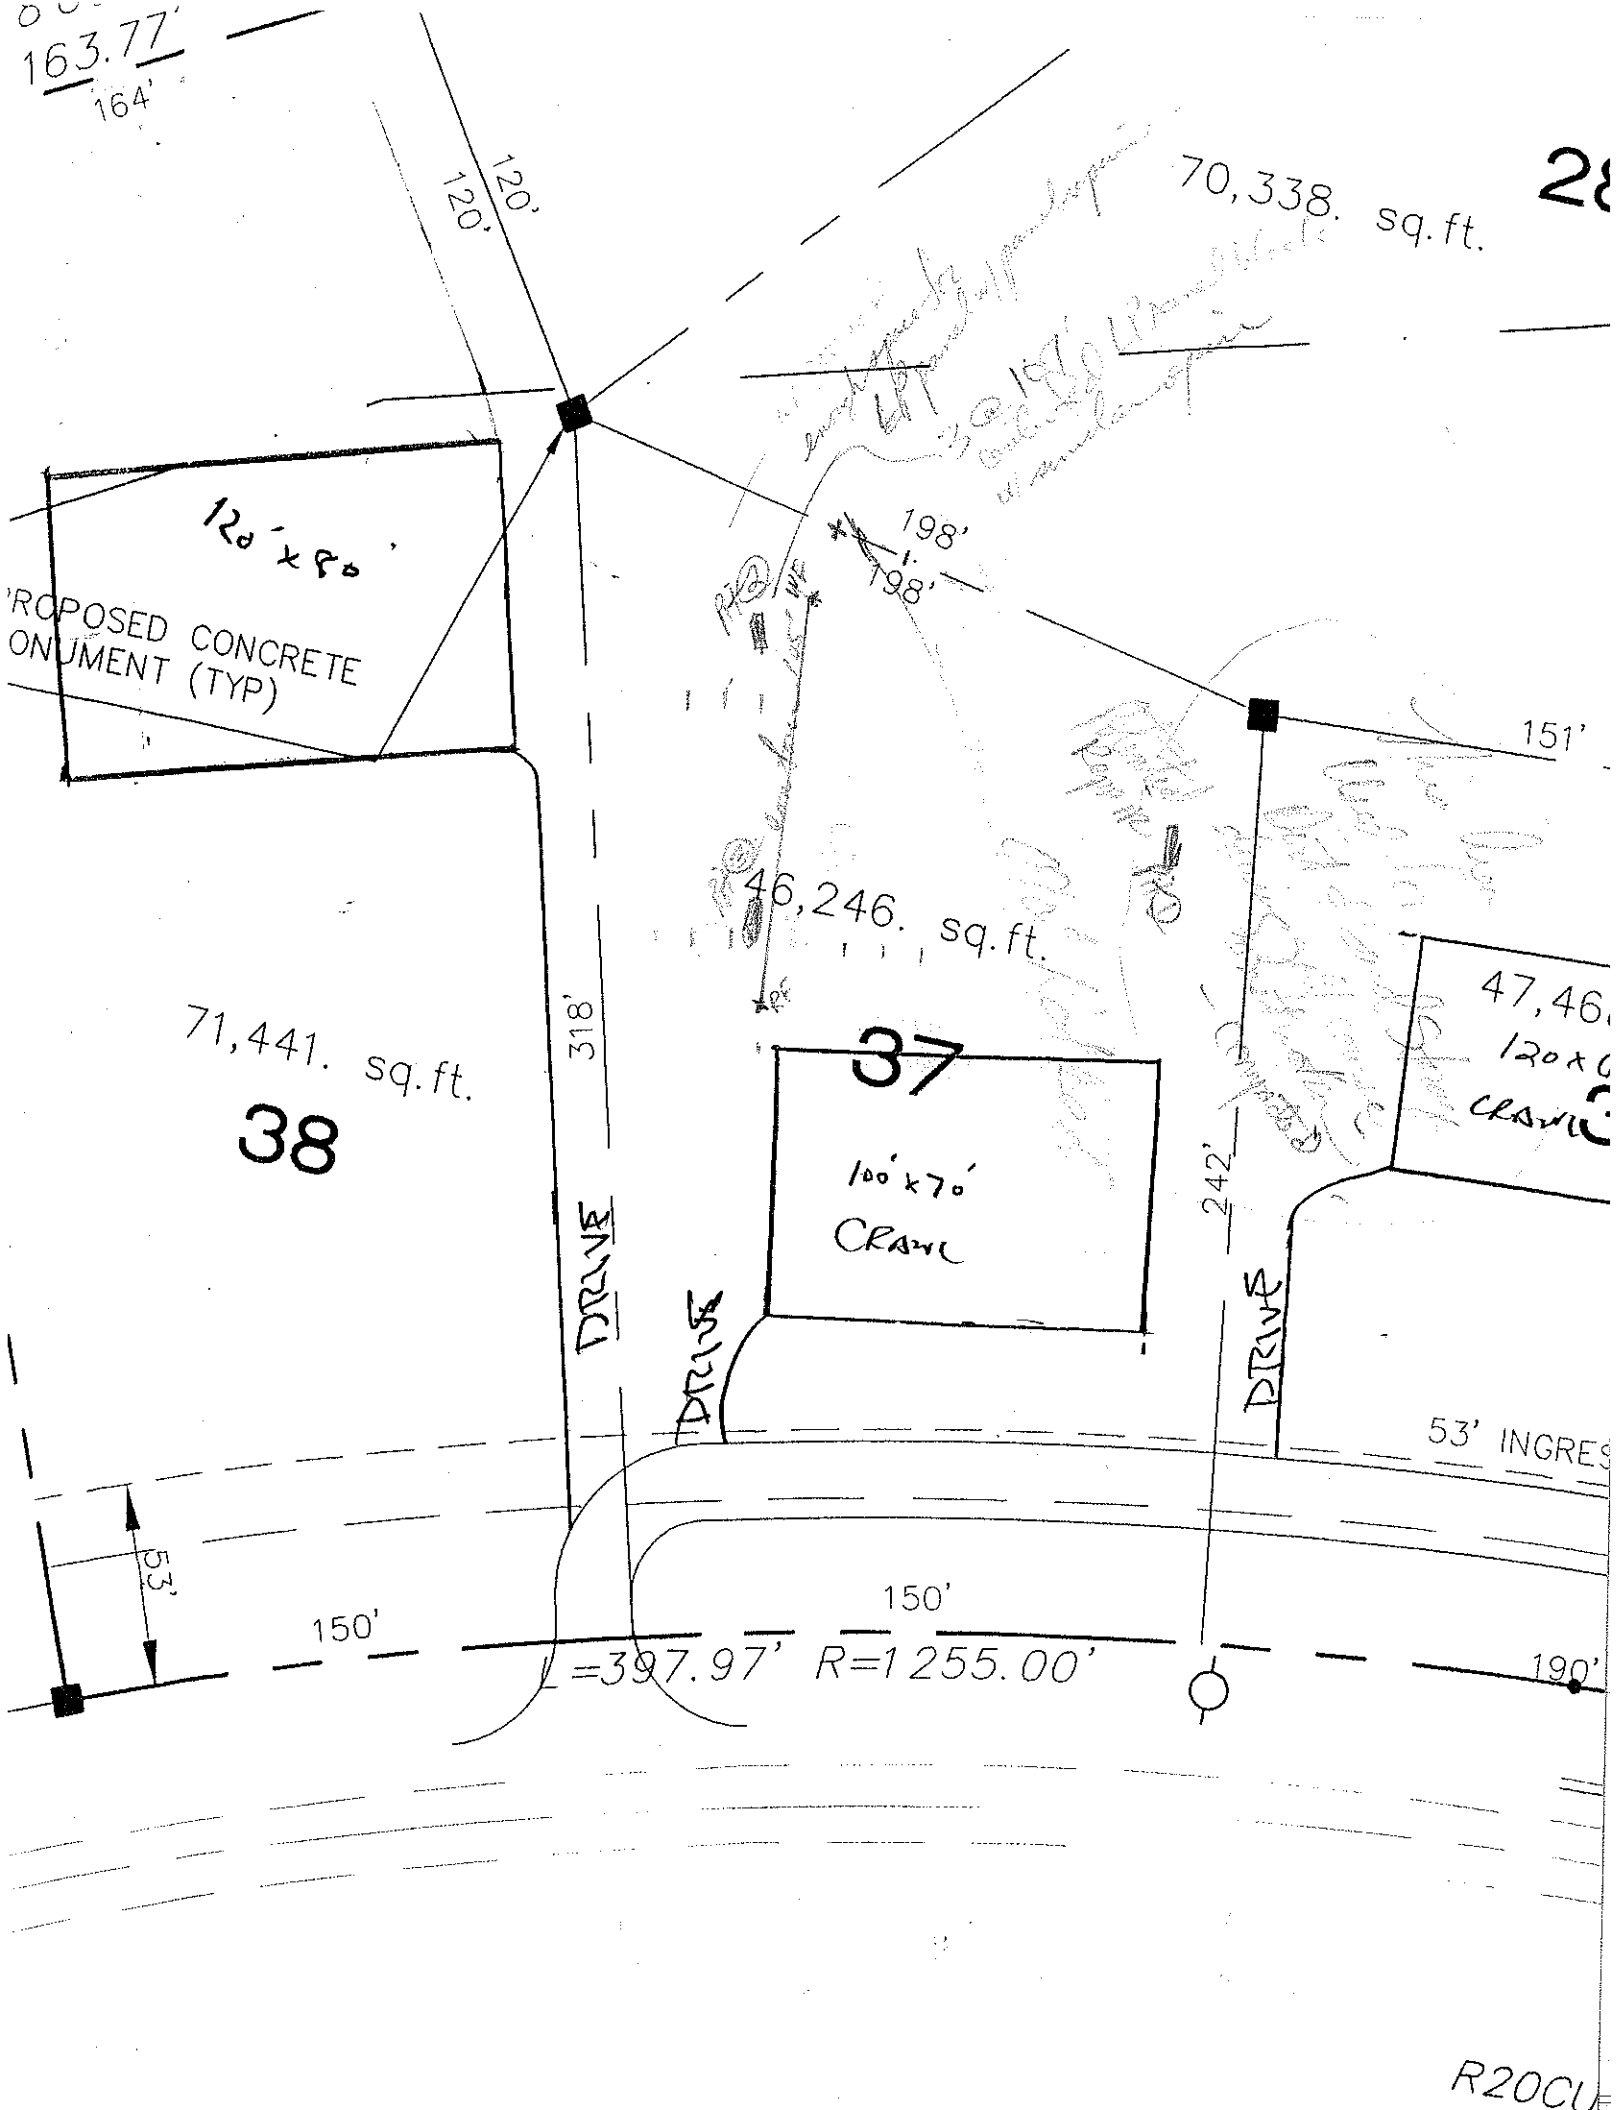
SOIL/SITE EVALUATION
for ON-SITE WASTEWATER SYSTEM

OWNER: CRI APPLICANT: _____
ADDRESS: _____ APPLICATION DATE: _____ DATE EVALUATED: 10-7-95
PROPOSED FACILITY: _____ PROPOSED DESIGN FLOW (.1949): _____ PROPERTY SIZE: _____
LOCATION OF SITE: Lot 37 phase IC The Pl PROPERTY RECORDED: _____
WATER SUPPLY: ☐ Private ☐ Public ☐ Well ☐ Spring ☐ Other _____
EVALUATION METHOD: ☐ Auger Boring ☐ Pit ☐ Cut
TYPE OF WASTEWATER: ☐ Sewage ☐ Industrial Process ☐ Mixed

PROFILE #	.1940 LAND-SCAPE POSITION/ SLOPE %	HORI-ZON DEPTH (IN.)	SOIL MORPHOLOGY (.1941) .1941 STRUCTURE/ TEXTURE	.1941 CONSISTENCE/ MINERALOGY	OTHER PROFILE FACTORS .1942 SOIL WETNESS/ COLOR	.1943 SOIL DEPTH	.1956 SAPRO CLASS	.1944 RESTR HORIZ	PROFILE CLASS & LTAR
1		0-22	coarse gr c						.35 below compatible horizon
		22-48	massive gr sl	fri sl fri sap					
2		0-36	sbk R cbl	fr sap					PS .35
		36-42	(BC) sbk cbl	fr sap					
		42-57	mass bed Lsap	fr sap					
3		0-10	gr sl sbk scl	fr					PS .25-.5
		10-32	sbk RC	fr-fi sp					
		32-49	mass gr C	fi-vfi sss sp					
				fibrous mat sap					
4									

DESCRIPTION	INITIAL SYSTEM	REPAIR SYSTEM
Available Space (.1945)		
System Type(s)		
Site LTAR		

OTHER FACTORS (.1946): _____
SITE CLASSIFICATION (.1948): _____
EVALUATED BY: _____
OTHER(S) PRESENT: _____


163.77'
164'
120'
120'
70,338. sq.ft.
120'x80'
PROPOSED CONCRETE
MONUMENT (TYP)
198'
198'
151'
46,246. sq.ft.
318'
71,441. sq.ft.
38
37
100'x70'
CRAWL
242'
DRIVE
DRIVE
DRIVE
53' INGRES
53'
150'
150'
L=397.97' R=1255.00'
190'