IREDELL COUNTY HEALTH DEPARTMENT

#125

STATESVILLE 704-878-5305 MOORESVILLE 704-664-5281

IMPROVEMENT PERMIT / AUTHORIZATION TO CONSTRUCT / OPERATION PERMIT / EXISTING SYSTEM INSPECTION

PERMIT# 081063 PIN# 4625944684 pt. DATE July 21, 199

OWNER OR CONTRACTOR Crescent Resources c/o The Point on Vernon/MOUNT BUILDERS 4625-98-1566 PHONE: Business 660-1185 Home

ADDRESS 2214 Brawley Sch Rd. Mooresville

LOCATION Brawley Sch Rd. ON Right past Brawley Harbor Rd.

SUBDIVISION The Point BLOCK / SECTION 5 LOT 492, 492A LOT AREA 1.19Ac+ SFE 492A SITE CLASS. PS* DESIGN FLOW 480 gpd L.T.A.R. .3 -SFE 492A

Septic Tank: 500/1000+ Gallons; STB 338 Date 5/18/02

Pump Tank: 1000 Gallons; PT 283 Date 6/19/02

Pump Make: Goulds Model WE0-71 Serial No.

Nitrification Field: No Fields 1 Square Feet 1200 Linear Feet 400

No Lines 4@100' Trench Width 36" Max Trench Bottom Depth 36"

☐ New System ☐ Repair System Type: I, II, (III) IV, V, VI

System Description: pm-Innovative-25% Red. ON SFE 492A*

Repair System Description: LT Panel Block on 492A*

Maintenance Agreement Required: ☐ Yes ☑ No initially

Gravel Depth N/A ☐ Slab ☑ Crawl Space ☐ Basement w/plumbing ☐ Basement wo/plumbing

☑ House/Mod. Home ☐ Mobile Home ☐ Business ☐ Other No. Bedrooms 4 No. Bathrooms 4 No. Employees

Water Supply: ☐ Individual ☐ Public ☐ Community

Comments:/Conditions: 9-29-99 OK to install driveway on either side or in front yards.

Comments:/Conditions:

22 LAT, Identified

ICHD-Environmental Health Division


The proposed / existing Patio & Outdoor Kitchen addition does not appear to impact the existing septic system.

**NOTE:

Cindy Mahaffey R.S.

Date: 3-26-12

INITIAL SITE SKETCH 1"=50'

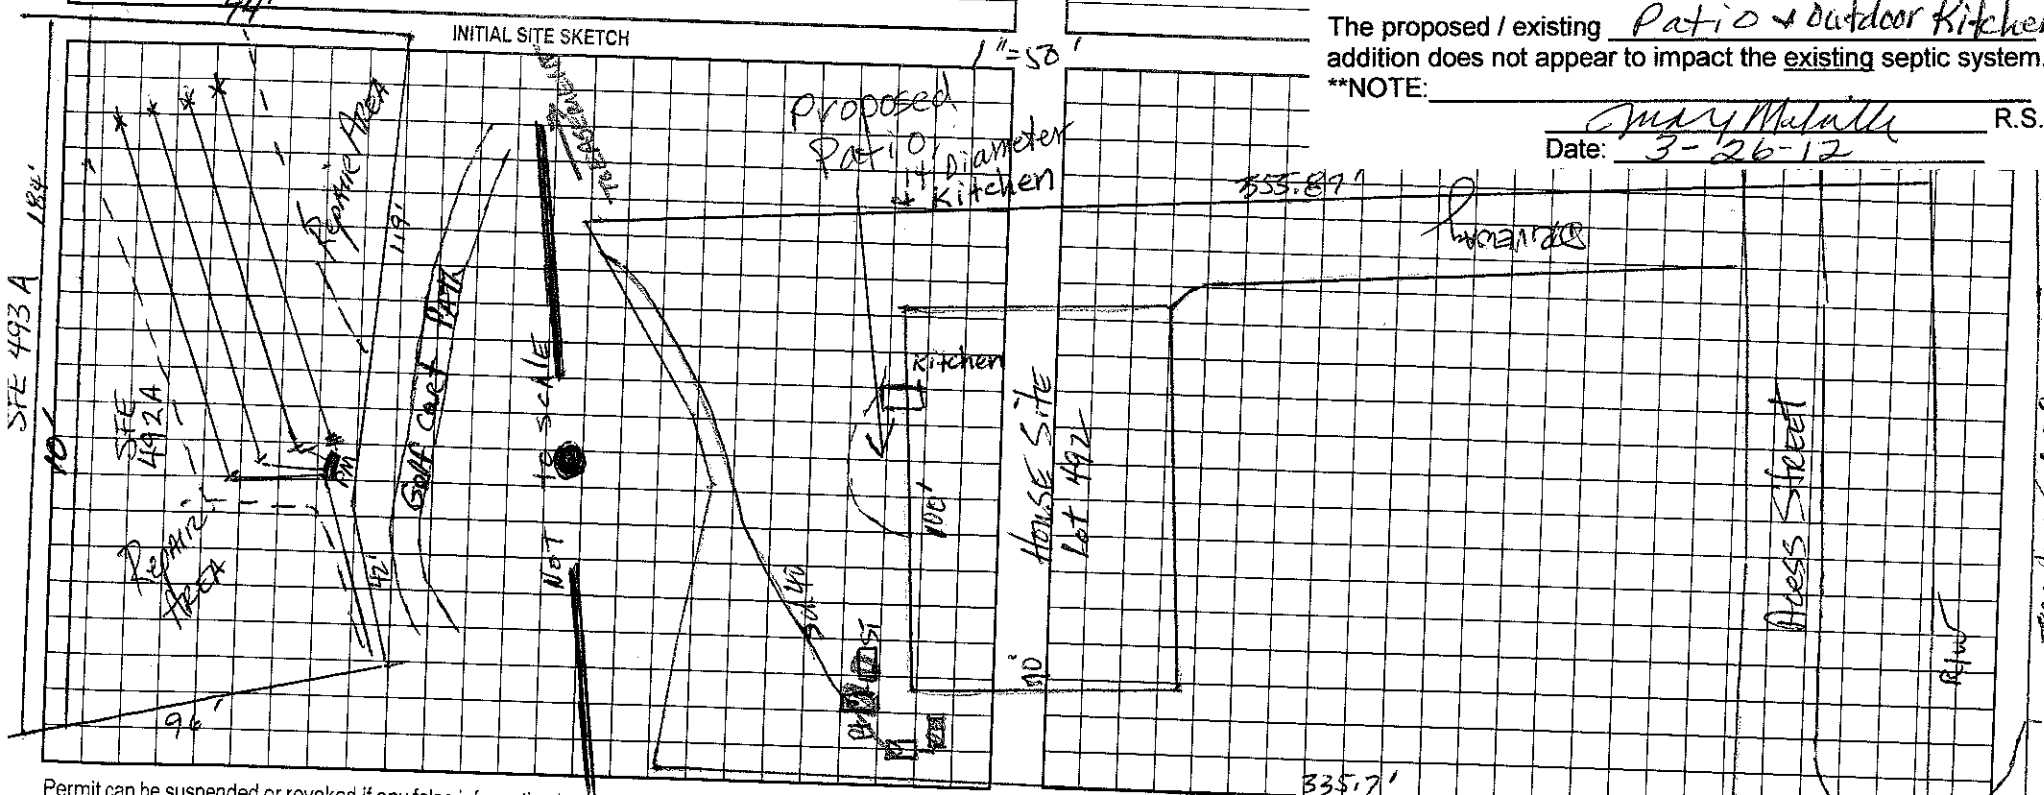

Permit can be suspended or revoked if any false information is supplied toward securing the permit/any unauthorized changes are made to the site/any unauthorized changes are made in the installation of the system. Improvement Permit with plat valid without expiration. Improvement Permit with site plan valid for sixty months. Authorization to Construct is valid for a period equal to that of Improvement Permit – not to exceed sixty months.

Signed:

Improvement Permit by: date 9-10-99

Authorization to Construct by: date 7-2-99

Installed by: date 4/2/02

Operation Permit by: Wesley Sparks R.S. date 7-28-03

Existing System Inspection by: date

HEALTH DEPT. COPY: WHITE OWNER COPY (FINAL): YELLOW OWNER COPY (INITIAL): PINK