IREDELL COUNTY HEALTH DEPARTMENT
ENVIRONMENTAL HEALTH DIVISION
Application For Improvement Permit

ALL items on this application form must be completed before Health Department can begin work. One application must be completed by the property owner or agent for each (proposed) site.

PERSONAL INFORMATION:

Applicant	Phone #	Mailing Address	City	State	Zip Code
HUGHES HAMELINK & LANDE BUILDERS INC.	375-5995	909-C EAST BLVD.	CHARLOTTE	NC	28203
CRESCENT RES.			CHARLOTTE	NC	
Current Property Owner		Mailing Address	City	State	Zip Code

PROPERTY INFORMATION:

(Proposed) Subdivision Name	(Proposed) Lot #	(Proposed) Block/Section #	State Road #
THE POINT	241	2	

(Proposed) Water Supply: Public, Private Well	**Preliminary Plat Approval Date** (DEVELOPERS ONLY)	Tax Map #
PRIVATE COMM. WELL		

Specific Directions to Property BRAWLEY SCHOOL TO LEFT ON BRAWLEY HARBOR. JOBIS ON RIGHT.

TYPE OF FACILITY: (use check (X) or number as appropriate)

House X Mobile Home _____ Commercial _____ No. Bedrooms 4 No. Baths 3.5

No. Persons or Employees (commercial only) _____ Basement _____ Basement with Plumbing _____

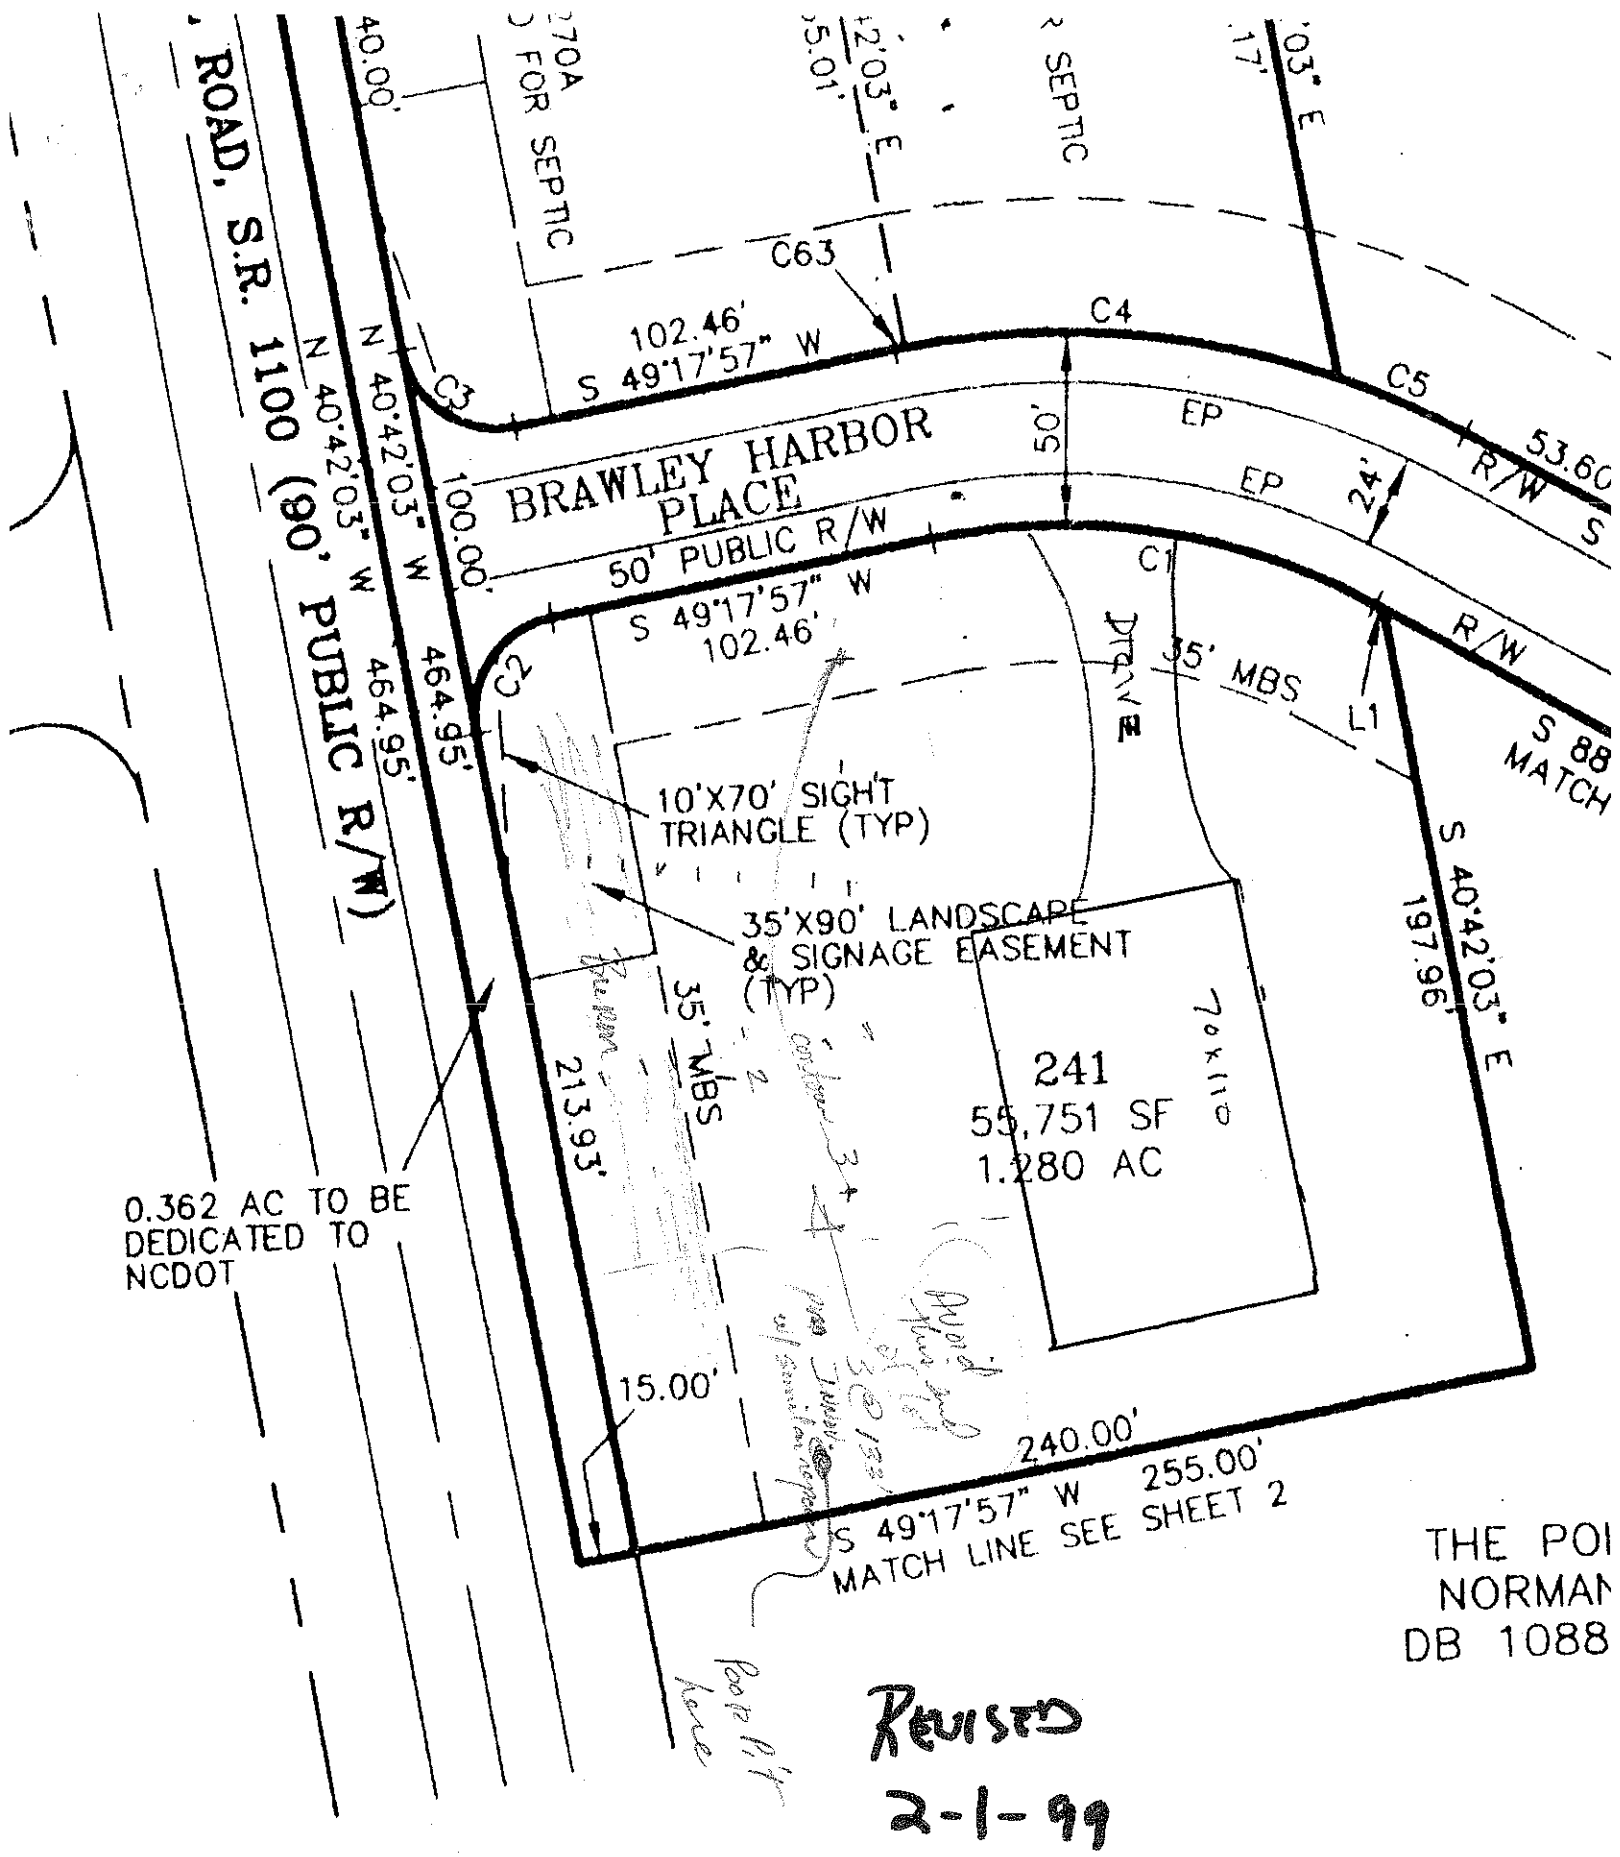
Crawl Space X Concrete Slab _____ Garbage Disposal _____ Jaccuzi or spa _____

COVENANT AND SIGNATURE:

I hereby make application to the Iredell County Health Department for a soils/site evaluation of the property described above. This evaluation is to be conducted for the sole purpose of obtaining a septic system Improvement Permit. I hereby authorize Iredell County Health Department representatives to go onto the above property for purposes of conducting this evaluation. I understand that, by state law, any Improvement Permit issued on the above property may be voided if substantial changes are made to the designated sewage system site. The issuance of an Improvement Permit by the Iredell County Health Department does not relieve me from compliance with all other relevant state/local laws or regulations. As owner or authorized agent, I covenant that the contents of this application are true and represent the maximum facilities intended to be placed on this property to my knowledge to date.

I understand that any Improvement Permit issued on the above property is valid for five (5) years from the issuance date and is subject to revocation if the above described site plans or intended use changes.

8-29-00 DATE _____ SIGNATURE OF OWNER/AUTHORIZED AGENT


ROAD, S.R. 1100 (90' PUBLIC R/W)
N 40°42'03" W 464.95'
40.00'
270A
FOR SEPTIC
C63
102.46'
S 49°17'57" W
C4
C5
C3
C2
C1
BRAWLEY HARBOR PLACE
50' PUBLIC R/W
50'
EP
24'
EP
R/W
S 49°17'57" W
102.46'
35' MBS
L1
DRIVE
10'X70' SIGHT TRIANGLE (TYP)
35'X90' LANDSCAPE & SIGNAGE EASEMENT (TYP)
35' MBS
213.93'
241
55,751 SF
1.280 AC
70'x110'
S 40°42'03" E
197.96'
0.362 AC TO BE DEDICATED TO NCDOT
15.00'
240.00'
S 49°17'57" W 255.00'
MATCH LINE SEE SHEET 2
THE POI
NORMAN
DB 1088
REVISED
2-1-99
BELOW THE 760' CONTOUR ALONG THE