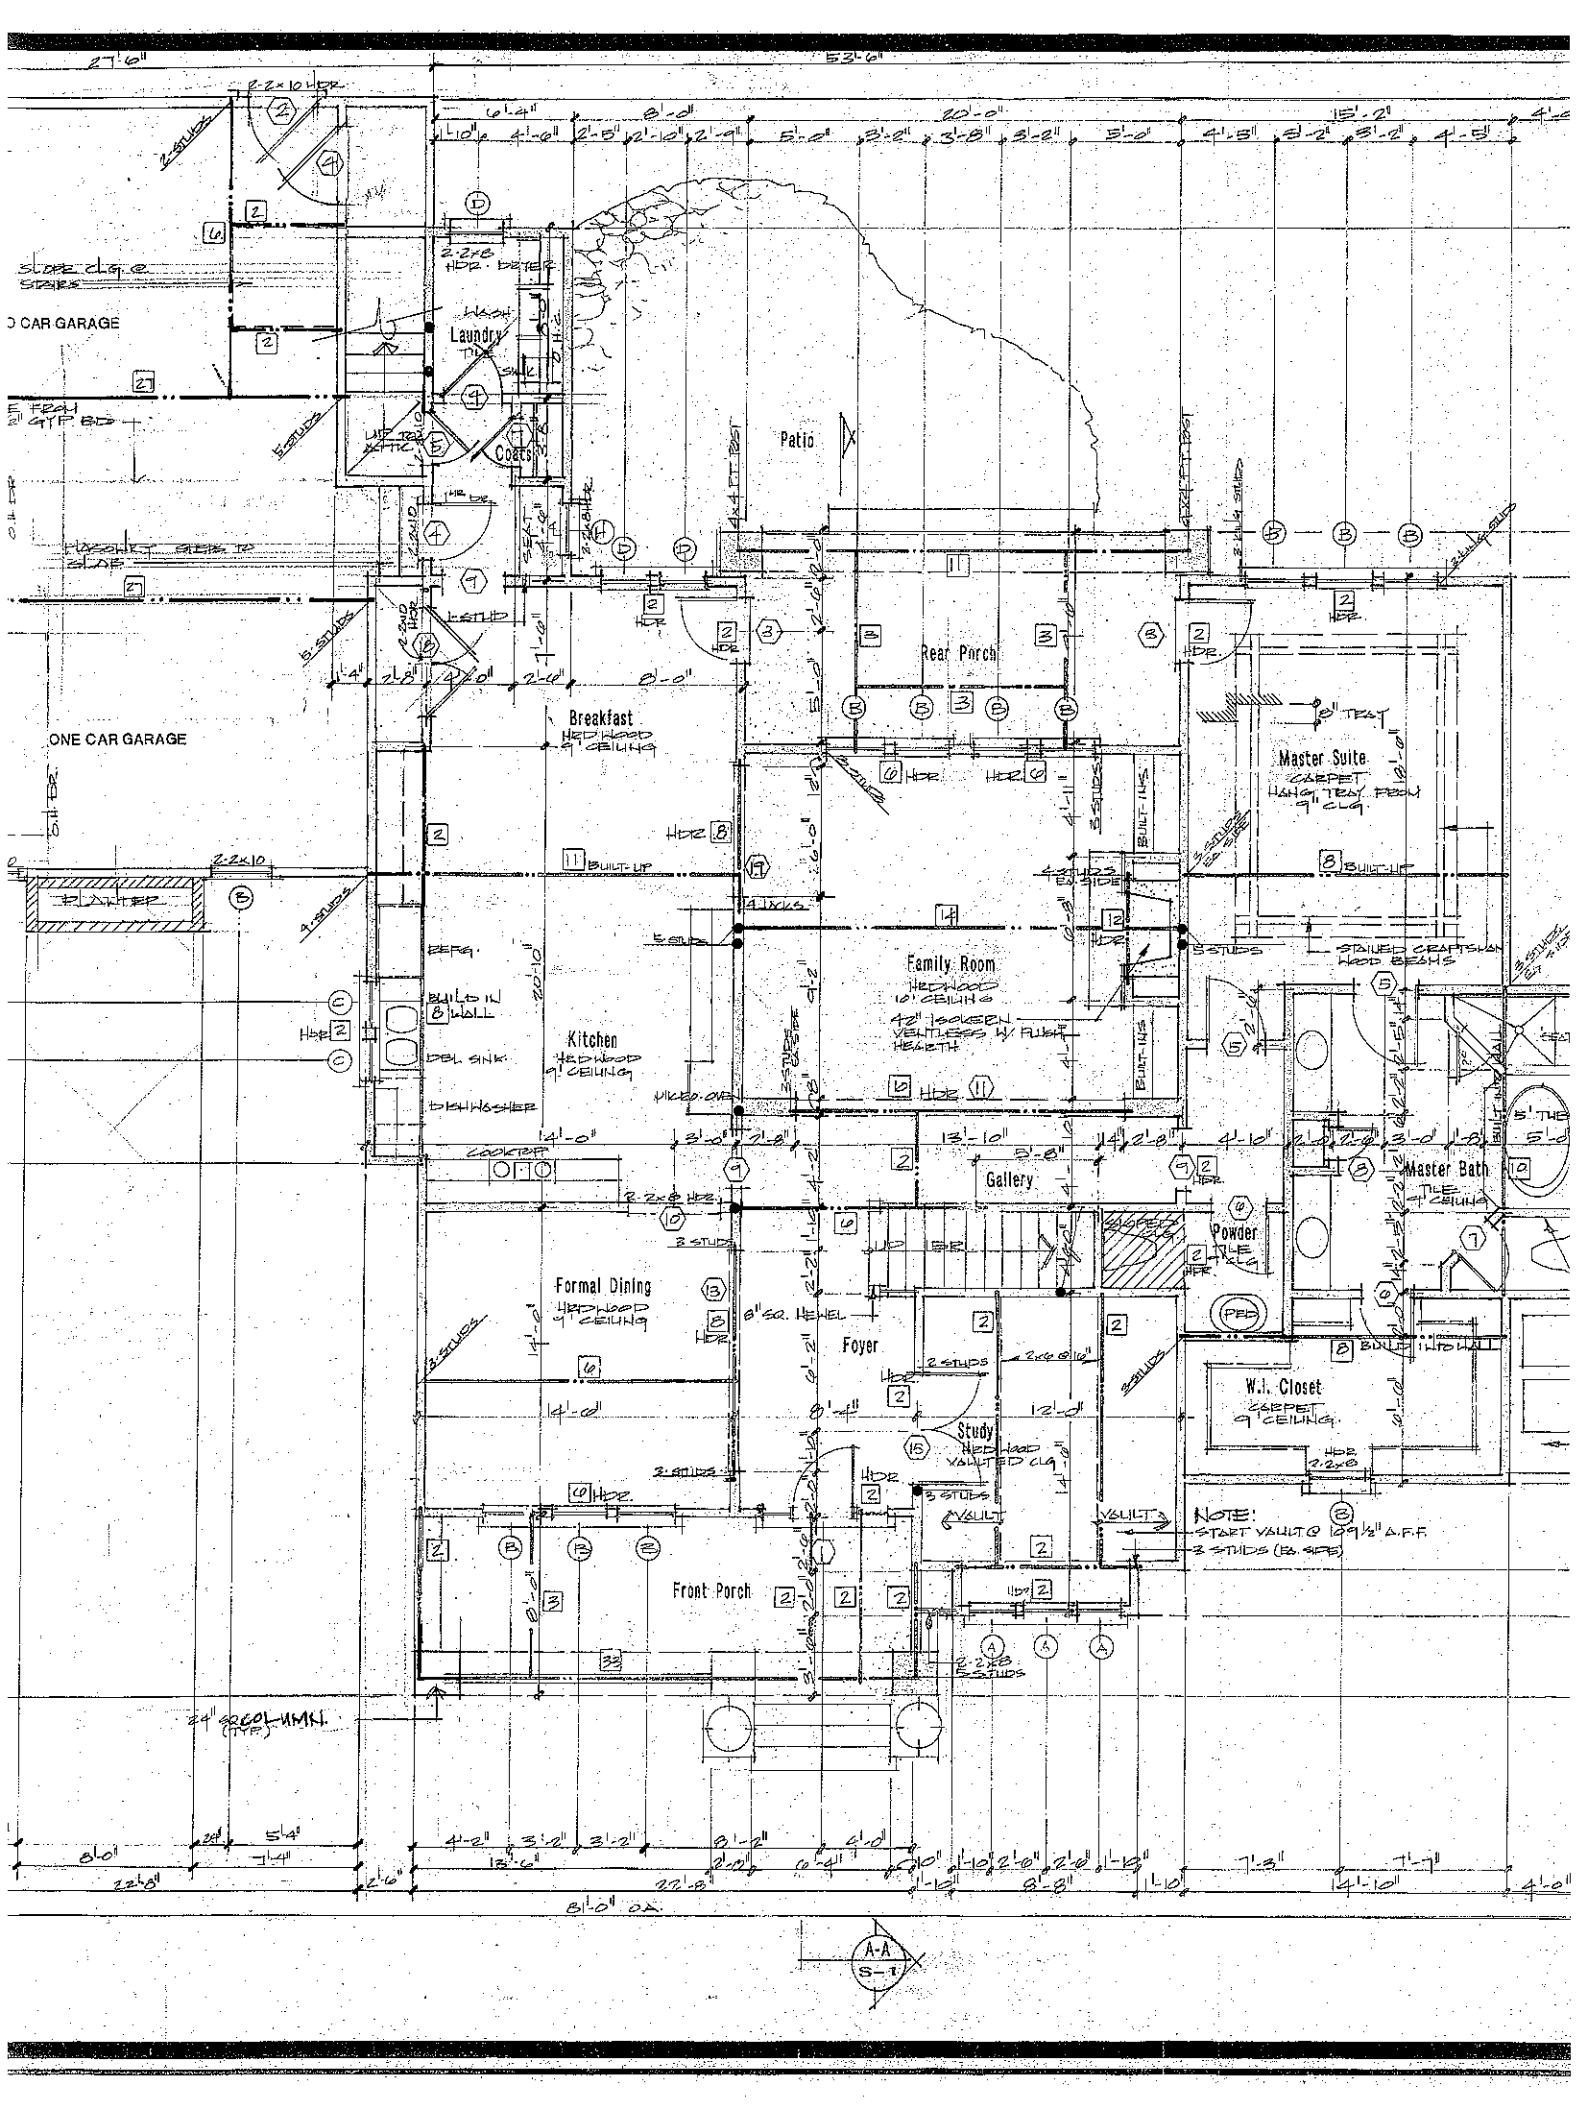
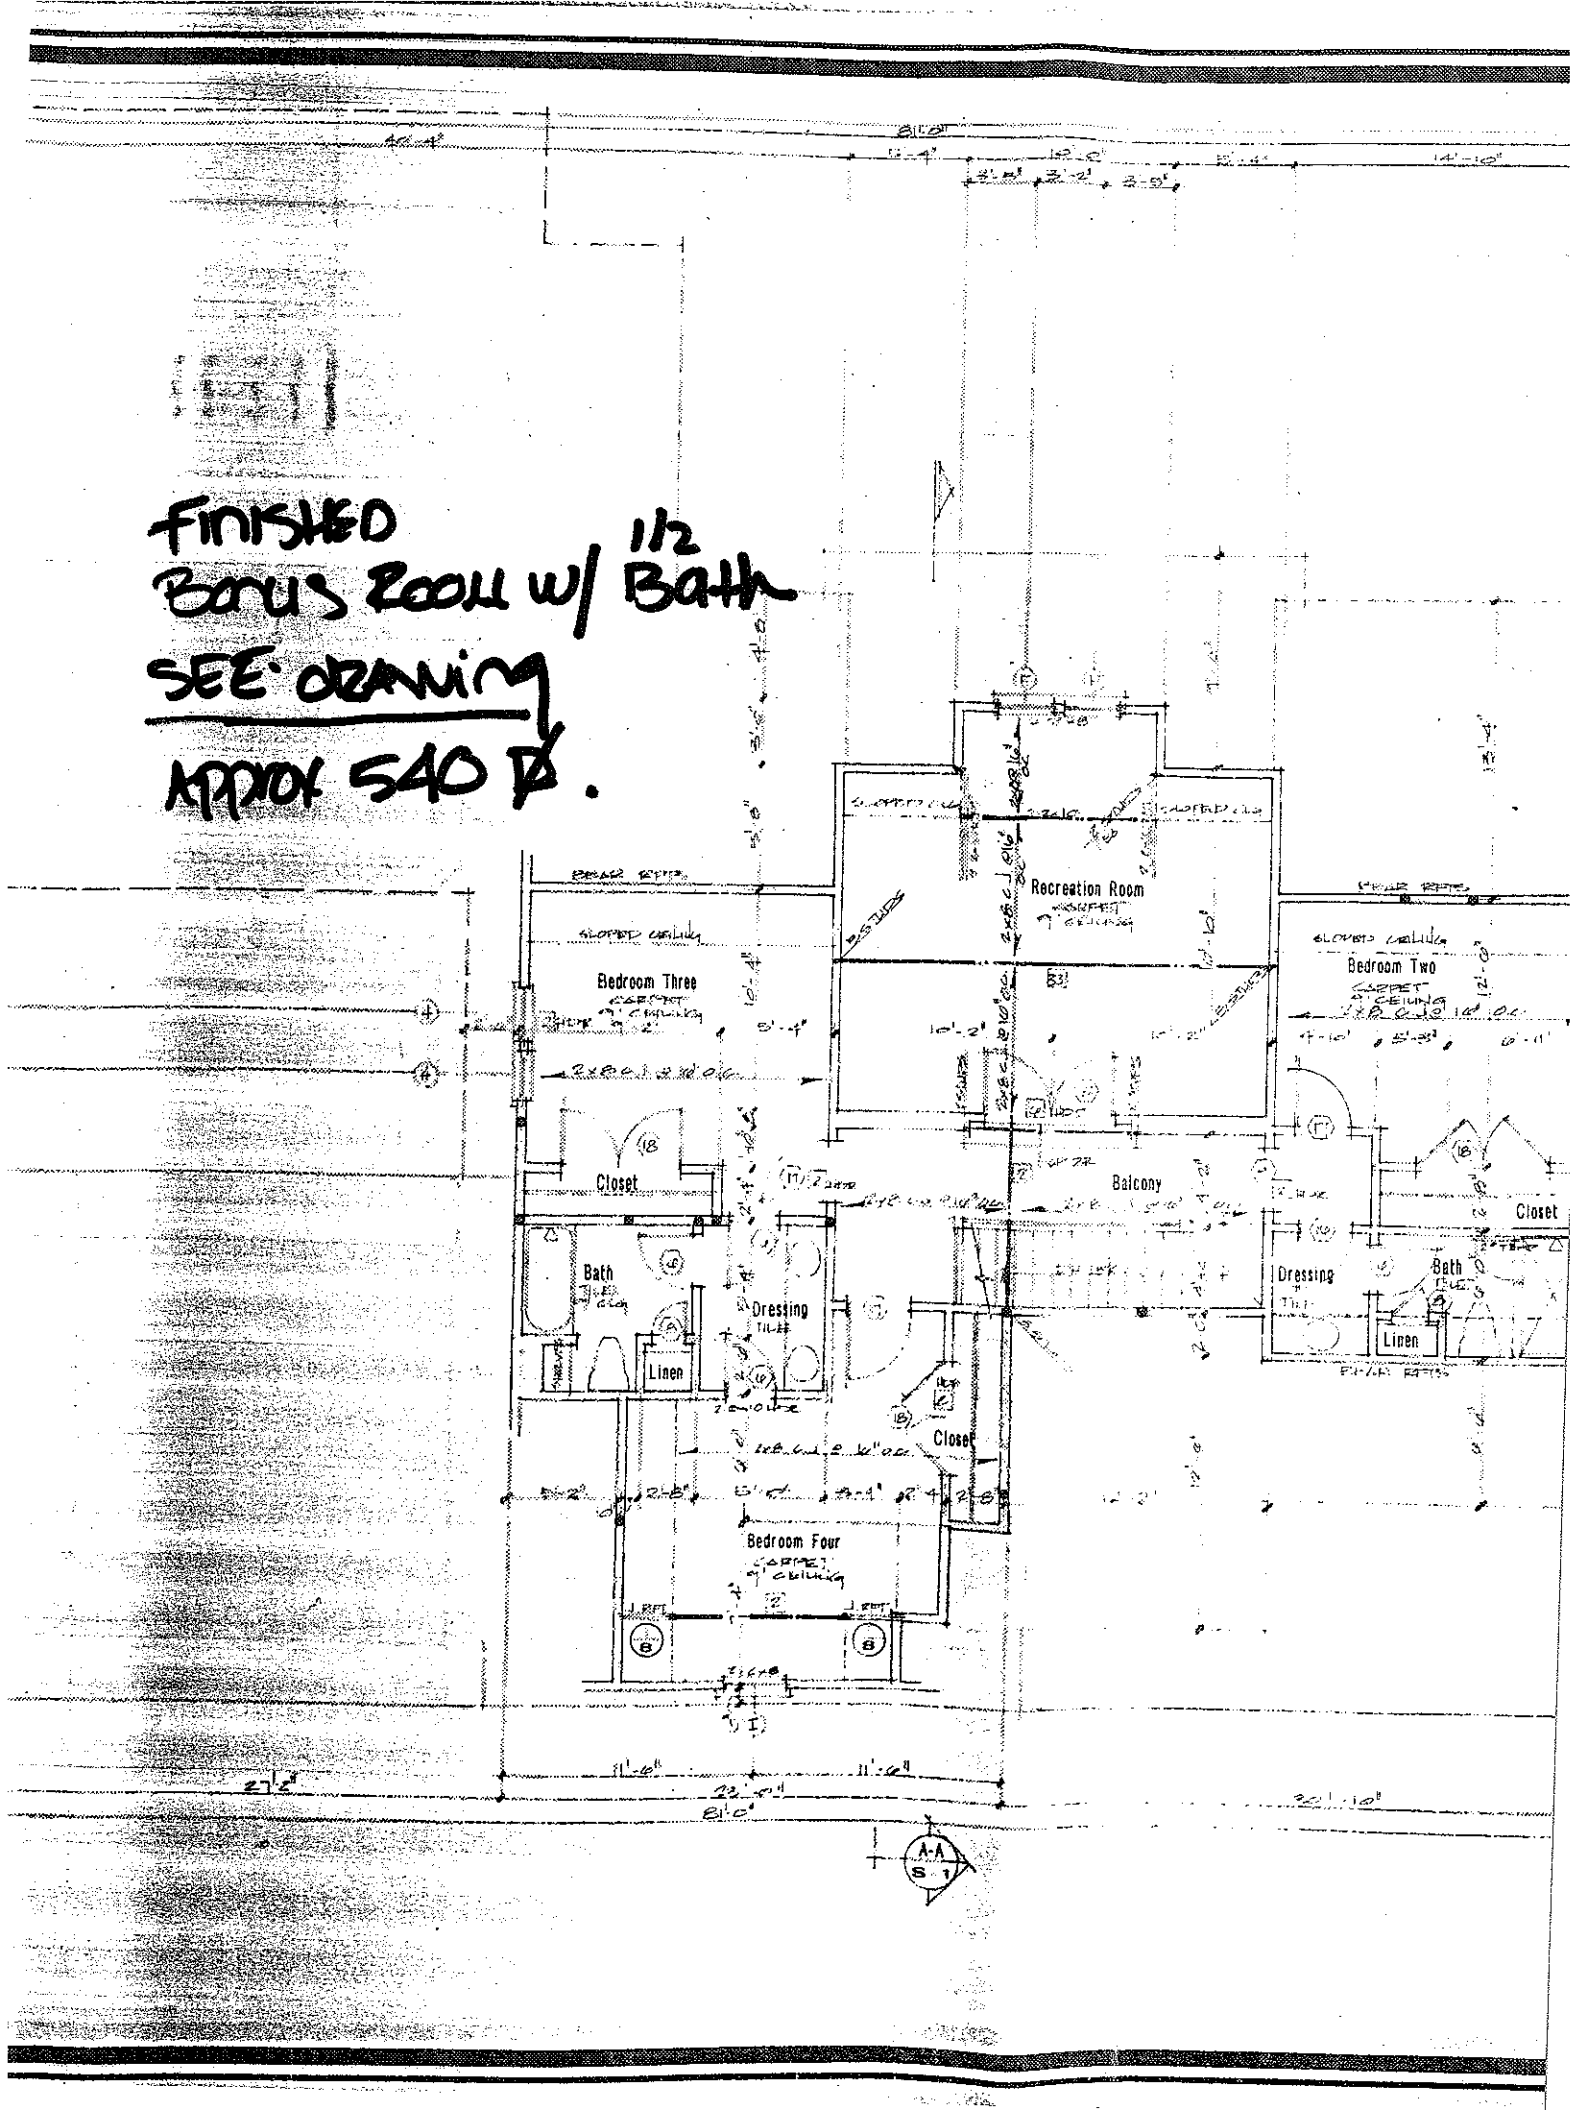
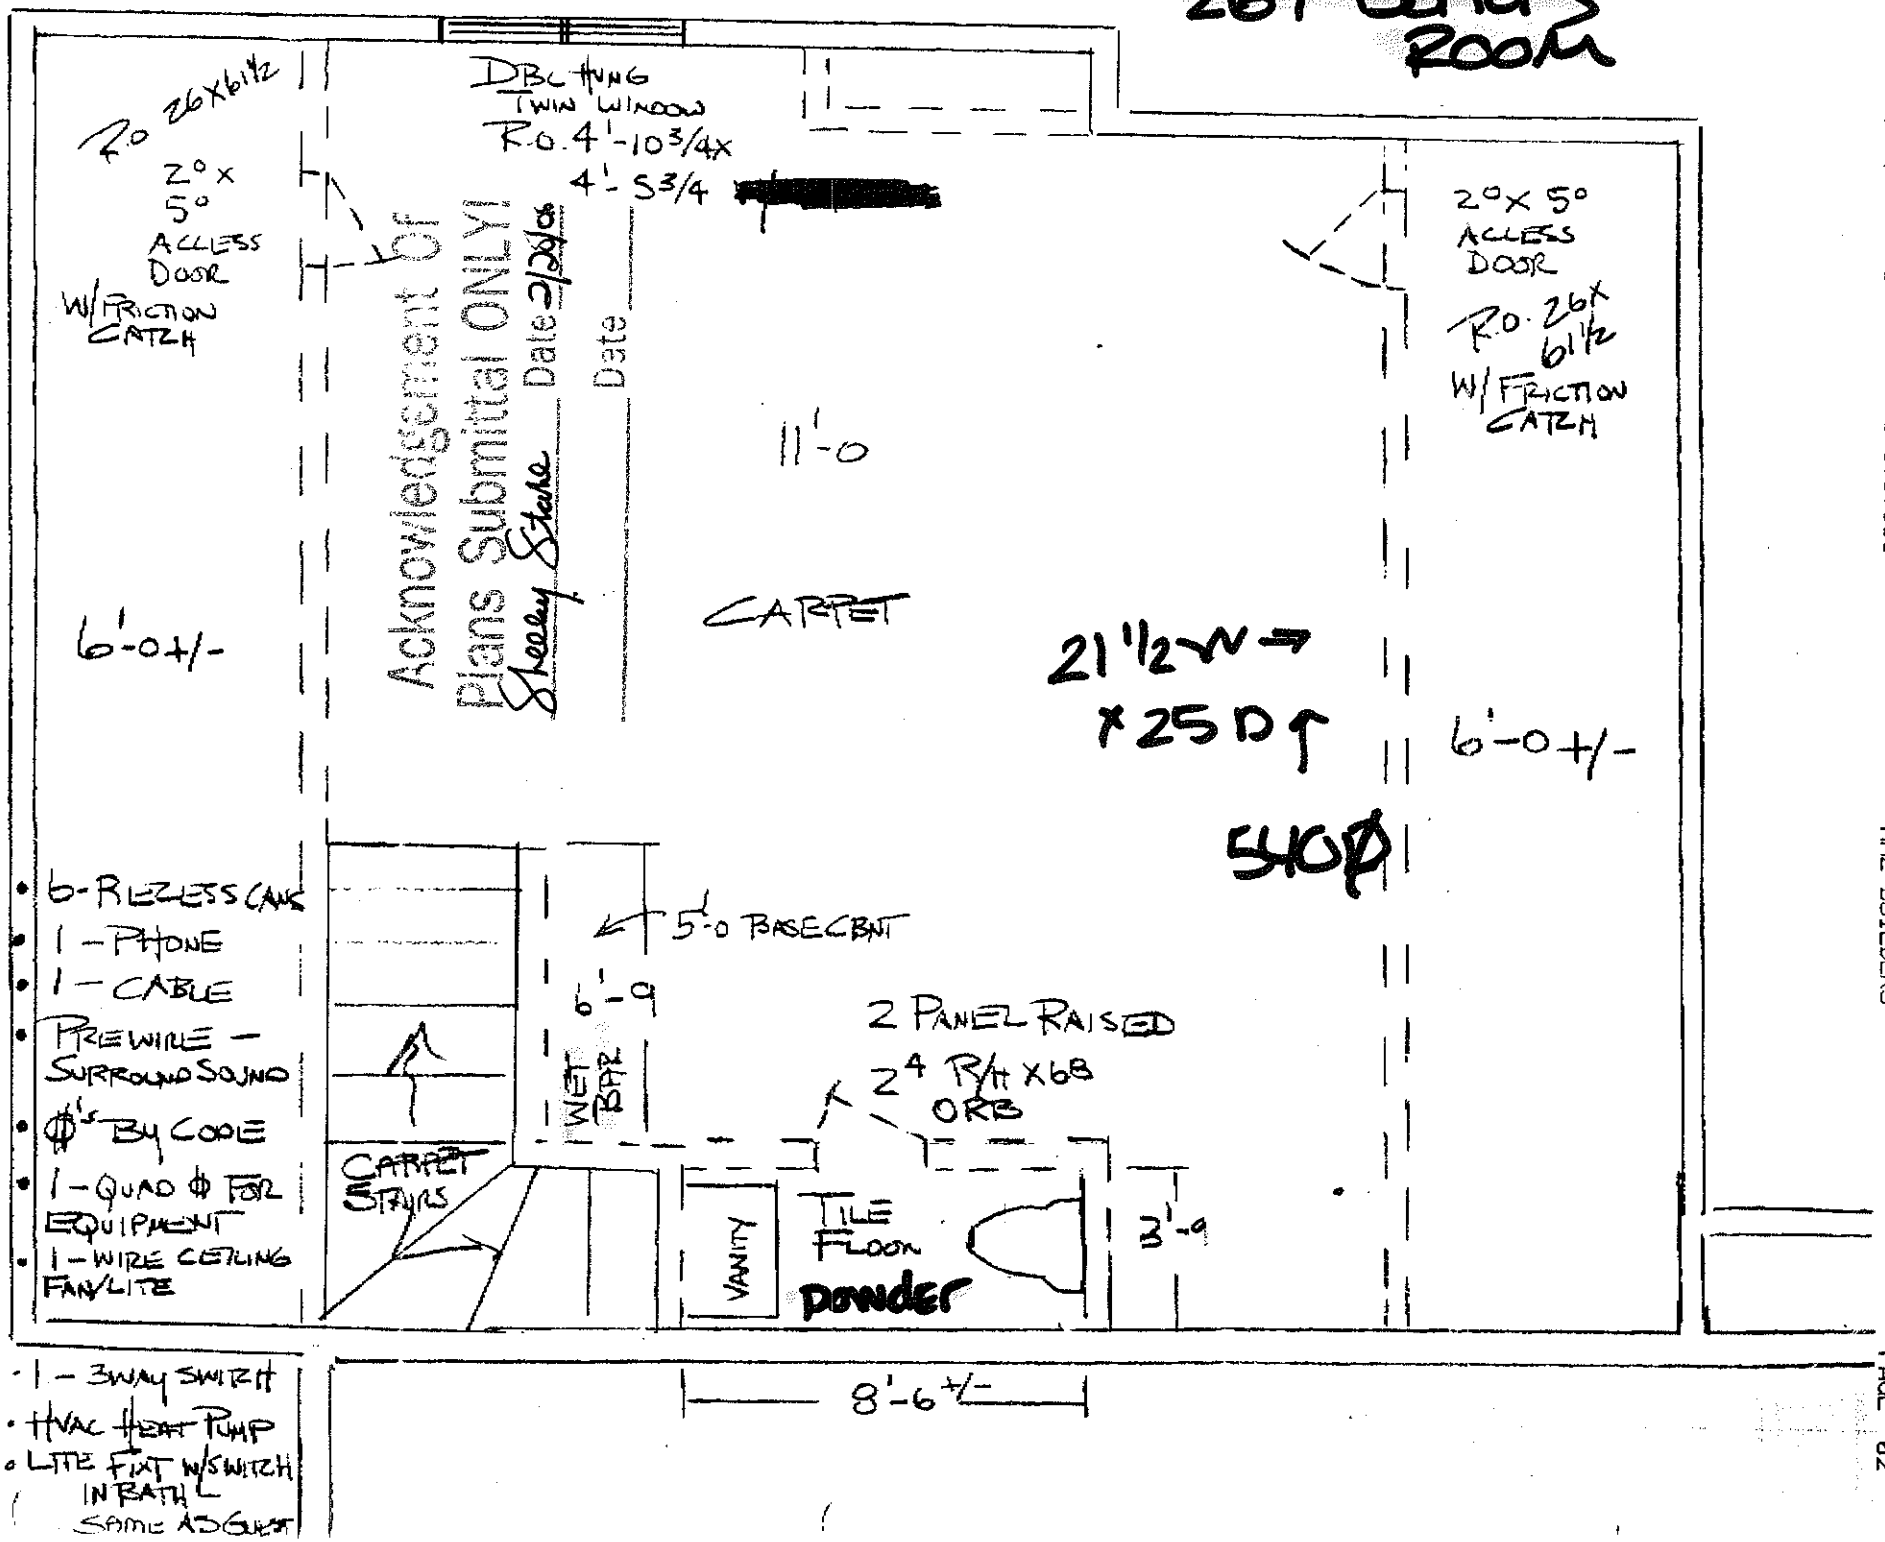

Laundry
Patio
Rear Porch
Breakfast
HARDWOOD 9' CEILING
Master Suite
CARPET
HANG, TRAY CEIL
9' CLG
Family Room
HARDWOOD
10' CEILING
42" ISOKERN VENTLESS W/ FLUSH HEARTH
Kitchen
HARDWOOD
9' CEILING
BUILT IN
DBL SINK
DISHWASHER
COOKTOP
Gallery
Master Bath
TILE
9' CEILING
Powder
TILE
Formal Dining
HARDWOOD
9' CEILING
Foyer
Study
HARDWOOD
VAULTED CLG
W.I. Closet
CARPET
9' CEILING
NOTE:
START VAULT @ 99 1/2" A.F.F.
3 STUDS (EA. SIDE)
Front Porch
24" SQ. COLUMN (TYP.)
ONE CAR GARAGE
STORE CLG @ STAIRS
A-A
S-1

FINISHED
BONUS ROOM W/ 1 1/2 BATH
SEE DRAWING
APPROX 540 ☐'.






10/06/2005 14:33 7043757666 HHZ BUILDERS PAGE 02