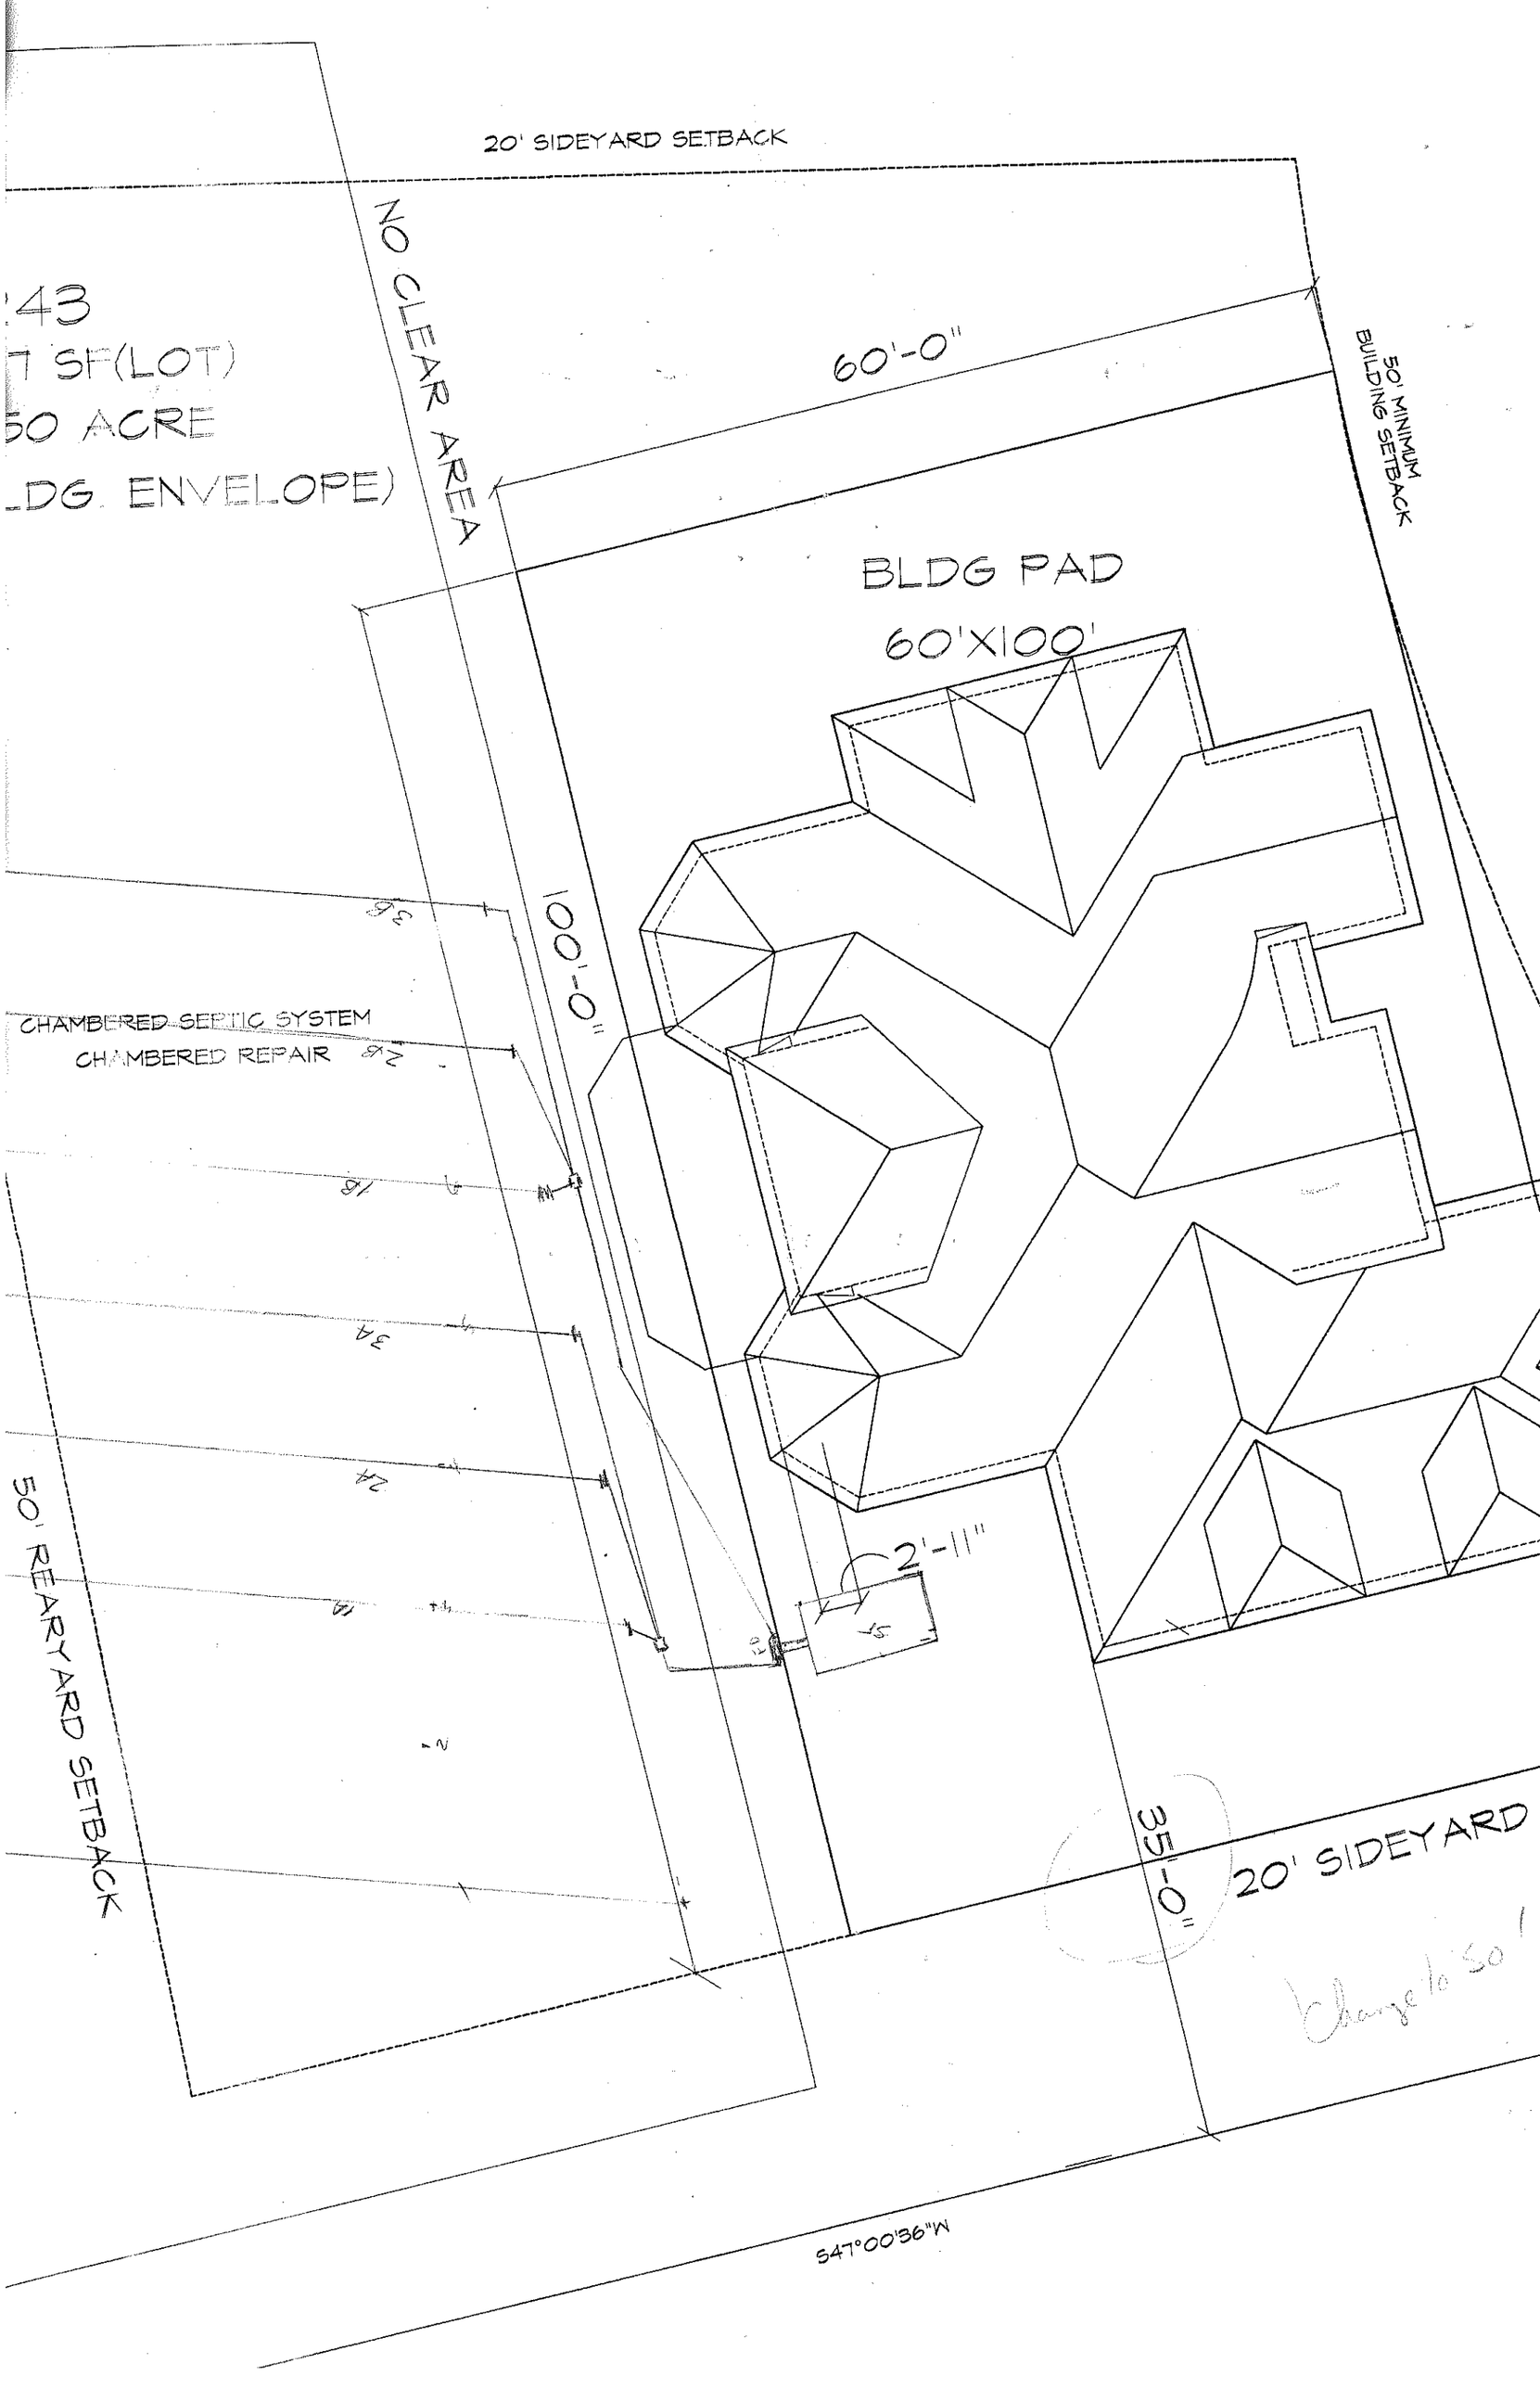

20' SIDEYARD SETBACK
NO CLEAR AREA
60'-0"
50' MINIMUM BUILDING SETBACK
BLDG PAD
60'X100'
100'-0"
CHAMBERED SEPTIC SYSTEM
CHAMBERED REPAIR
2'-11"
50' REARYARD SETBACK
35'-0"
20' SIDEYARD
S47°00'36"W