DEPARTMENT OF ENVIRONMENT, HEALTH, AND NATURAL RESOURCES
DIVISION OF ENVIRONMENTAL HEALTH
ON-SITE WASTEWATER SECTION

Sheet ___ of ___
PROPERTY ID #: _____
COUNTY: _____

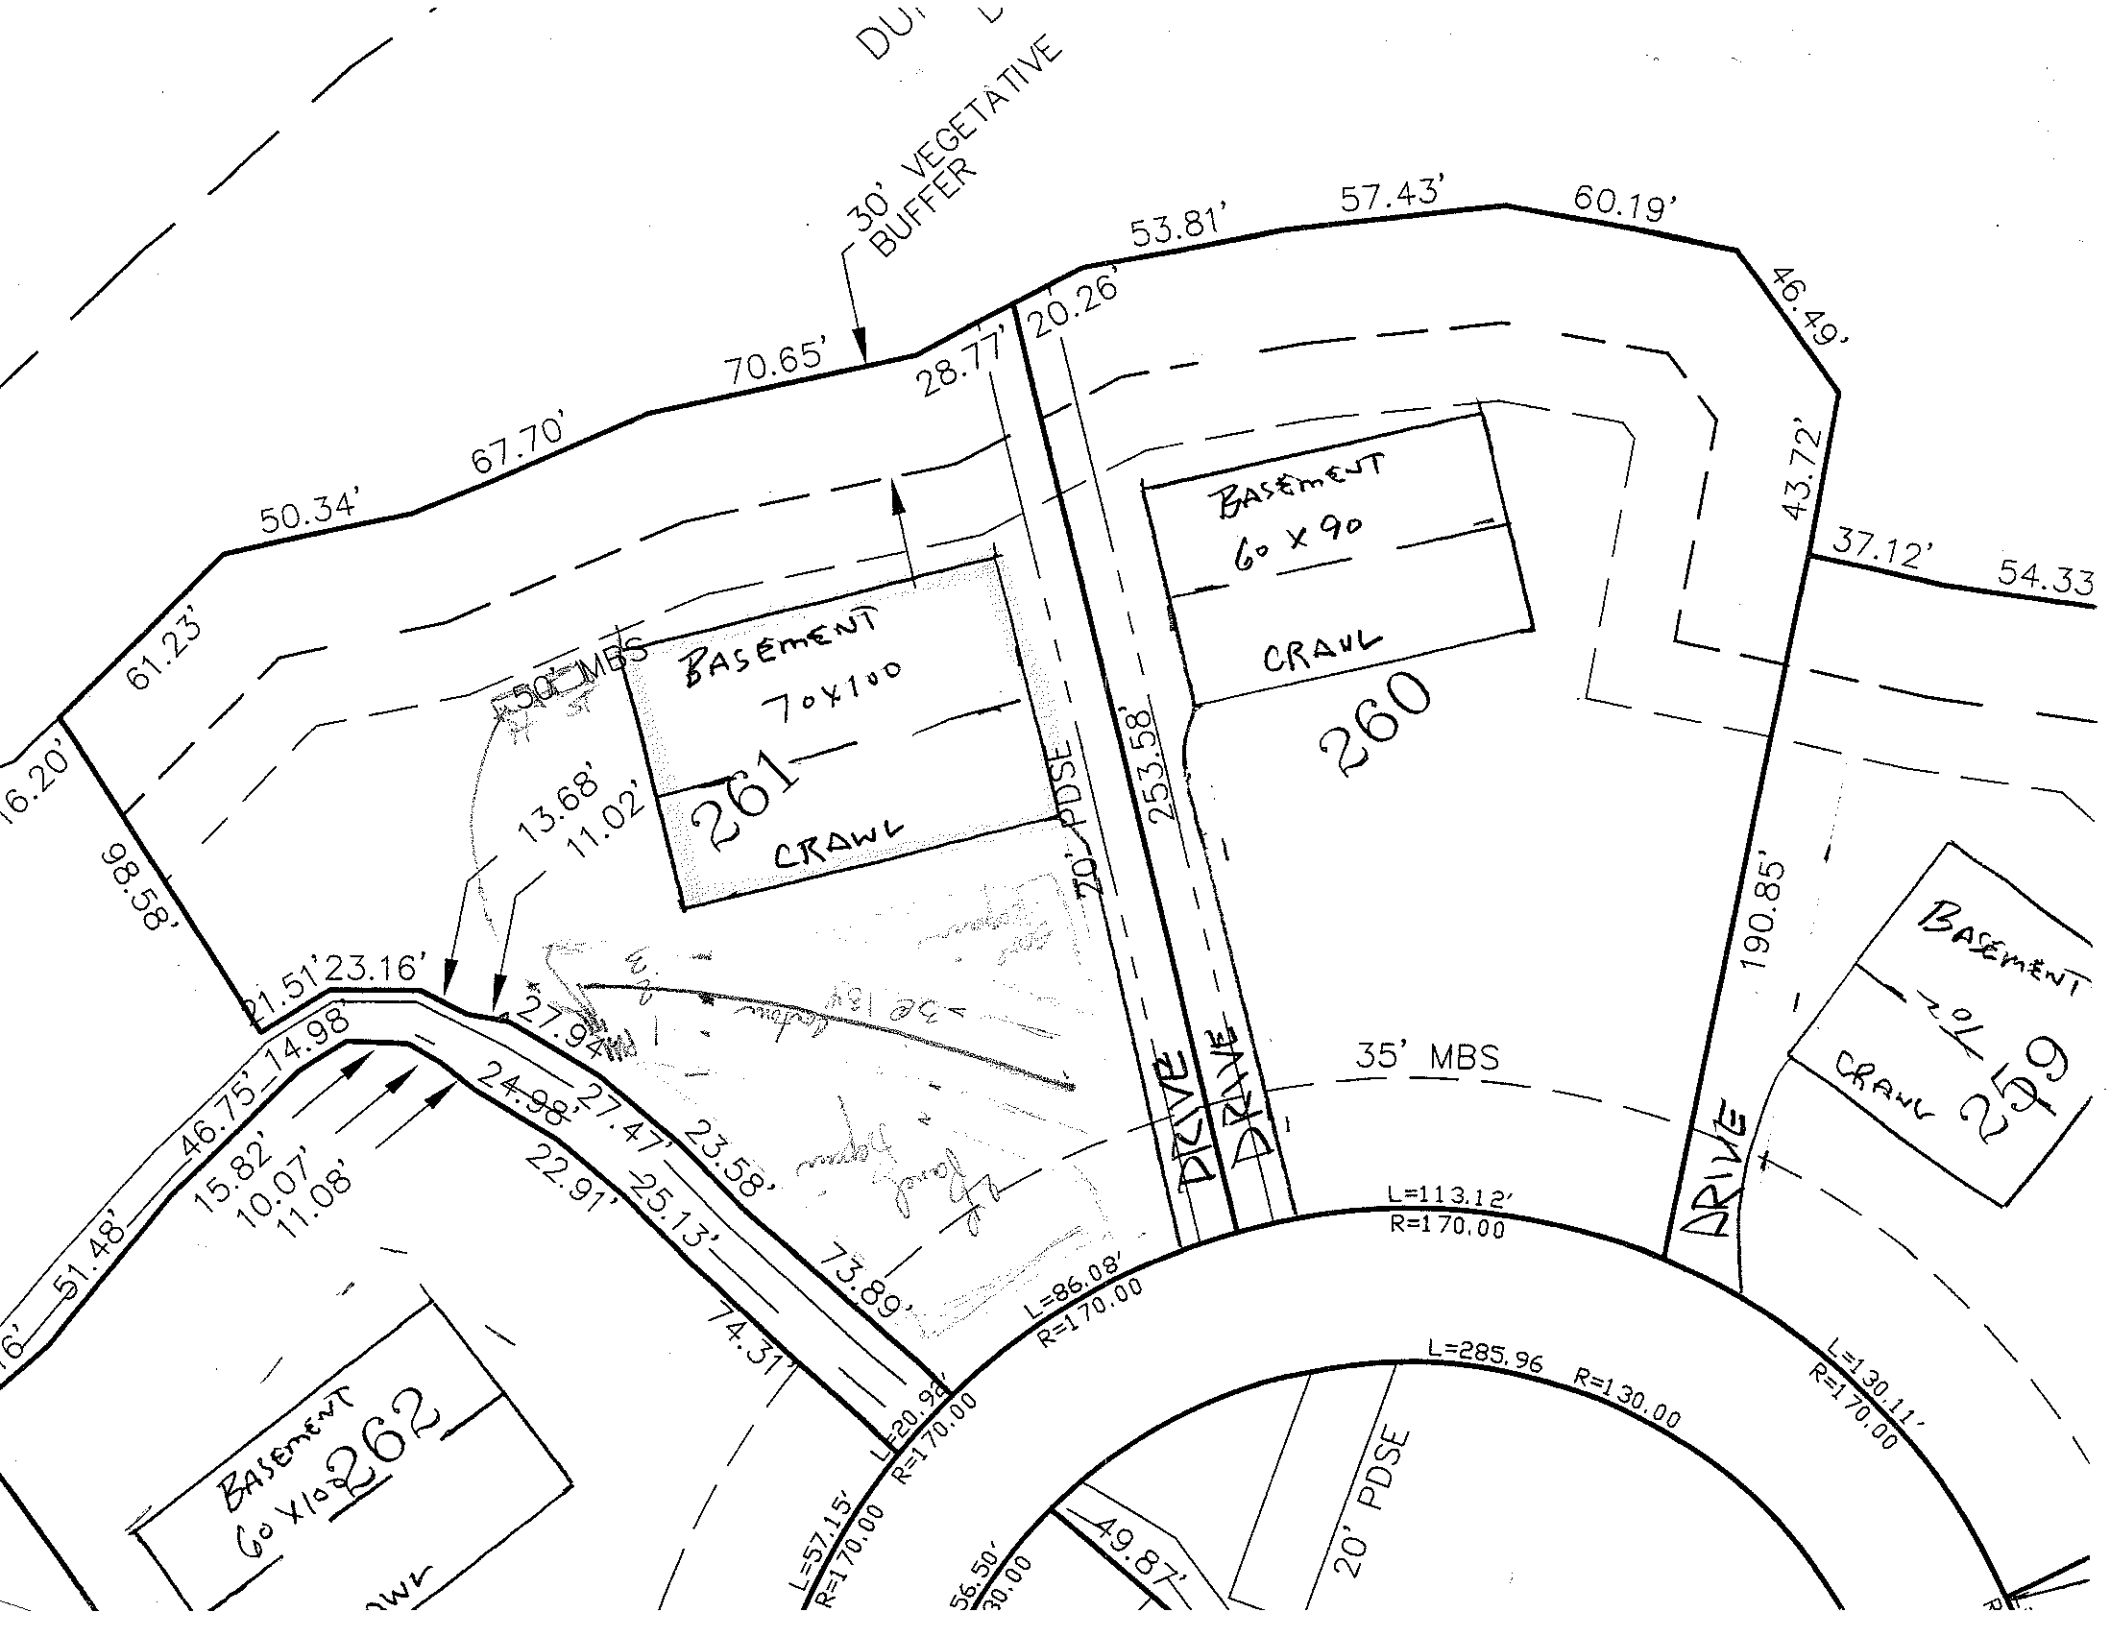
SOIL/SITE EVALUATION
for ON-SITE WASTEWATER SYSTEM

OWNER: ARC APPLICANT: _____
ADDRESS: _____ APPLICATION DATE: _____ DATE EVALUATED: 2-2-99
PROPOSED FACILITY: _____ PROPOSED DESIGN FLOW (.1949): _____ PROPERTY SIZE: _____
LOCATION OF SITE: Lot 261 phase 2 Hoppy PROPERTY RECORDED: _____
WATER SUPPLY: ☐ Private ☐ Public ☐ Well ☐ Spring ☐ Other _____
EVALUATION METHOD: ☐ Auger Boring ☐ Pit ☐ Cut
TYPE OF WASTEWATER: ☐ Sewage ☐ Industrial Process ☐ Mixed

PROFILE #	1940 LANDSCAPE POSITION/ SLOPE %	HORIZON DEPTH (IN.)	SOIL MORPHOLOGY (.1941) .1941 STRUCTURE/ TEXTURE	SOIL MORPHOLOGY (.1941) .1941 CONSISTENCE/ MINERALOGY	OTHER PROFILE FACTORS .1942 SOIL WETNESS/ COLOR	.1943 SOIL DEPTH	.1956 SAPRO CLASS	.1944 RESTR HORIZ	PROFILE CLASS & LTAR
1	HB TCS	0-6	sa sil						PS .3
		6-22	m sbk	vfr so					
		22-56	m sbk vfr sil fsp	fri sso fsp					
2		0-5	sa sil						PS .3
		5-48	m sbk fri sil common	fri sso fsp and gravel rock					
3	HB TCS	0-12	sa sil						PS .3
		12-34	m sbk	fri sso fsp					
		34-48	m sbk vfr	sso fsp					
4									

DESCRIPTION	INITIAL SYSTEM	REPAIR SYSTEM
Available Space (.1945)		
System Type(s)		
Site LTAR		

OTHER FACTORS (.1946): _____
SITE CLASSIFICATION (.1948): _____
EVALUATED BY: _____
OTHER(S) PRESENT: _____


30' VEGETATIVE BUFFER
53.81'
57.43'
60.19'
46.49'
70.65'
28.77'
20.26'
43.72'
67.70'
50.34'
61.23'
37.12'
54.33
BASEMENT
60 X 90
CRAWL
260
50' MBS
BASEMENT
70X100
261
CRAWL
13.68'
11.02'
20' PDSE
253.58'
98.58'
190.85'
BASEMENT
CRAWL
259
21.51'
23.16'
27.94'
35' MBS
DRIVE
DRIVE
DRIVE
46.75'
14.98'
15.82'
10.07'
11.08'
24.98'
27.47'
23.58'
22.91'
25.13'
73.89'
74.31'
L=113.12'
R=170.00
L=86.08'
R=170.00
L=285.96
R=130.00
L=130.11'
R=170.00
L=20.96'
R=170.00
L=57.15'
R=170.00
BASEMENT
60 X 102
262
49.87'
20' PDSE