IREDELL COUNTY HEATLH DEPARTMENT
ENVIRONMENTAL HEALTH DIVISION
PAGE 2: *SITE PLAN WORKSHEET*

SEE THE "SAMPLE SITE PLAN" BELOW. *INCOMPLETE SITE PLANS WILL BE RETURNED TO YOU FOR COMPLETION AND MAY RESULT IN A DELAY IN THE ISSUANCE OF YOUR SEPTIC SYSTEM PERMIT!!!*

Place an (X) beside each item as you complete the site plan:

- ✓ Property Line measurements are clearly identified...
- ✓ All proposed structures are indicated...
  SHOW: proposed house or business footprint, wells, water lines, patios, pools and decks, and any other item that will occupy space on the site
- ✓ Front and side setbacks from property line...
- ✓ Preferred driveway location and configuration, preferred well location...
- ✓ Area you prefer your septic system to be placed...
- ✓ North arrow, or other sufficient indicator of direction...

Circle N/A on the following if appropriate:

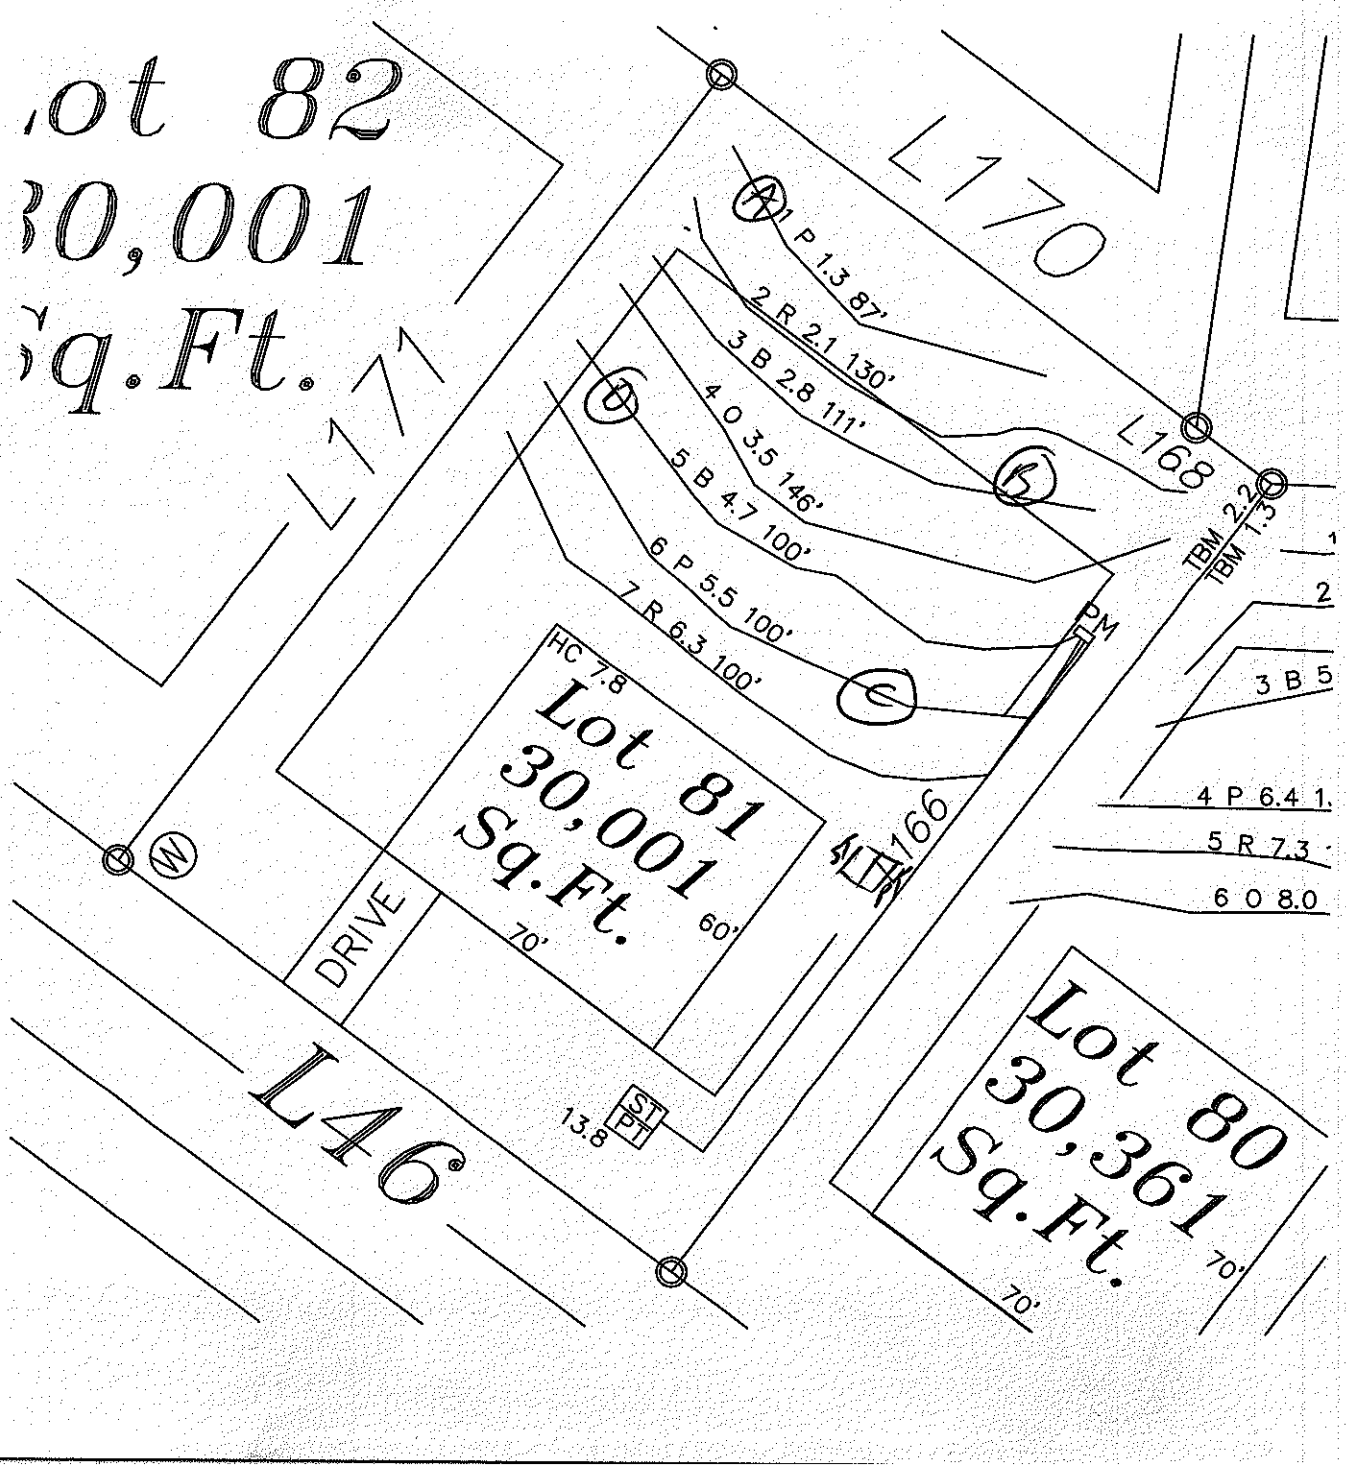
- ____ Location of septic systems and wells within 100' of your property... (N/A)
- ____ Location of easements and rights of ways on your property... (N/A)
- ____ Location of any designated wetlands on the property... (N/A)

Signature: Kathleen Saunders
REQUIRED property owner or owner's legal representative signature.

3-24-15
DATE

USE THIS SPACE TO DRAW YOUR SITE PLAN

Please see Attached


Lot 82
30,001
Sq.Ft.
L171
L170
L168
L166
L146
1 P 1.3 87'
2 R 2.1 130'
3 B 2.8 111'
4 O 3.5 146'
5 B 4.7 100'
6 P 5.5 100'
7 R 6.3 100'
TBM 2.2
TBM 1.3
1
2
3 B 5
4 P 6.4 1.
5 R 7.3
6 0 8.0
HC 7.8
Lot 81
30,001
Sq.Ft.
60'
70'
DRIVE
ST PT
13.8
Lot 80
30,361
Sq.Ft.
70'
70'