IREDELL COUNTY HEATLH DEPARTMENT
ENVIRONMENTAL HEALTH DIVISION
PAGE 2: *SITE PLAN WORKSHEET*

SEE THE "SAMPLE SITE PLAN" BELOW. *INCOMPLETE SITE PLANS WILL BE RETURNED TO YOU FOR COMPLETION AND MAY RESULT IN A DELAY IN THE ISSUANCE OF YOUR SEPTIC SYSTEM PERMIT!!!*

Place an (X) beside each item as you complete the site plan:

- X Property Line measurements are clearly identified...
- X All proposed structures are indicated...
  SHOW: proposed house or business footprint, wells, water lines, patios, pools and decks, and any other item that will occupy space on the site
- X Front and side setbacks from property line...
- X Preferred driveway location and configuration, preferred well location...
- X Area you prefer your septic system to be placed...
- X North arrow, or other sufficient indicator of direction...

Circle N/A on the following if appropriate:

- X Location of septic systems and wells within 100' of your property... N/A
- X Location of easements and rights of ways on your property... N/A
- X Location of any designated wetlands on the property... N/A

Signature: _____
REQUIRED property owner or owner's legal representative signature.

8/20/15
DATE

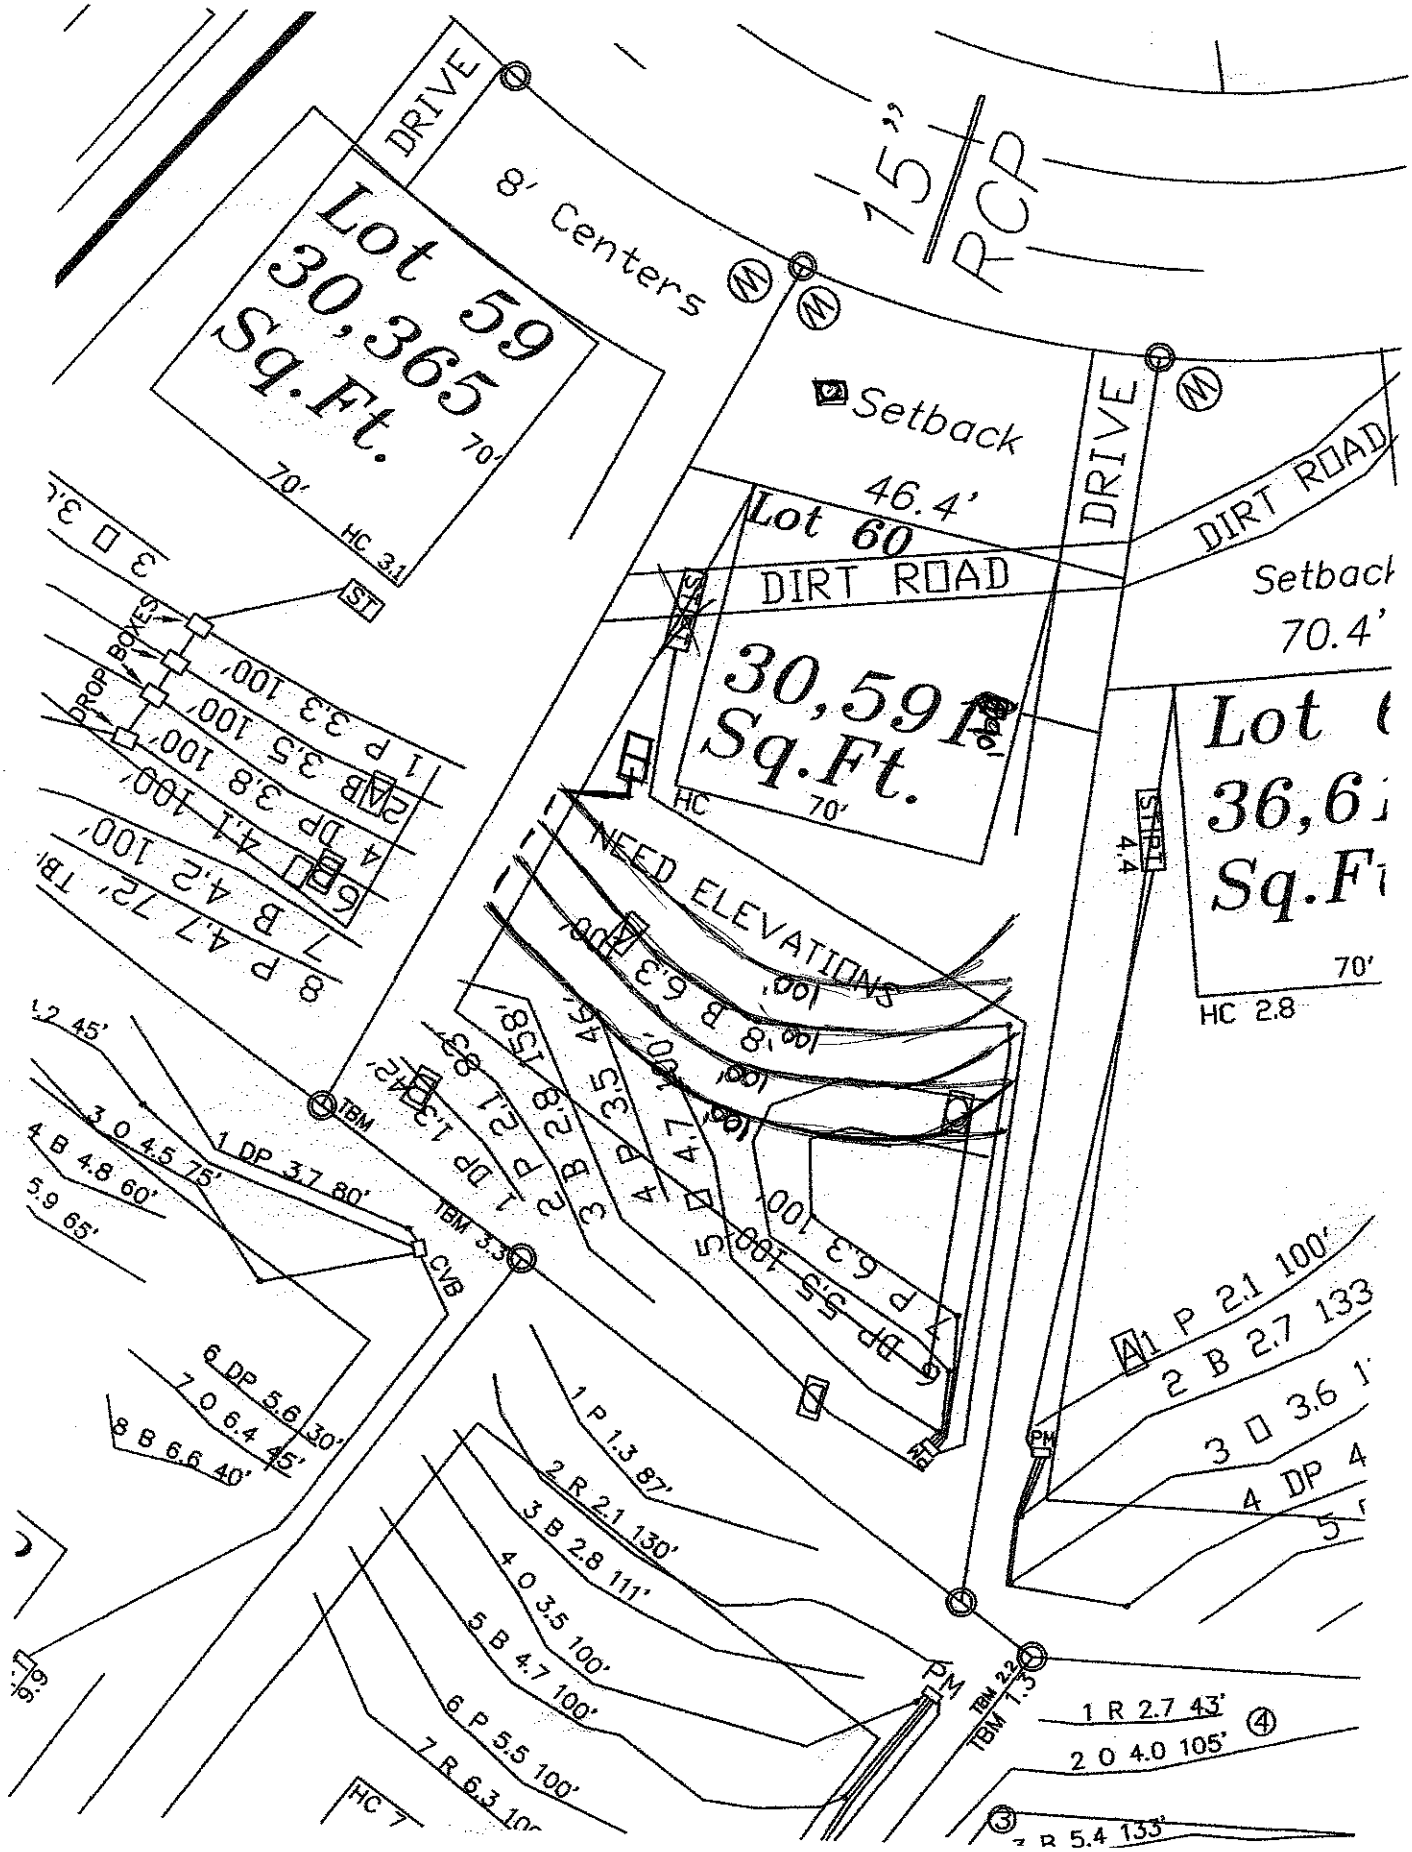
USE THIS SPACE TO DRAW YOUR SITE PLAN

See ATTached

Pump to Gravity

Lateral

Pump to Curtain


DRIVE
8' Centers
15" RCP
Lot 59
30,365
Sq.Ft.
70'
70'
HC 3.1
ST
Setback
46.4'
Lot 60
DIRT ROAD
DRIVE
DIRT ROAD
Setback
70.4'
30,59
Sq.Ft.
70'
HC
NEED ELEVATIONS
ST
4.4
Lot
36,6
Sq.Ft
70'
HC 2.8
TBM
CVB
TBM 3.3
PM
TBM 2.2
TBM 7.3
HC 7