IREDELL COUNTY HEALTH DEPARTMENT

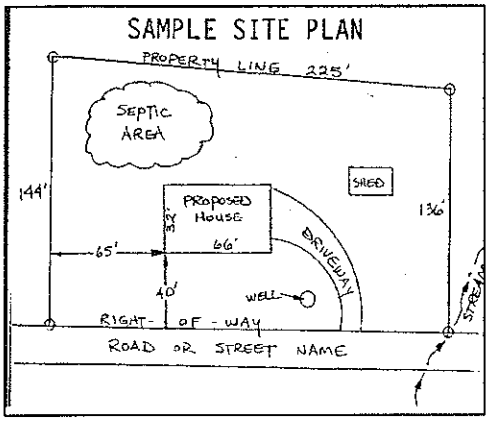
ENVIRONMENTAL HEALTH DIVISION

PAGE 2: ***SITE PLAN WORKSHEET***

SEE THE "SAMPLE SITE PLAN" BELOW. ***INCOMPLETE SITE PLANS WILL BE RETURNED TO YOU FOR COMPLETION AND MAY RESULT IN A DELAY IN THE ISSUANCE OF YOUR SEPTIC SYSTEM PERMIT!!!***

Place an (X) beside each item as you complete the site plan:

- ( ) **Property Line measurements are clearly identified**
- ( ) **All proposed structures are indicated**
- ( ) **Front and side setbacks from property line**
- ( ) **Preferred driveway location and well location**
- ( ) **Area you prefer your septic system to be placed**
- ( ) **North arrow, or other sufficient indicator of direction**



Circle N/A on the following if appropriate:

Location of septic systems and wells within 100' of your property	**N/A**
Location of easements and rights of ways on your property	**N/A**
Location of any designated wetlands on the property	**N/A**

USE THIS SPACE TO DRAW YOUR SITE PLAN

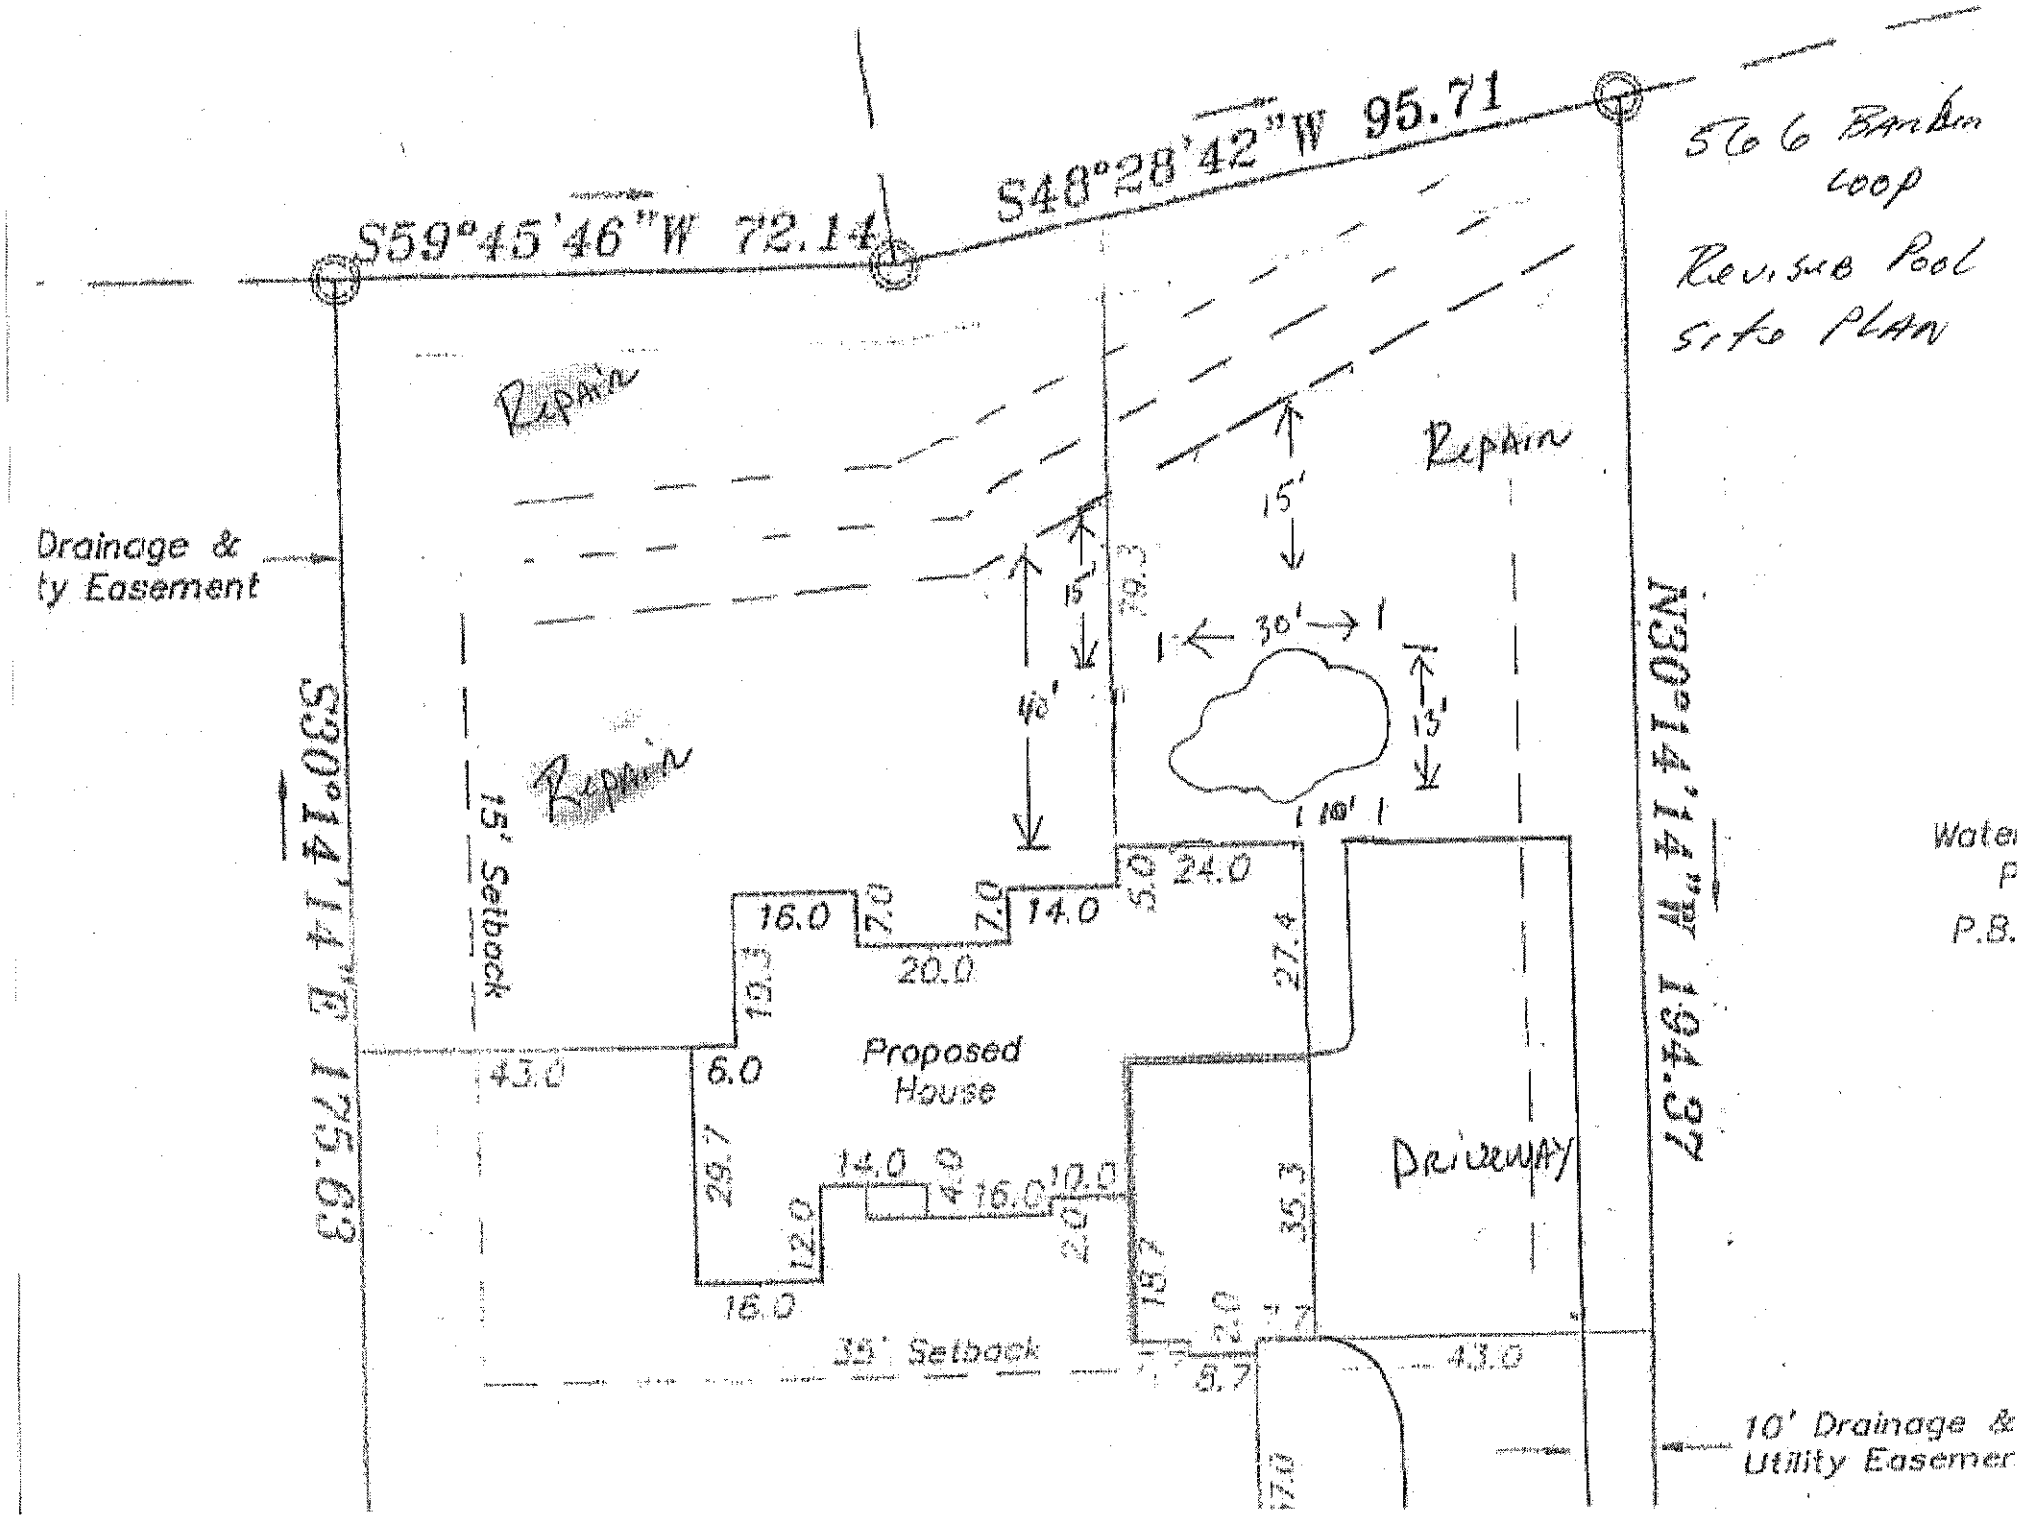
Show: proposed house or business footprint, wells, water lines, patios, pools and decks, and any other item that will occupy space on the site

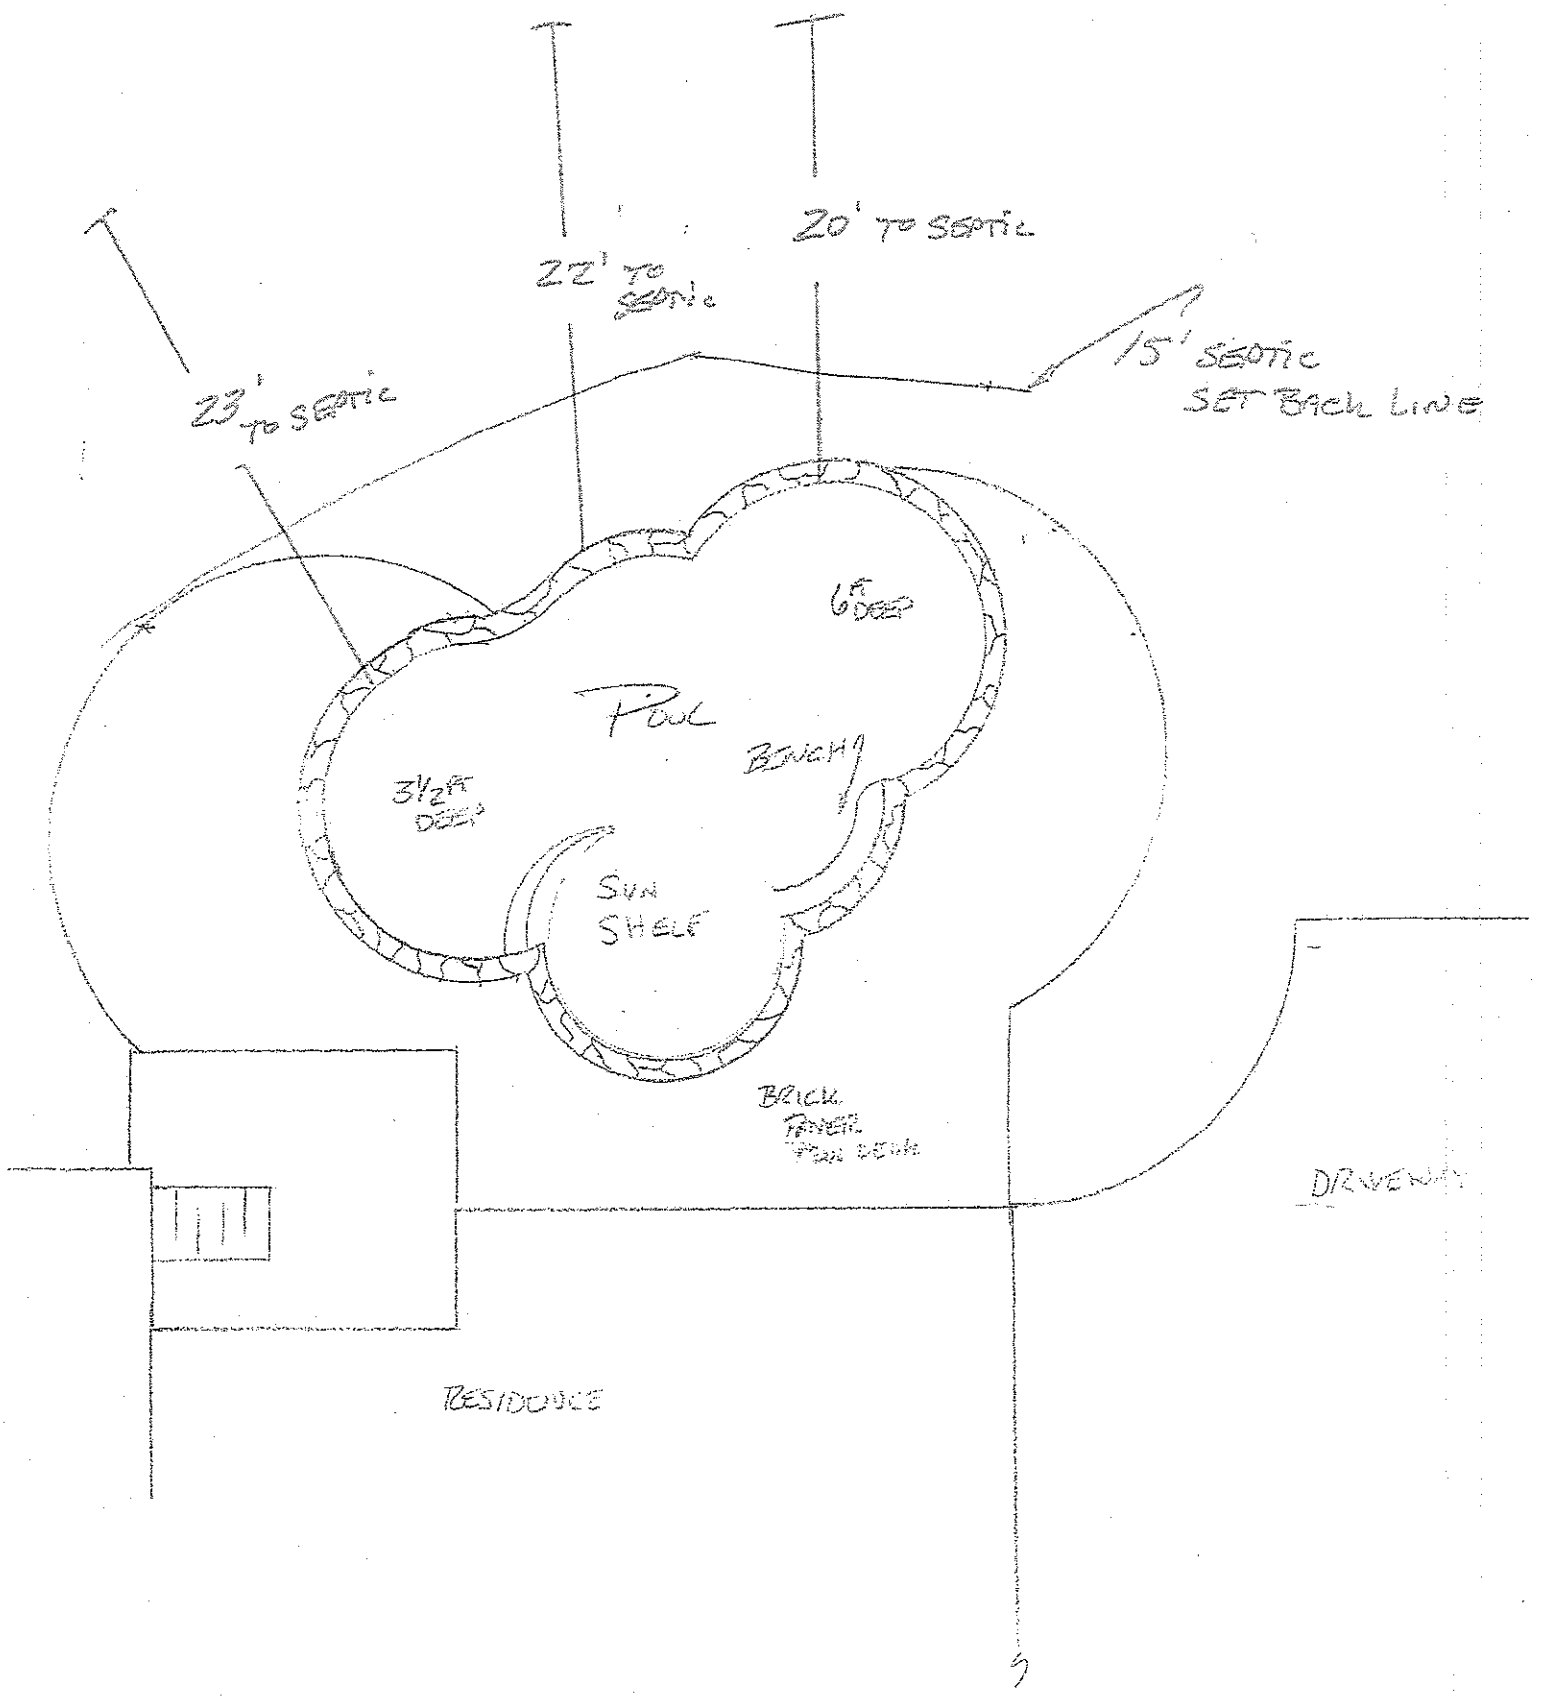
SEE EMAILS

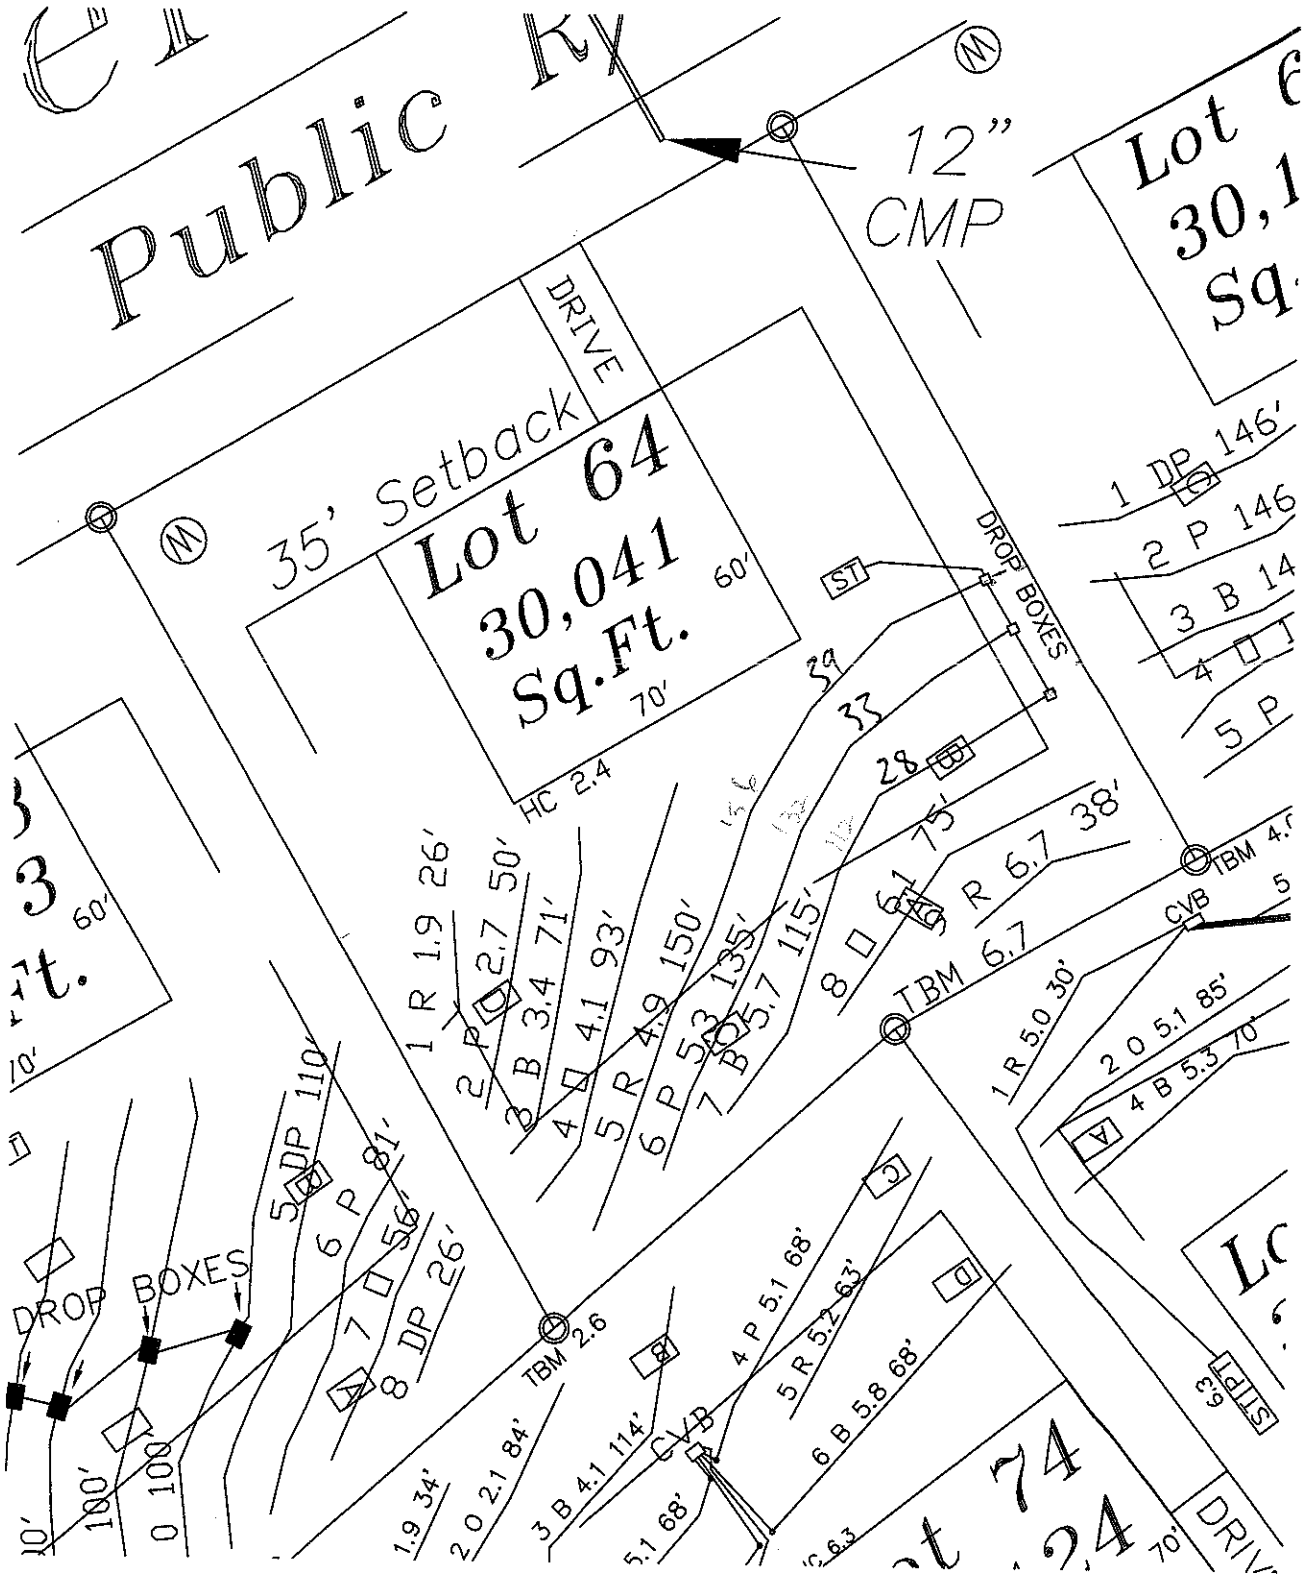
POOL REMOVAL

Signature: _____ _____

Property owner or owner's legal representative signature (SIGNATURE REQUIRED) **DATE**


S59°45'46"W 72.14
S48°28'42"W 95.71
566 Bandon Loop
Revised Pool Site Plan
Repair
Repair
Repair
Drainage & ty Easement
15' Setback
S30°14'14"E 175.63
N30°14'14"W 194.97
15'
15'
29.3
40'
30'
13'
10'
16.0
7.0
7.0
14.0
5.0
24.0
20.0
15.3
27.4
43.0
6.0
Proposed House
29.7
14.0
16.0
12.0
12.0
2.0
16.0
35.3
19.7
Driveway
35' Setback
5.7
43.0
17.0
10' Drainage & Utility Easemer
Wate
P
P.B.


20' TO SEPTIC
22' TO SEPTIC
23' TO SEPTIC
15' SEPTIC SET BACK LINE
6' DEEP
POOL
BENCH
3½' DEEP
SUN SHELF
BRICK PAVER PATIO DECK
DRIVEWAY
RESIDENCE


Public
12" CMP
DRIVE
35' Setback
Lot 64
30,041
Sq.Ft.
70'
60'
HC 2.4
DROP BOXES
ST
TBM 6.7
TBM 2.6
TBM 4.
CVB
1 DP 146'
2 P 146
3 B 14
5 P
1 R 1.9 26'
2 P 2.7 50'
3 B 3.4 71'
4 □ 4.1 93'
5 R 4.9 150'
6 P 5.3 135'
7 B 5.7 115'
8 □ 6.1 75'
R 6.7 38'
1 R 5.0 30'
2 O 5.1 85'
4 B 5.3 70'
5 DP 110'
6 P 81'
7 □ 56'
8 DP 26'
0 100'
100'
1.9 34'
2 O 2.1 84'
3 B 4.1 114'
4 P 5.1 68'
5 R 5.2 63'
6 B 5.8 68'
5.1 68'
STPT
DRIV
70'