DEPARTMENT OF ENVIRONMENT AND NATURAL RESOURCES
DIVISION OF ENVIRONMENTAL HEALTH
ON-SITE WASTEWATER SECTION

Sheet ___ of ___
PROPERTY ID #: _____
COUNTY: _____

SOIL/SITE EVALUATION
for ON-SITE WASTEWATER SYSTEM

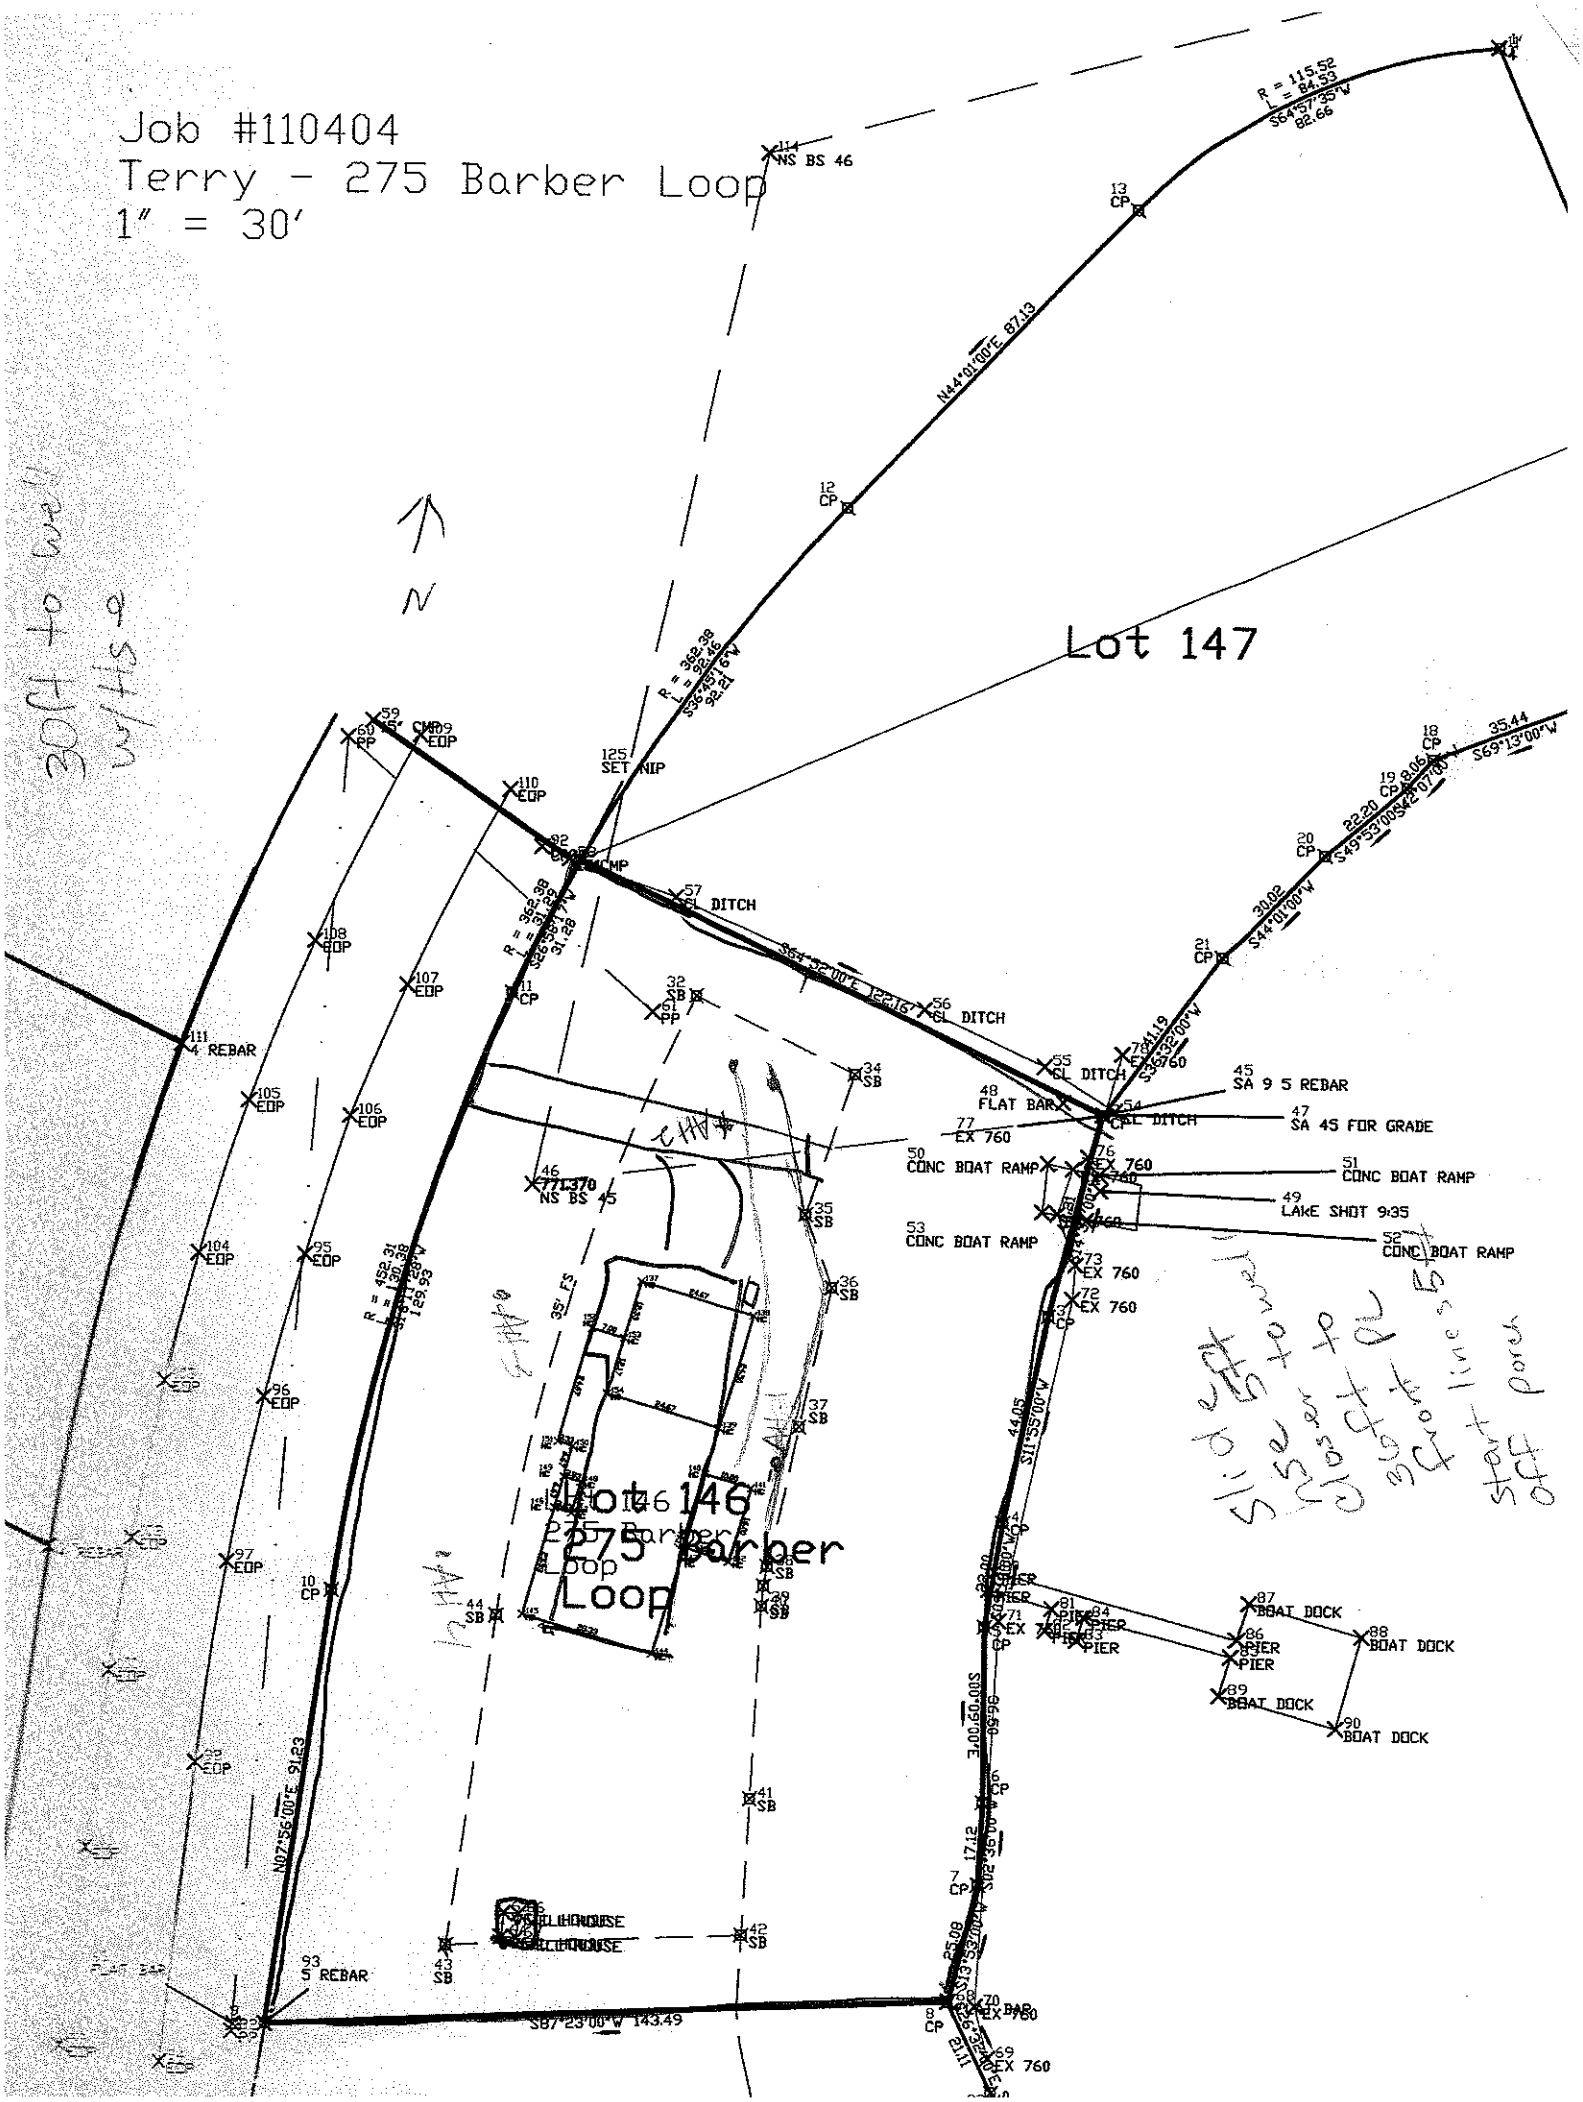
OWNER: Ronnie Terry
ADDRESS: 275 Barber Ln
PROPOSED FACILITY: _____ PROPOSED DESIGN FLOW (.1949): _____
LOCATION OF SITE: Lot 7 # 146
APPLICATION DATE _____
DATE EVALUATED: 5/18/11
PROPERTY SIZE: _____
PROPERTY RECORDED: _____
WATER SUPPLY: [X] Private [ ] Public [ ] Well [ ] Spring [ ] Other _____
EVALUATION METHOD: [X] Auger Boring [ ] Pit [ ] Cut TYPE OF WASTEWATER: [X] Sewage [ ] Industrial Process [ ] Mixed

PROFILE #	.1940 LANDSCAPE POSITION/ SLOPE %	HORIZON DEPTH (IN.)	SOIL MORPHOLOGY (.1941) .1941 STRUCTURE/ TEXTURE	.1941 CONSISTENCE/ MINERALOGY	OTHER PROFILE FACTORS .1942 SOIL WETNESS/ COLOR	.1943 SOIL DEPTH	.1956 SAPRO CLASS	.1944 RESTR HORIZ	PROFILE CLASS & LTAR
1	~390 L	0-6"	Brw SCL	GR, SS, SP, SE, FR					PS .3
		6-24"	Rd C/CL	M SBK, SS, SP, SE, FR					
		24-44"	Rd CL	m-w SBK, SS, SP, SE, FR					
			Hit something @ 44"			44"			
			Couldn't auger thru						
2	~3 L	0-12"	Brw SCL	GR, SS, SP, SE, FR					PS .3
		12-48"	Rd C/CL	m-w SBK	SS, SP, SE, FR				
						48"			
3	SS 7%	0-3"	Brw SCL	GR SS, SP, SE, FR					PS .3
		3-24"	Rd/Brw C	m SBK	SS, SP, SE, FR				
		24-36"	Rd/Brw C/CL	m-w SBK, SS, SP, SE, FR					
		36-48"	Yel/Rd CL	w SBK SS, SP, SE, FR					
			1w Inches of SAP			48"			
4	SS 7%	0-2"	Brw	SCL					PS .3-.25
		2-24"	Rd/Brw C	SS, SP, SE, FR-FR					
		24-48"	Rd/Brw C/CL	m-w SBK, SS, SP, SE, FR					
						48"			

DESCRIPTION	INITIAL SYSTEM	REPAIR SYSTEM
Available Space (.1945)	Gray Panel BK	Pump 25% Red
System Type(s)	III	3B
Site LTAR	.3	.25-.3

OTHER FACTORS (.1946): None
SITE CLASSIFICATION (.1948): PS
EVALUATED BY: M. Dotson
OTHER(S) PRESENT: Ronnie Terry, Mike Burr

COMMENTS: _____


Job #110404
Terry - 275 Barber Loop
1" = 30'
Lot 147
Lot 146
275 Barber Loop
N
N44°01'00"E 87.13
S11°55'00"W 44.05
S00°50'00"E 96.56
N07°56'00"E 91.23
S87°23'00"W 143.49
S64°57'35"W 82.66
S69°13'00"W 35.44
S14°01'00"W 30.02
S49°53'00"S42°07'00" 22.20
S36°32'00"E 122.16
S36°32'00"W 73.19
R = 115.52
L = 84.53
R = 362.38
L = 92.46
CHD = 92.21
R = 362.38
L = 91.58
CHD = 91.38
R = 492.31
L = 129.93
CHD = 129.53
NS BS 46
NS BS 45
SET NIP
CL DITCH
FLAT BAR
SA 9 5 REBAR
SA 45 FOR GRADE
CONC BOAT RAMP
LAKE SHOT 9:35
EX 760
PIER
BOAT DOCK
4 REBAR
5 REBAR
FLAT BAR
CMP
EOP
CP
SB
PP
35' FS
20ft to wall
w/ this 9
Slight curve
Start to
Slight curve
Start to
Start to
Porch