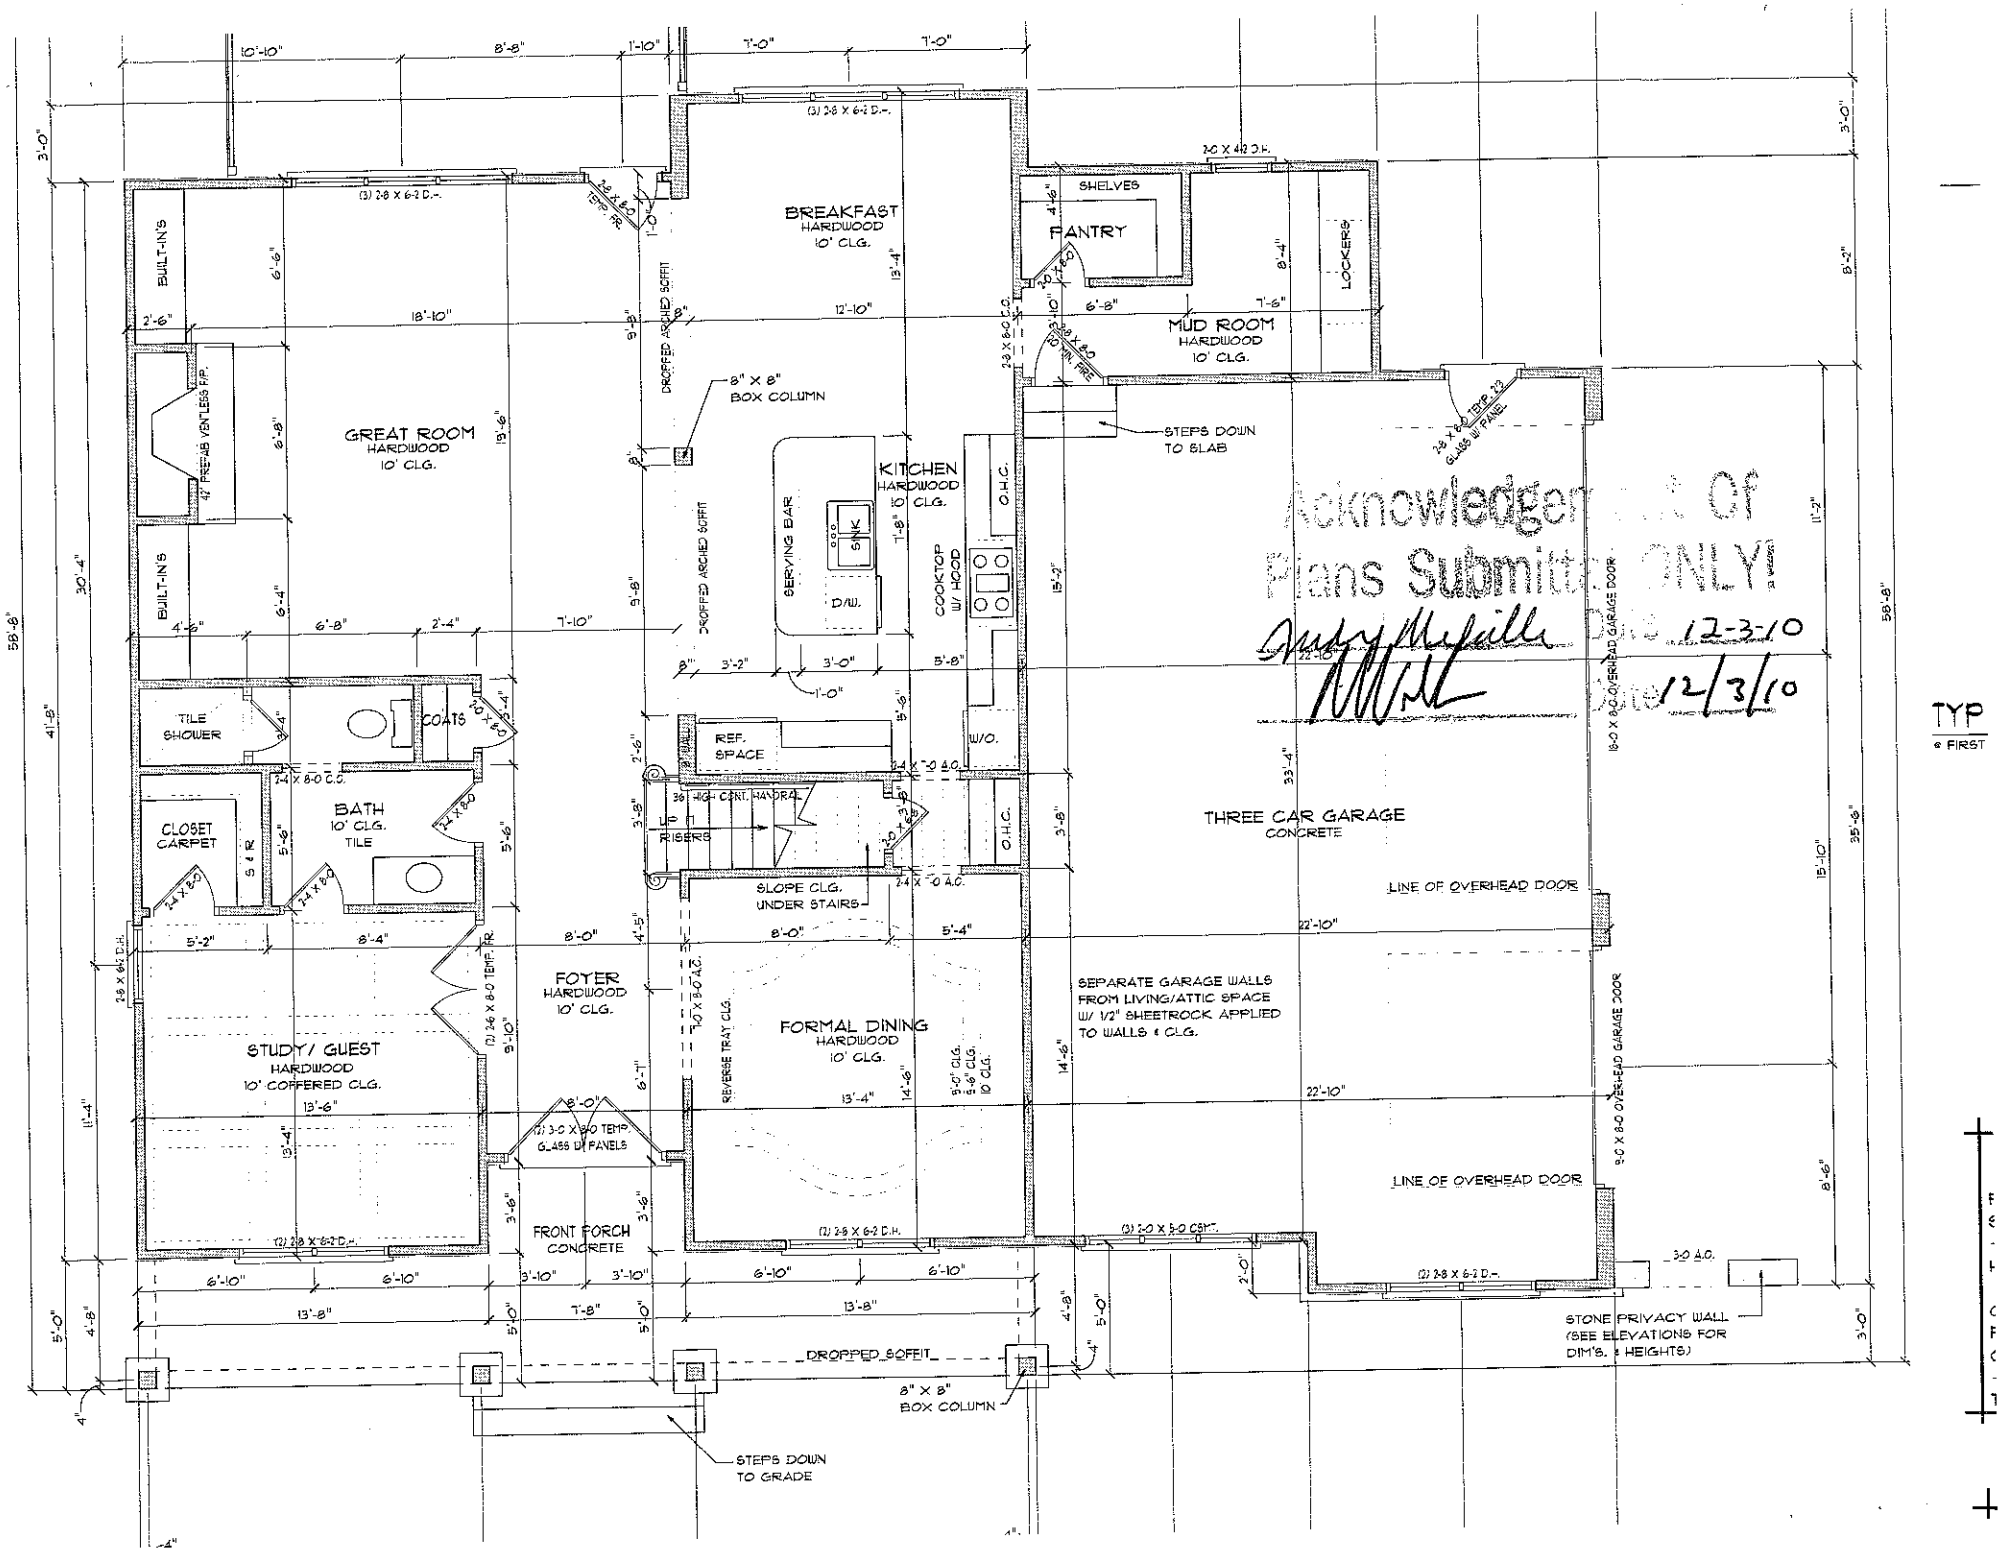

BREAKFAST
HARDWOOD
10' CLG.
PANTRY
SHELVES
LOCKERS
MUD ROOM
HARDWOOD
10' CLG.
GREAT ROOM
HARDWOOD
10' CLG.
KITCHEN
HARDWOOD
10' CLG.
SINK
D/W.
COOKTOP W/ HOOD
O.H.C.
SERVING BAR
BUILT-IN'S
TILE SHOWER
COATS
REF. SPACE
W/O.
CLOSET CARPET
BATH
10' CLG.
TILE
FOYER
HARDWOOD
10' CLG.
STUDY/ GUEST
HARDWOOD
10' COFFERED CLG.
FORMAL DINING
HARDWOOD
10' CLG.
FRONT PORCH
CONCRETE
THREE CAR GARAGE
CONCRETE
SEPARATE GARAGE WALLS FROM LIVING/ATTIC SPACE W/ 1/2" SHEETROCK APPLIED TO WALLS & CLG.
LINE OF OVERHEAD DOOR
STONE PRIVACY WALL (SEE ELEVATIONS FOR DIM'S. & HEIGHTS)
8" X 8" BOX COLUMN
STEPS DOWN TO SLAB
STEPS DOWN TO GRADE
DROPPED SOFFIT
SLOPE CLG. UNDER STAIRS
Acknowledged as Plans Submitted ONLY
12-3-10
12/3/10