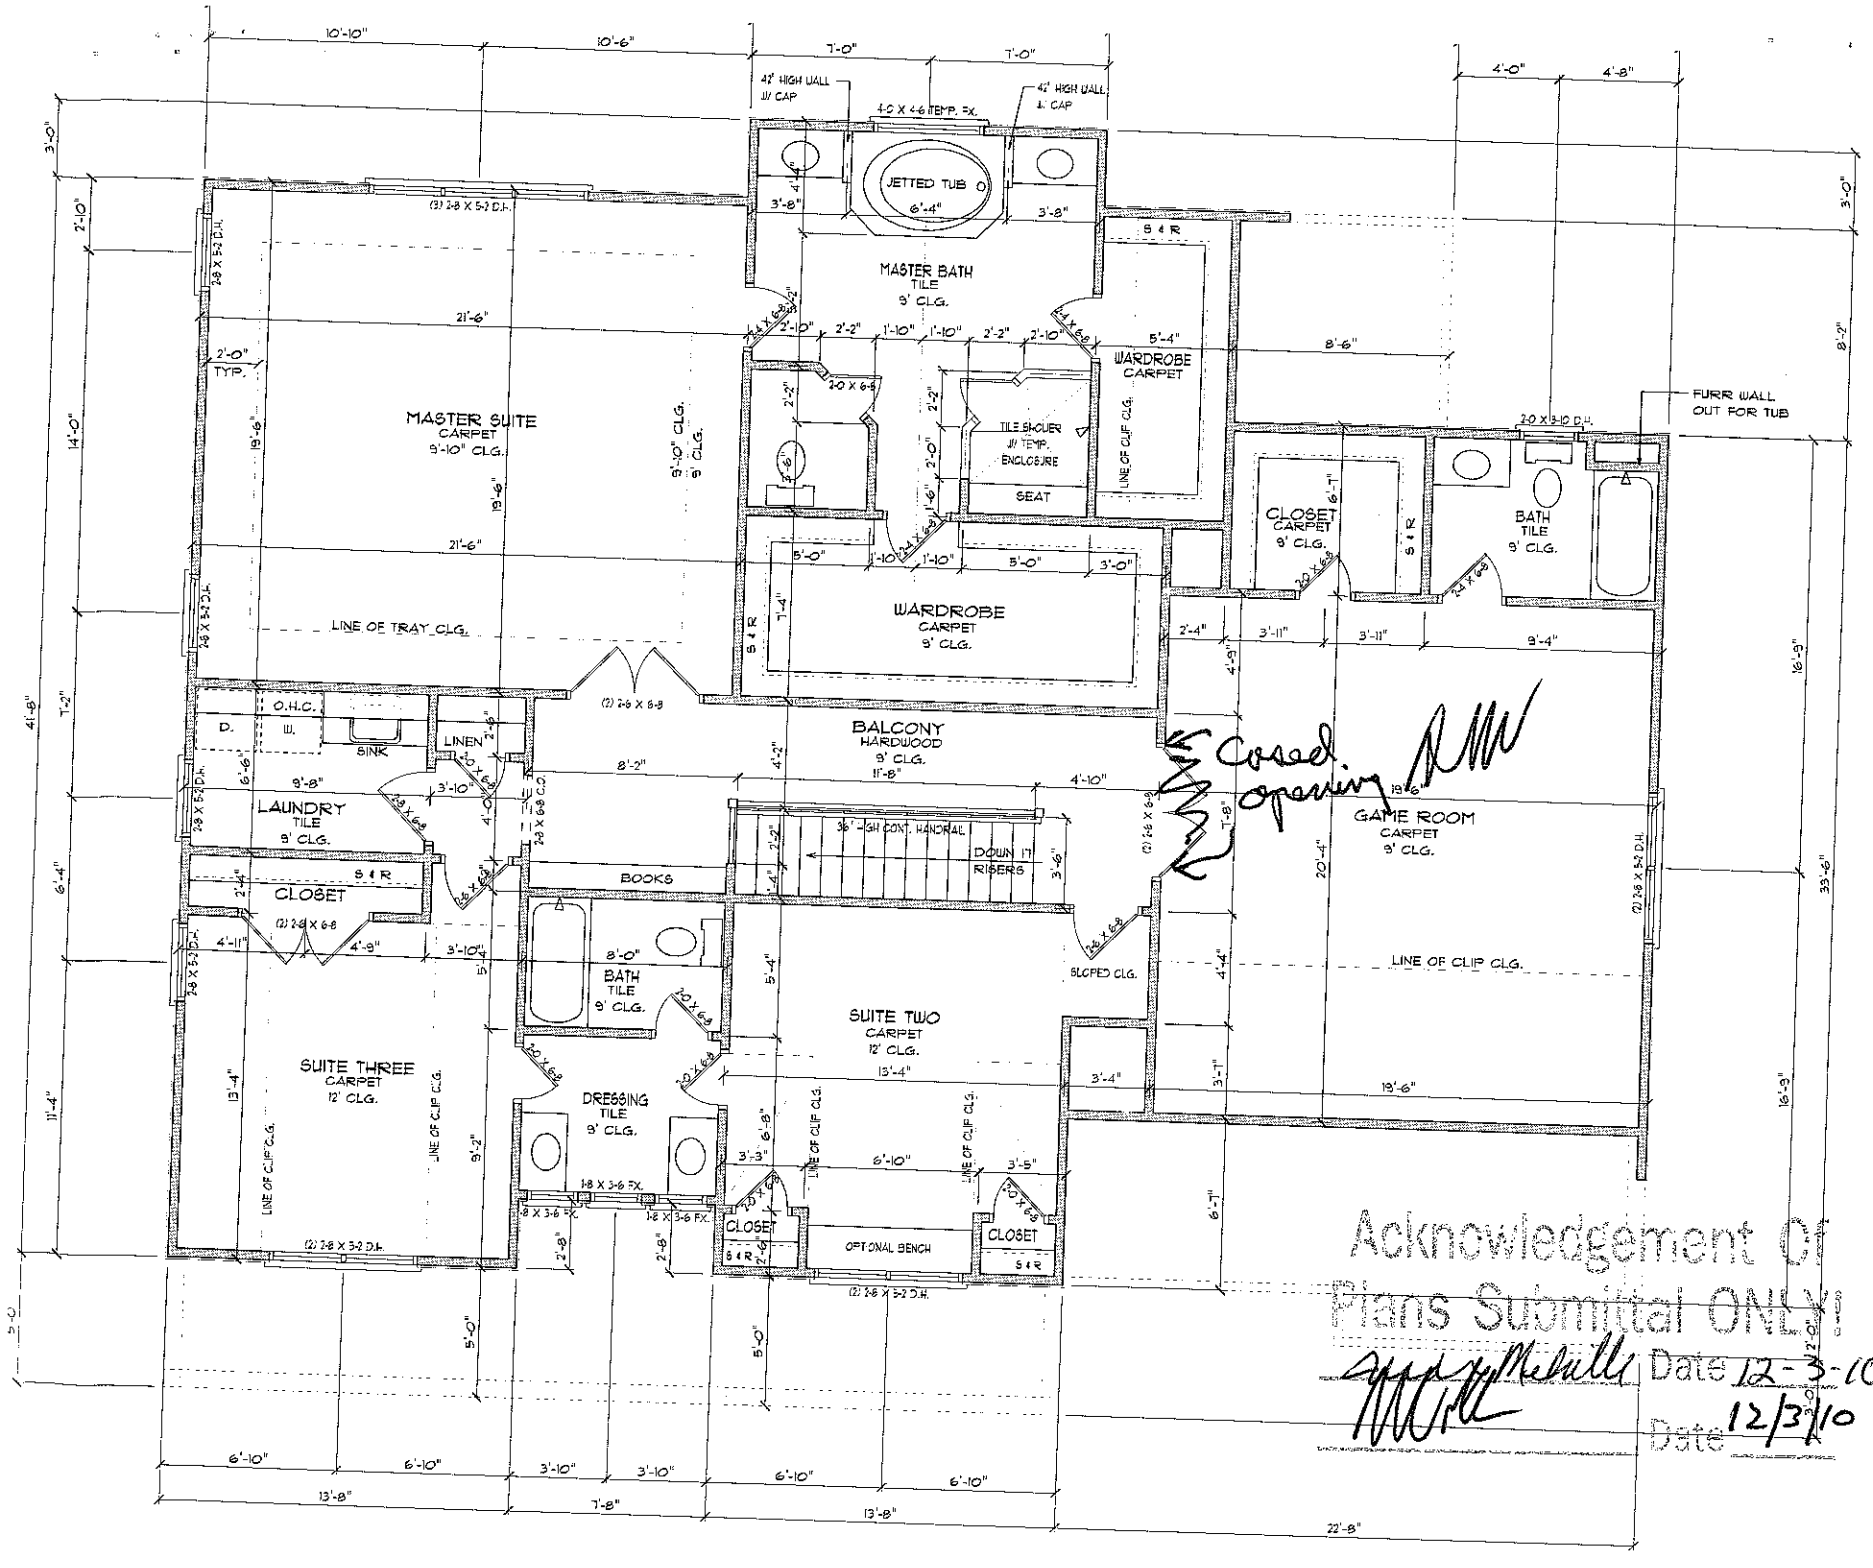

MASTER SUITE
CARPET
9'-10" CLG.
MASTER BATH
TILE
9' CLG.
JETTED TUB
6'-4"
42" HIGH WALL W/ CAP
4-0 X 4-6 TEMP. EX.
TILE SHOWER W/ TEMP. ENCLOSURE
SEAT
WARDROBE
CARPET
WARDROBE
CARPET
9' CLG.
LINE OF TRAY CLG.
LINE OF CLIP CLG.
CLOSET
CARPET
9' CLG.
BATH
TILE
9' CLG.
FURR WALL OUT FOR TUB
BALCONY
HARDWOOD
9' CLG.
11'-8"
Closed opening
GAME ROOM
CARPET
9' CLG.
LAUNDRY
TILE
9' CLG.
O.H.C.
SINK
LINEN
CLOSET
BOOKS
36" HIGH CONT. HANDRAIL
DOWN 17 RISERS
BATH
TILE
9' CLG.
SUITE TWO
CARPET
12' CLG.
SLOPED CLG.
SUITE THREE
CARPET
12' CLG.
DRESSING
TILE
9' CLG.
CLOSET
OPTIONAL BENCH
CLOSET
Acknowledgement of
Plans Submittal ONLY
Date 12-3-10
Date 12/3/10