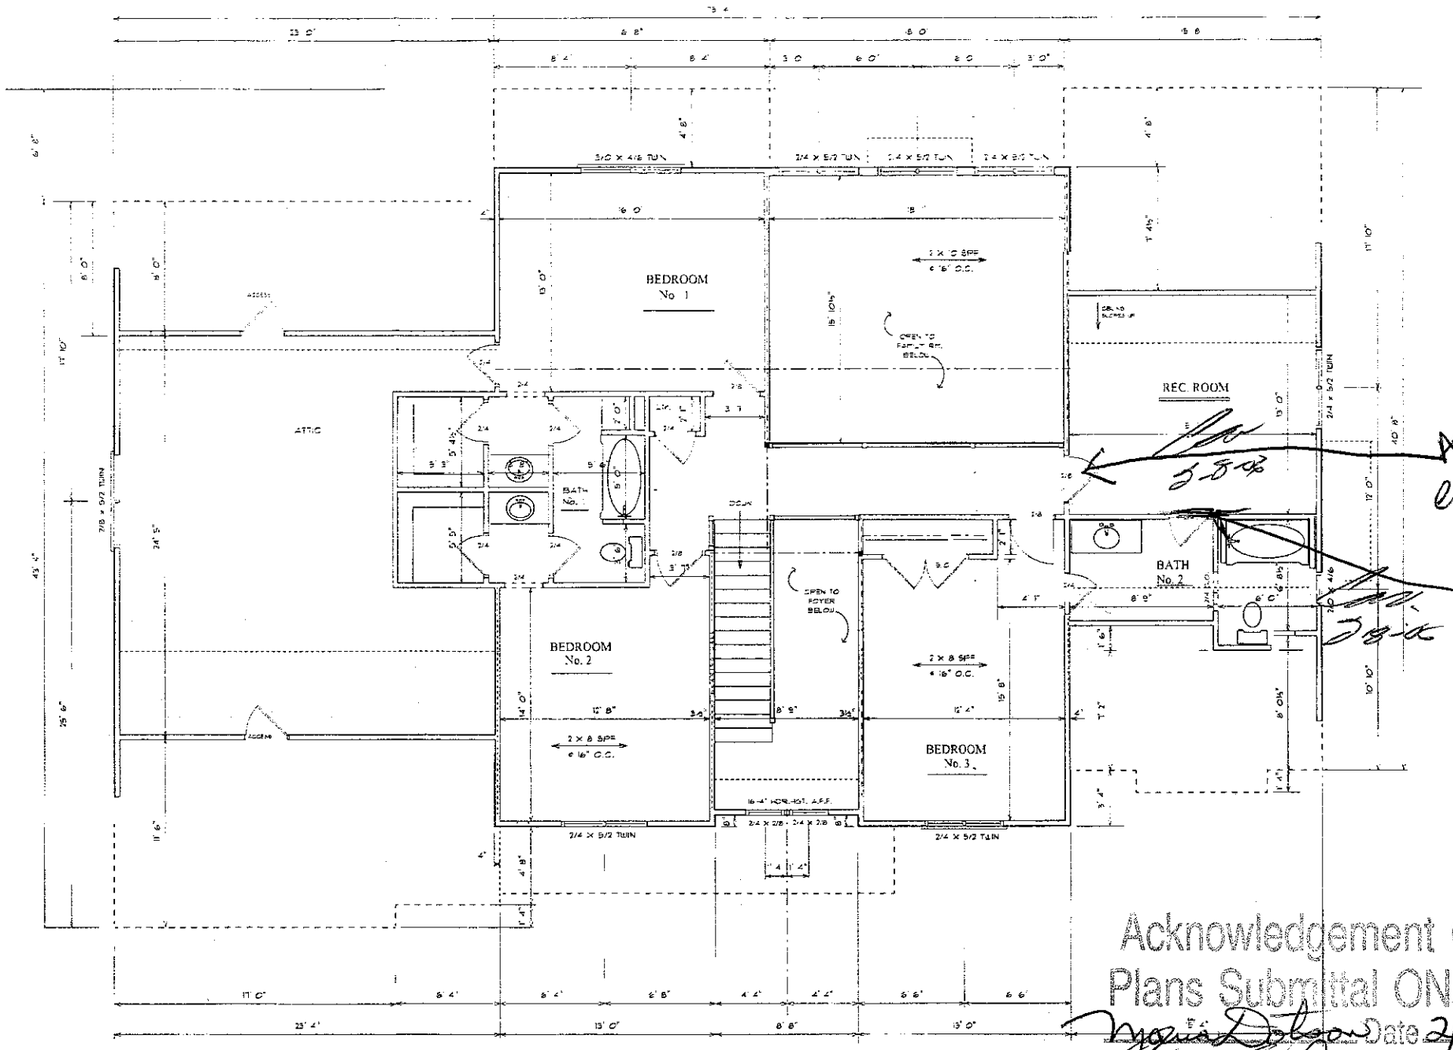


301 SECOND FLOOR PLAN

1320 SQUARE FEET

NOTE : ALL WINDOW AND DOORS TO BE SET AT 6'-8" A.F.F. U.O.N.

Acknowledgement Of Plans Submittal ONLY!

Date 2/8/06

Date 2/8/06

336 - 766 5459

As instruments of service these drawings and the designs represented are the property of Barfield Designs Inc. Reproduction, copying, or use of these drawings without the written consent of Barfield Designs Inc. is prohibited, except with limited rights for the project intended, as outlined in the contract.

Barfield Designs Inc. does not assume liability for omissions or omissions on these plans. All information must be confirmed and adjusted as required to comply with local codes by the contractor prior to the commencement of construction.

Future Residence at *The Farms* Lot No. 502

DATE Feb. 3 2006

SHEET 3

© Copyright Barfield Designs, Inc. 2006
Not to be copied or reproduced without written permission