
Signature: Doc Wand 10/2/15

REQUIRED property owner or owner's legal representative signature. DATE

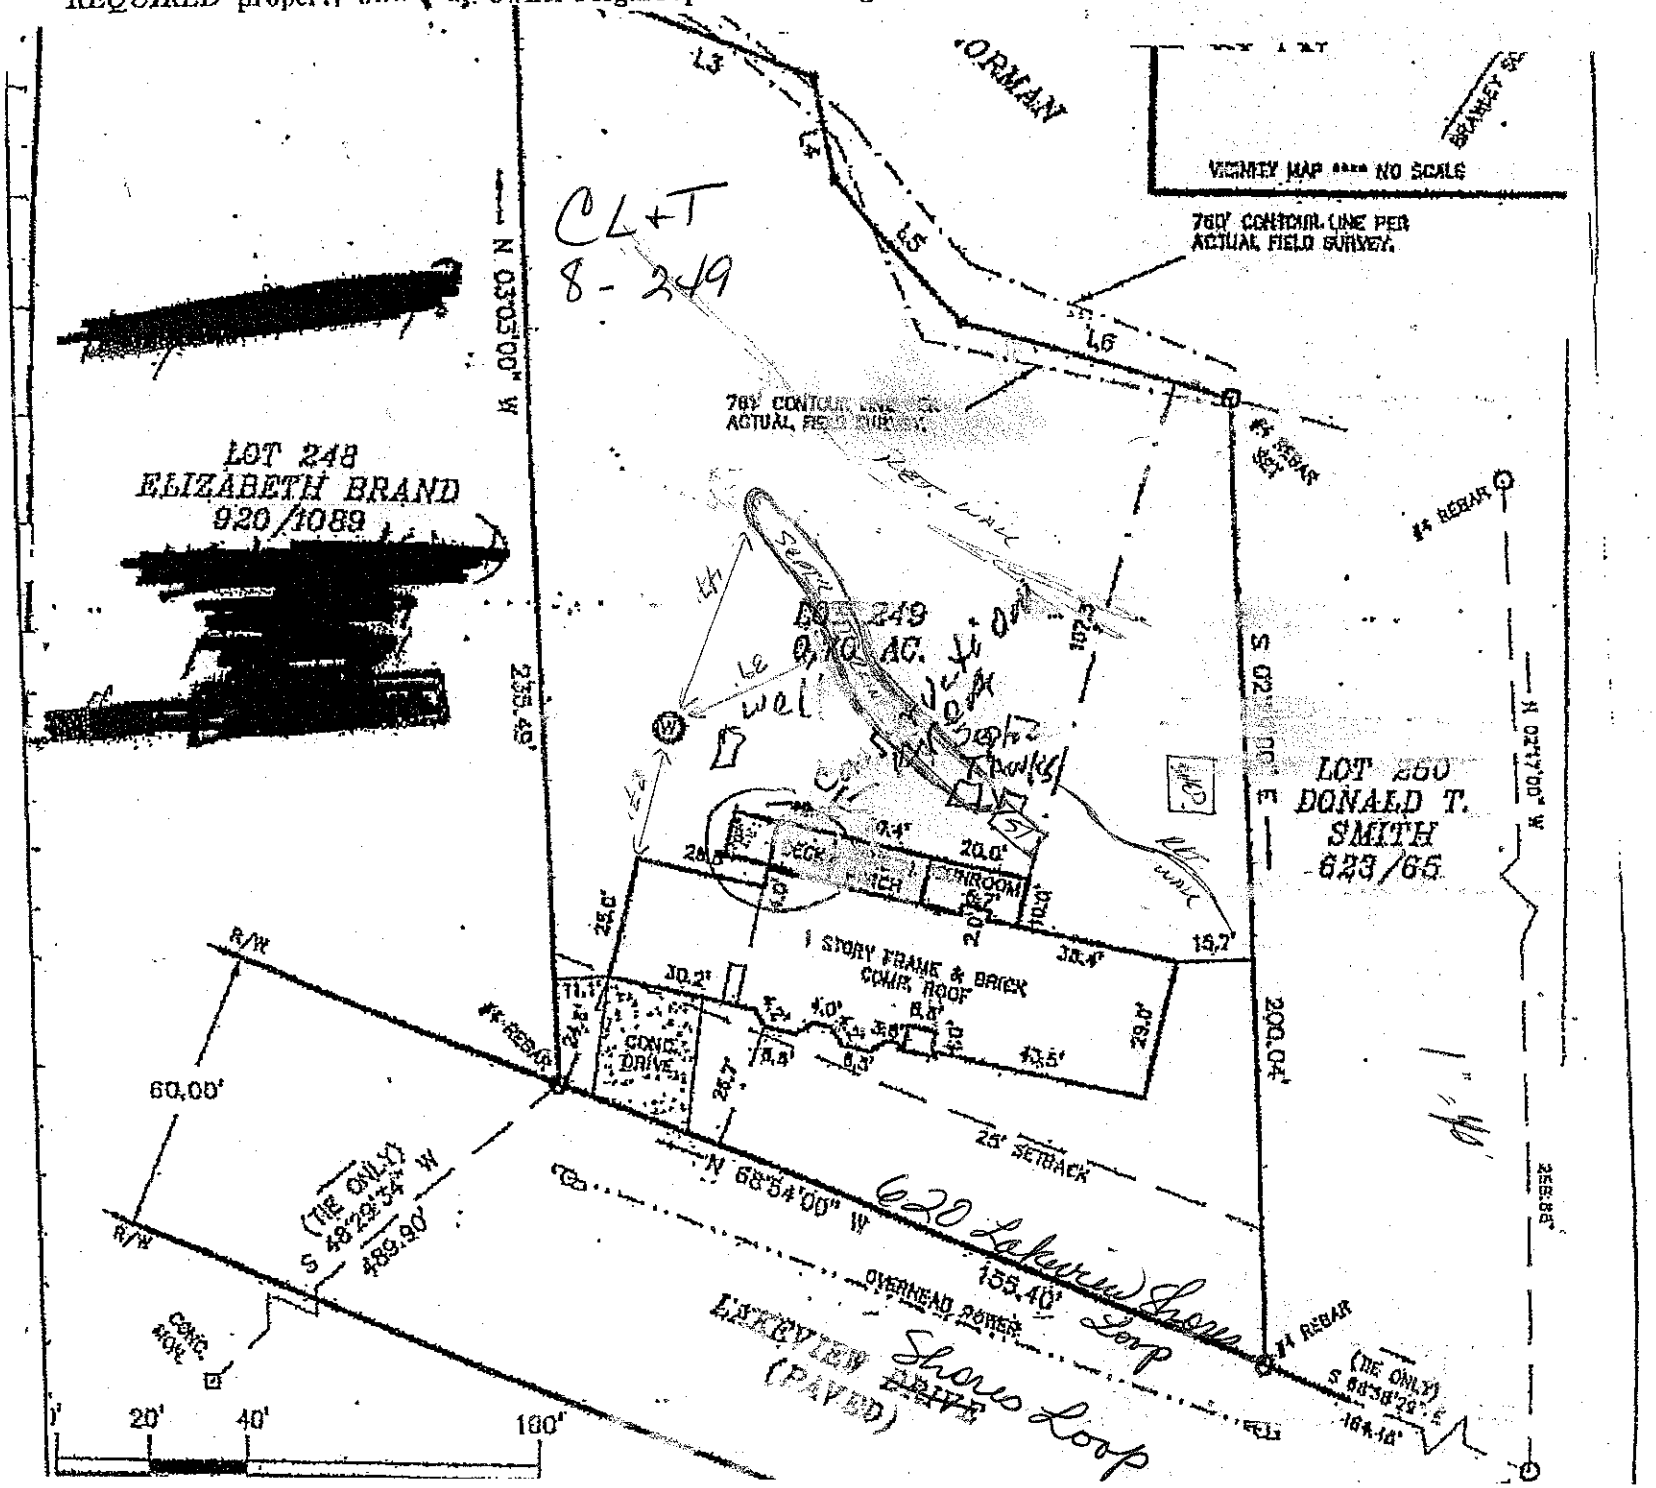

CL+T
8-249

4426 09 32 34

Zone - 450-0706

MICHELE

WELL NOT 50' FROM SEPTIC DRAINFIELD-

WELL NOT 25' FROM PROPOSED STRUCTURE.