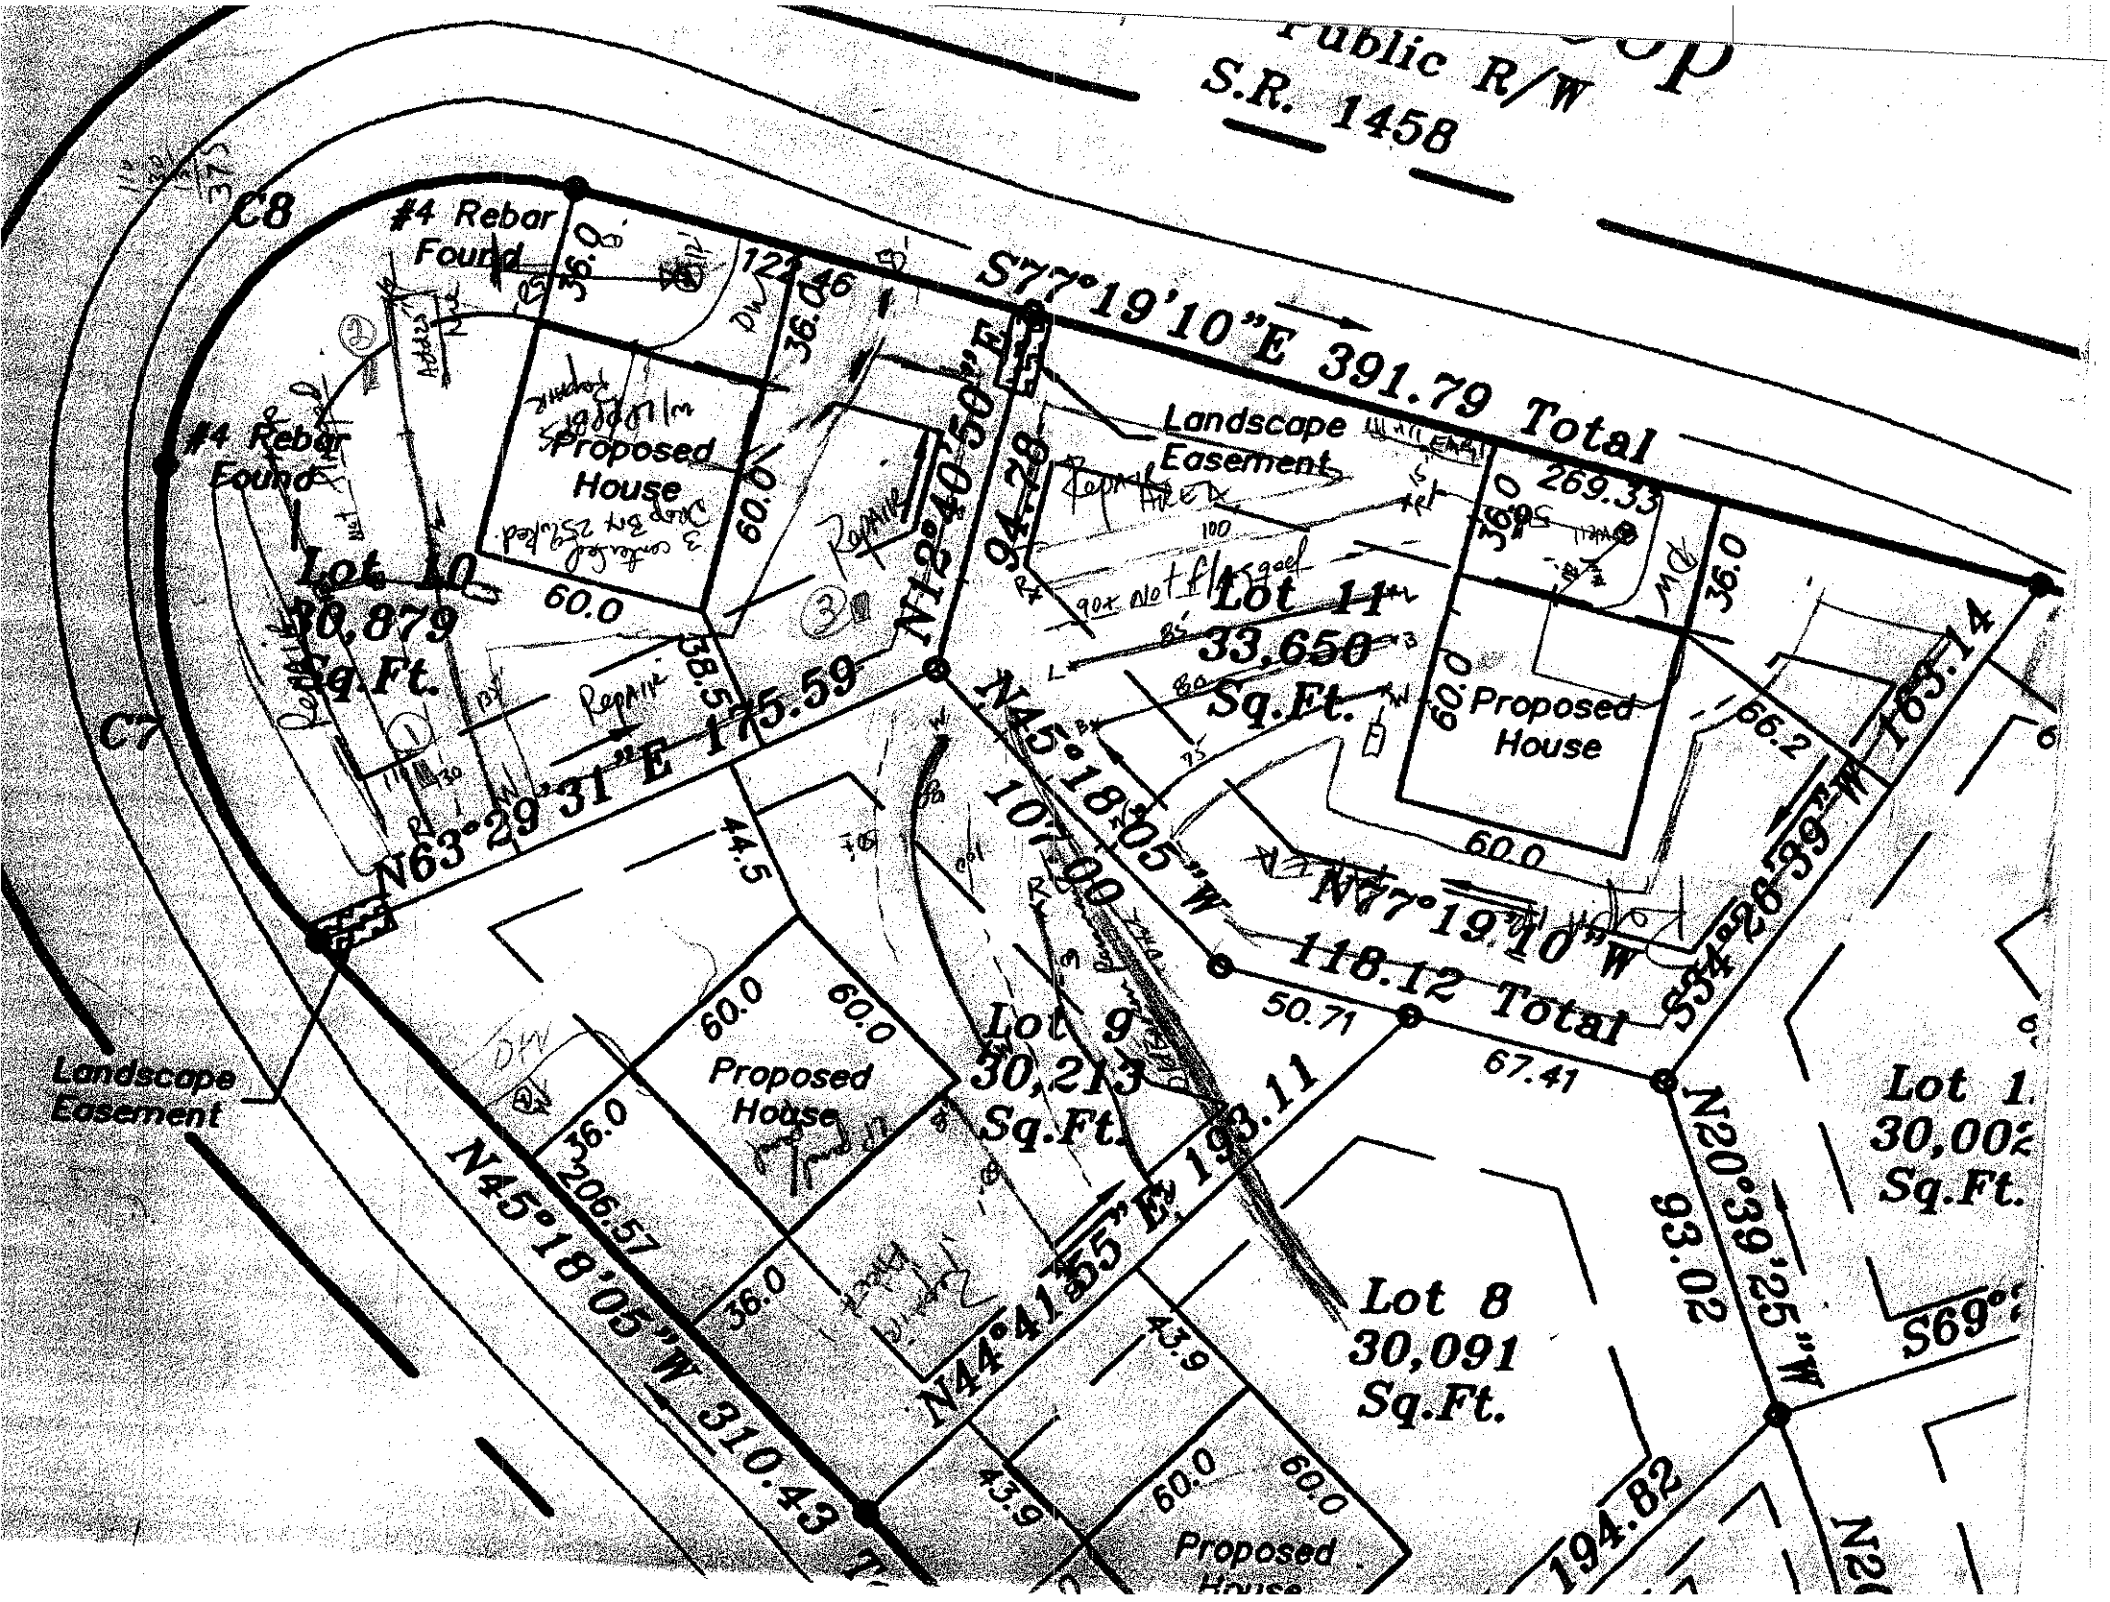

Public R/W
S.R. 1458
C8
#4 Rebar Found
S77°19'10"E 391.79 Total
#4 Rebar Found
Proposed House
Lot 10
20,879
Sq.Ft.
Landscape Easement
Lot 11
33,650
Sq.Ft.
Proposed House
N12°40'50"E 94.28
N45°18'05"W 107.00
N77°19'10"W 118.12 Total
S54°26'39"W 163.14
C7
N63°29'31"E 175.59
Landscape Easement
Proposed House
Lot 9
30,213
Sq.Ft.
N45°18'05"W 310.43
N44°41'55"E 193.11
Lot 8
30,091
Sq.Ft.
N20°39'25"W 93.02
Lot 1
30,002
Sq.Ft.
Proposed House
194.82

ON-SITE WASTEWATER SECTION

Sheet ___ of ___
PROPERTY ID #: ___
COUNTY: ___

SOIL/SITE EVALUATION
for ON-SITE WASTEWATER SYSTEM

OWNER: ___
ADDRESS: ___ APPLICANT: ___
PROPOSED FACILITY: ___ APPLICATION DATE: ___ DATE EVALUATED: 4-27-0
LOCATION OF SITE: lot 10 Water Tree (Carolina) PROPOSED DESIGN FLOW (.1949): 480gpd PROPERTY SIZE: ___
WATER SUPPLY: ☒ Private ☐ Public ☒ Well ☐ Spring ☐ Other ___ PROPERTY RECORDED: ___
EVALUATION METHOD: ☐ Auger Boring ☒ Pit ☐ Cut
TYPE OF WASTEWATER: ☒ Sewage ☐ Industrial Process ☐ Mixed

PROFILE #	.1940 LANDSCAPE POSITION/ SLOPE %	HORIZON DEPTH (IN.)	SOIL MORPHOLOGY (.1941) .1941 STRUCTURE/ TEXTURE	.1941 CONSISTENCE/ MINERALOGY	OTHER PROFILE FACTORS .1942 SOIL WETNESS/ COLOR	.1943 SOIL DEPTH	.1956 SAPRO CLASS	.1944 RESTR HORIZ	PROFILE CLASS & LTAR
1	V 9%	0-7	gr wk sbk ls sl/fsl fri						
		7-22	m sbk RC fr ss so						
		22-47	wk sbk yrcl fi fr sss	few bits feldspar					.3
2	R-S 2%	0-7	wk sbk ls sl/sl fr sss so						
		7-26	m sbk RC fr ss so						
		26-51	wk fsbk yrcl fi sss	few bits feldspar					.3
3	S 5%	0-4	gr wk sbk ls sl/sl fr ss						
		4-46	sbk R cl/cl fr sss so						.3
4									

DESCRIPTION	INITIAL SYSTEM	REPAIR SYSTEM
Available Space (.1945)	PS	PS
System Type(s)	Conv 25% Red	LPP BBS
Site LTAR	.3	.3

OTHER FACTORS (.1946): ___
SITE CLASSIFICATION (.1948): PS
EVALUATED BY: DLHinson
OTHER(S) PRESENT: ___