12305

II

4626165833

IREDELL COUNTY HEALTH DEPARTMENT

(SEPTIC TANK) IMPROVEMENTS PERMIT AND CERTIFICATE OF COMPLETION

(Ground Absorption Sewage Disposal System -- G. S. Chapter 130-Article 13C)

OWNER OR CONTRACTOR Raymond Fink Jr. DATE Oct. 22, '91 PERMIT NO. 2F-3-A-141

PHONE: Business ____ Home ____

LOCATION 1100 TR 1115 TR 1445 (Kemp) ~1½ miles on left S. R. No. ____

SUBDIVISION NAME Crescent LAKE NORMAN LOT NO. 141 SECTION OR BLOCK NO. 8

House (✓) Mobile Home ( ) Business ( ) Other Addition

No. Bedrooms 4 No. Bathrooms 2

Garbage Disposal Unit Yes ( ) No (✓)

Auto. Dishwasher Yes (✓) No ( )

Auto. Wash. Machine Yes (✓) No ( )

Site Suitable Yes (✓) No ( )

Lot Area Existing ~1 Ac

Character & Porosity of Soil ps clay {change in soil type ~midways in drainfield better soil in last half}


Percolation Rate .2-.4

Topography 4-6% sl-concave

Depth to Water Table 4'+

Rock or other impervious formations none obs.

____ Basement with Plumbing ✓ Basement without Plumbing ____ No Basement

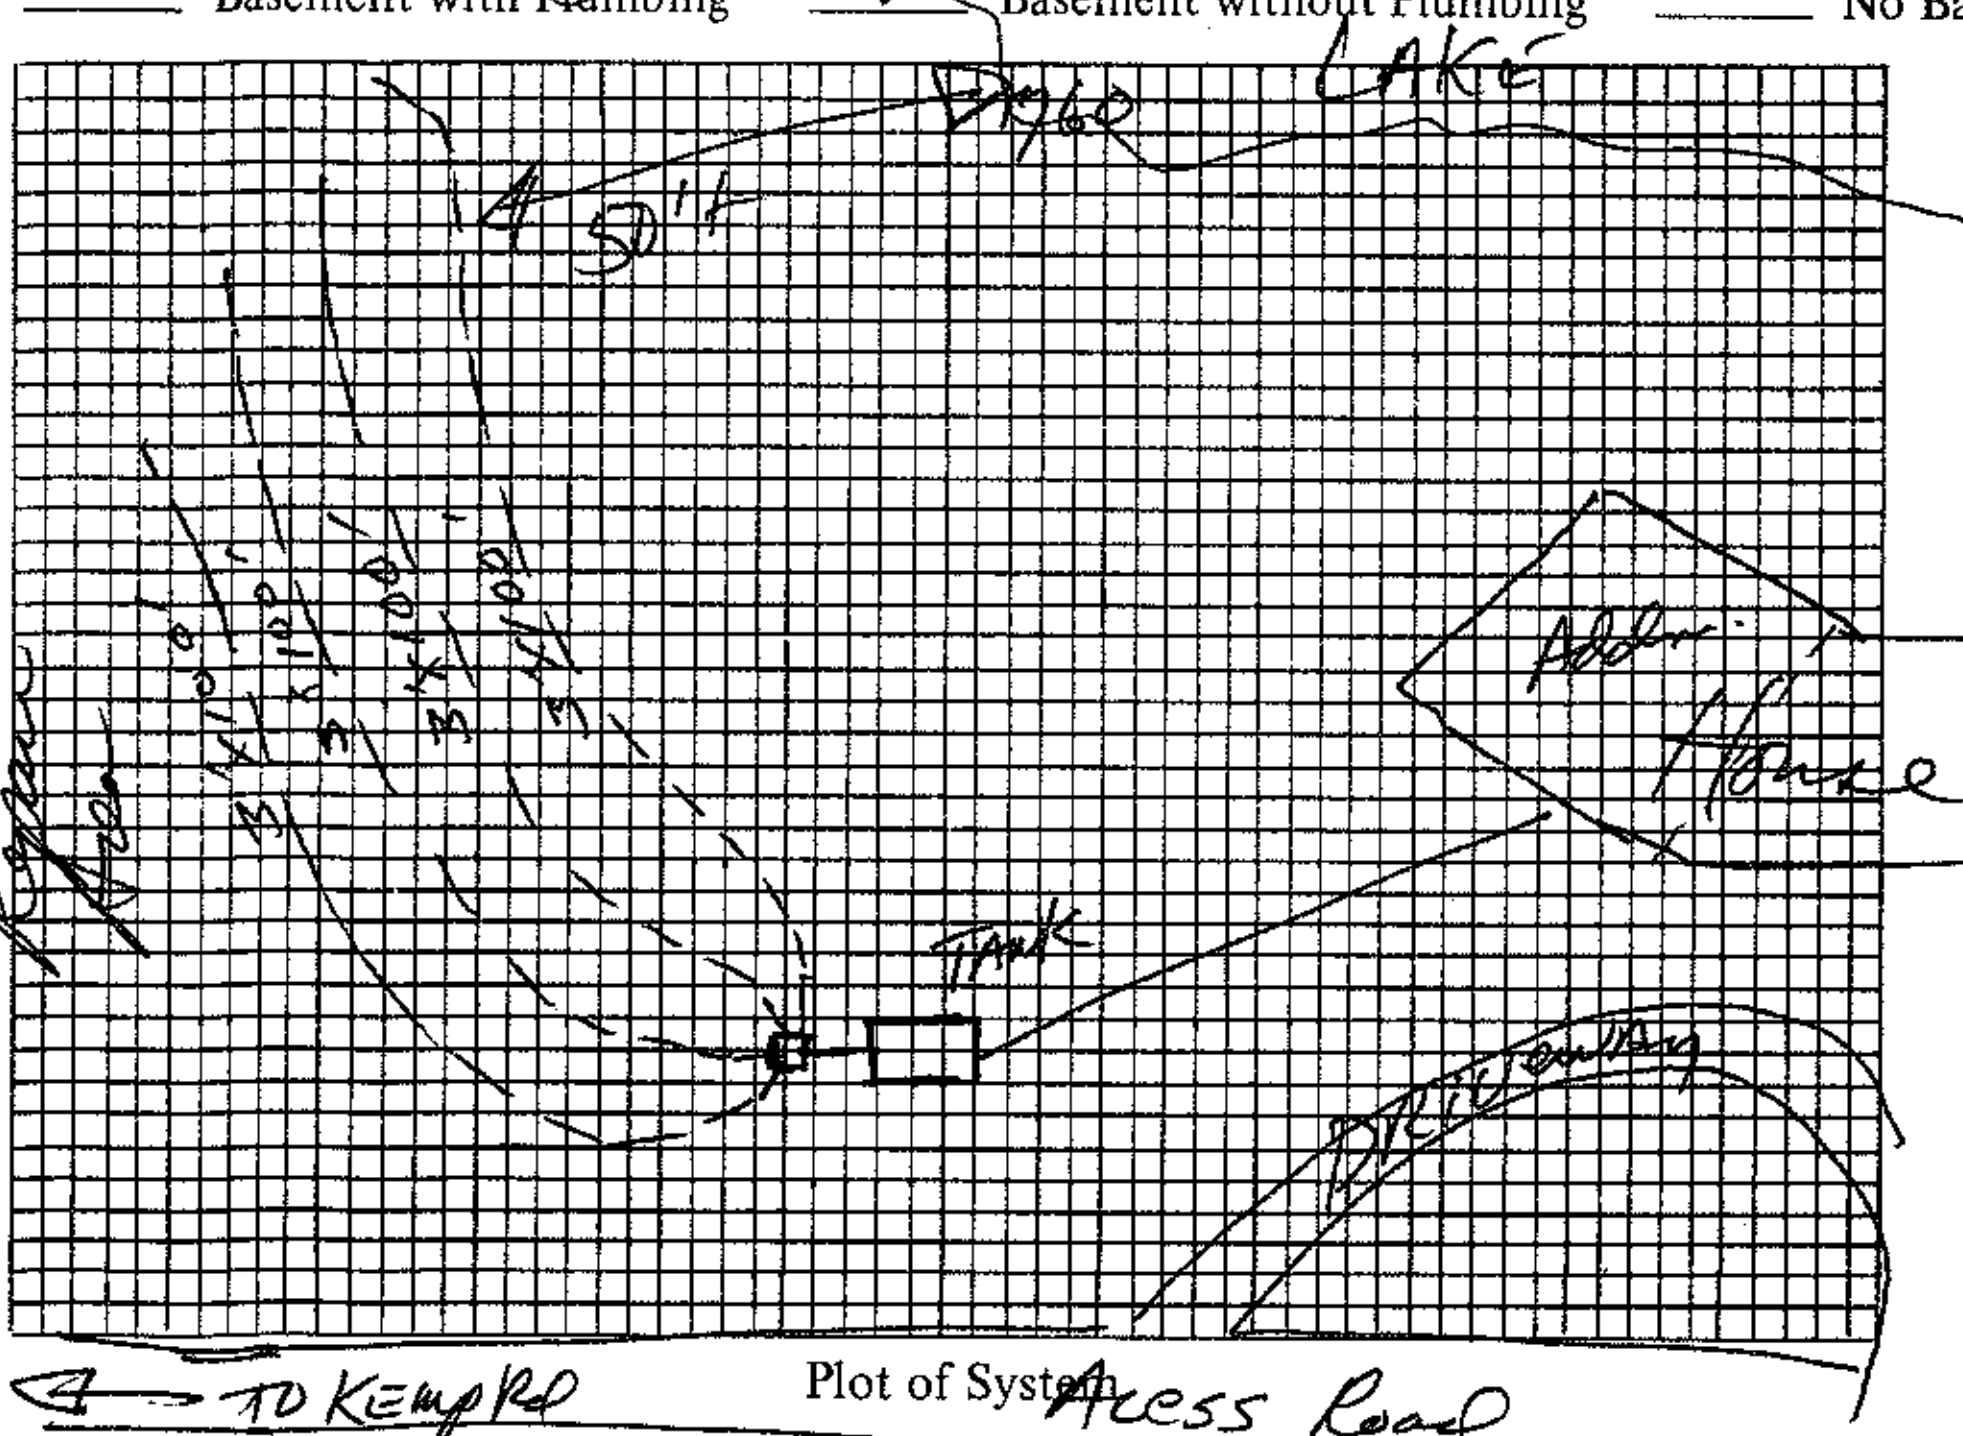

Size of Tank 1500 Gals.

Nitrification Field:

No. of Lines 4

Sq. Ft. 1200 Linear Ft. 400

Depth of Stone in Lines 1'

Water Supply: Individual (✓) Public ( )

Installed by H. Erwin

I understand and agree to install septic tank system as specified on this Improvements Permit.

Signed: ____

⊕ well

← TO KEMP RD Plot of System Access Road

IMPROVEMENTS PERMIT BY AWS

COMMENTS: ____

CERTIFICATE OF COMPLETION BY D.R. Hinson, RS DATE 10/22/91

EXISTING SYSTEM CHECKED BY: ____ DATE ____

CONSTRUCTION MUST COMPLY WITH ALL OTHER APPLICABLE STATE AND LOCAL REGULATIONS.

Permit is VOID if any unauthorized changes are made in installation of system and/or if any false information is supplied in making Improvements Permit.

Health Dept. Copy: White Inspection Dept. Copy: Yellow Sanitarian's Copy: Pink Owner's Copy: Gold

12.045

12305

IREDELL COUNTY HEALTH DEPARTMENT

(SEPTIC TANK) IMPROVEMENTS PERMIT AND CERTIFICATE OF COMPLETION

(Ground Absorption Sewage Disposal System -- G. S. Chapter 130-Article 13C)

OWNER OR CONTRACTOR Raymond Link Jr. DATE 4/10/91 PERMIT NO. 2F-3-A-141

PHONE: Business _____ Home 664-2112

LOCATION Kemp Rd;

S. R. No. _____

SUBDIVISION NAME C L & T LOT NO. 141 SECTION OR BLOCK NO. 8

House (✓) Mobile Home ( ) Business ( ) Other ✓ Addition to Residence

No. Bedrooms 4 No. Bathrooms 2

Garbage Disposal Unit Yes ( ) No (✓)

Auto. Dishwasher Yes (✓) No ( )

Auto. Wash. Machine Yes (✓) No ( )

Site Suitable Yes (✓) No ( )

Character & Porosity of Soil PS / clay

Percolation Rate .4


Topography 2 - 6%

Depth to Water Table >48"

Rock or other impervious formations None found

Lot Area 20,000 FT²

✓ Basement with Plumbing _____ Basement without Plumbing _____ No Basement

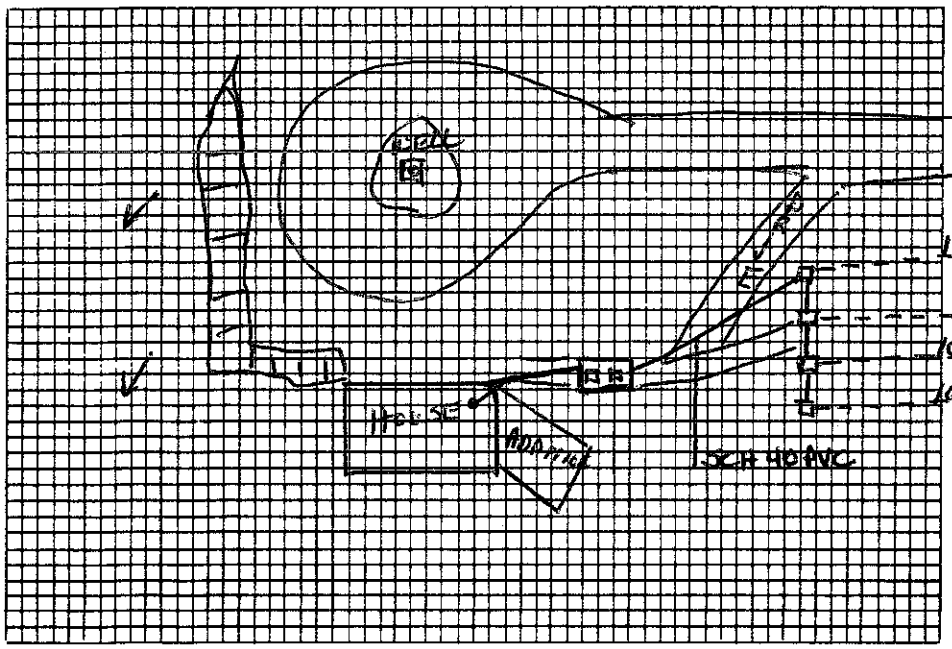

Plot of System

Size of Tank Existing 1000 Gals.

Nitrification Field:

No. of Lines 4 @ 100

Sq. Ft. 1200 Linear Ft. 400

Depth of Stone in Lines 12"

Water Supply: Individual (✓)

Public ( )

Installed by _____

I understand and agree to install septic tank system as specified on this Improvements Permit.

Signed: _____

IMPROVEMENTS PERMIT BY Wesley Sparks R.S.

COMMENTS: Addition to house will make house 4 bedrooms total. Existing tank may be used, but new drainfield is required.

CERTIFICATE OF COMPLETION BY _____ DATE _____

EXISTING SYSTEM CHECKED BY: _____ DATE _____

CONSTRUCTION MUST COMPLY WITH ALL OTHER APPLICABLE STATE AND LOCAL REGULATIONS.

Permit is VOID if any unauthorized changes are made in installation of system and/or if any false information is supplied in making Improvements Permit.

Health Dept. Copy: White Inspection Dept. Copy: Yellow Sanitarian's Copy: Pink Owner's Copy: Gold