EPARTMENT OF ENVIRONMENT, HEALTH, AND NATURAL RESOURCES
IVISION OF ENVIRONMENTAL HEALTH
ON-SITE WASTEWATER SECTION

Sheet ___ of ___
PROPERTY ID #: _____
COUNTY: _____

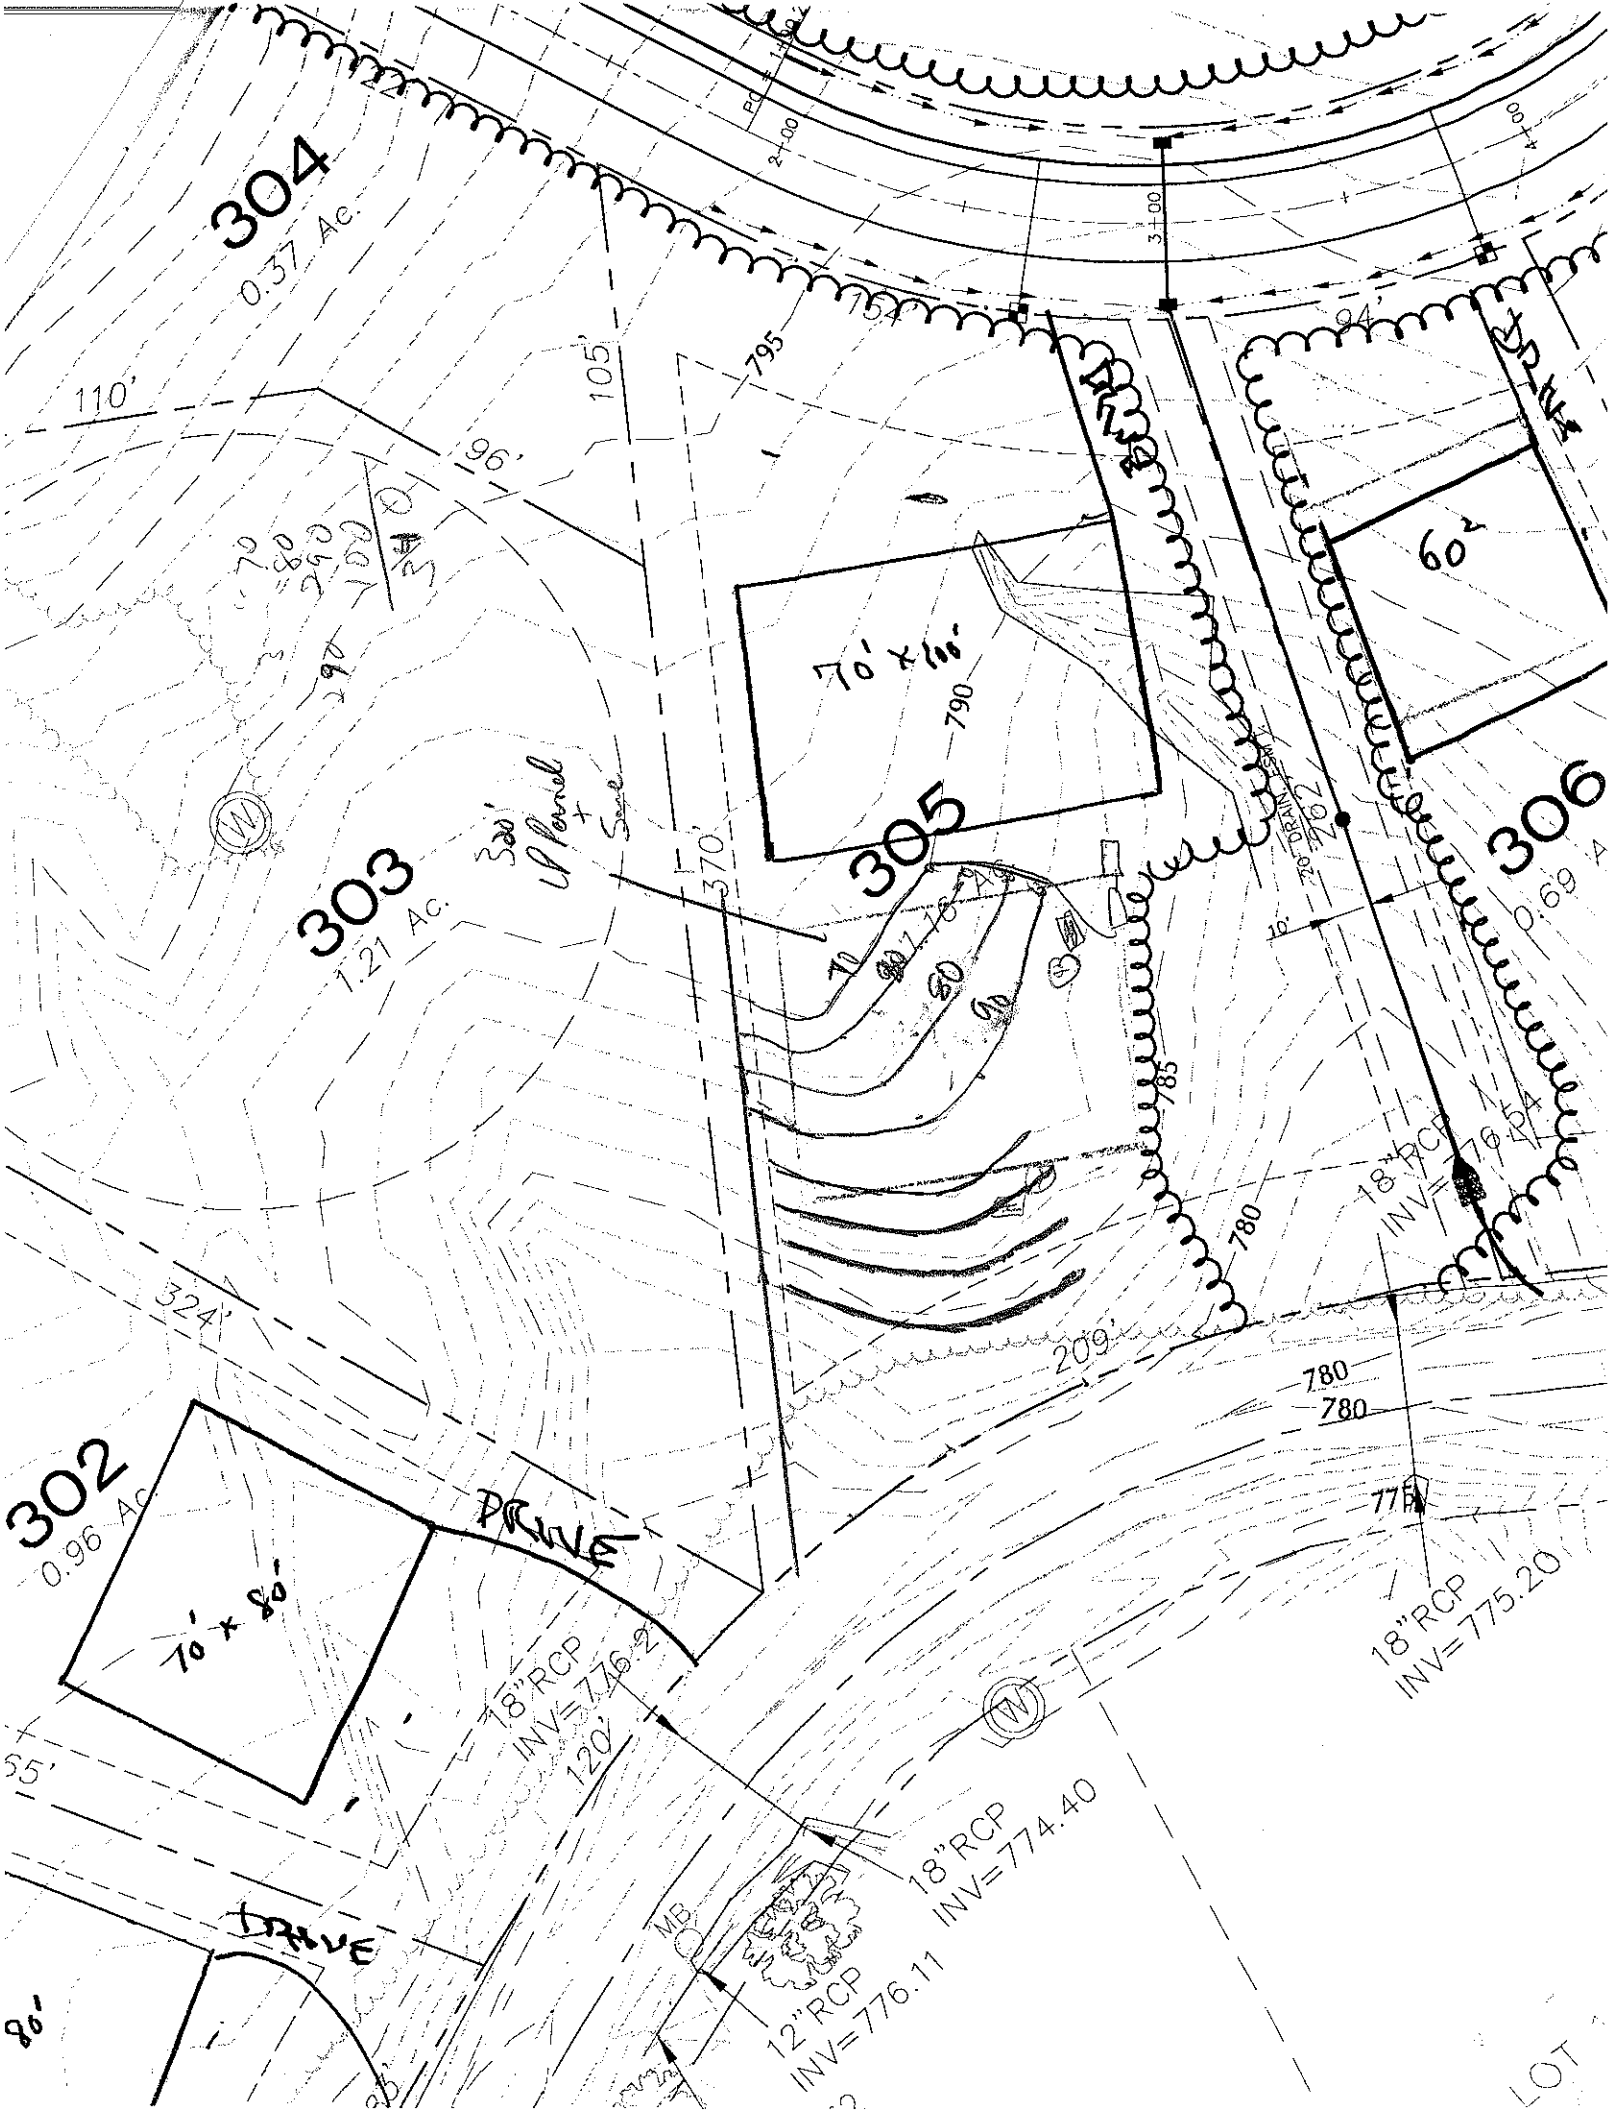
SOIL/SITE EVALUATION
for ON-SITE WASTEWATER SYSTEM

OWNER: _____ APPLICANT: _____
ADDRESS: _____ APPLICATION DATE: _____ DATE EVALUATED: _____
PROPOSED FACILITY: _____ PROPOSED DESIGN FLOW (.1949): _____ PROPERTY SIZE: _____
LOCATION OF SITE: 305 Farms PROPERTY RECORDED: _____
WATER SUPPLY: ❑ Private ❑ Public ❑ Well ❑ Spring ❑ Other _____
EVALUATION METHOD: ❑ Auger Boring ❑ Pit ❑ Cut
TYPE OF WASTEWATER: ❑ Sewage ❑ Industrial Process ❑ Mixed

PROFILE #	.1940 LAND-SCAPE POSITION/ SLOPE %	HORI-ZON DEPTH (IN.)	SOIL MORPHOLOGY (.1941) .1941 STRUCTURE/ TEXTURE	SOIL MORPHOLOGY (.1941) .1941 CONSISTENCE/ MINERALOGY	OTHER PROFILE FACTORS .1942 SOIL WETNESS/ COLOR	OTHER PROFILE FACTORS .1943 SOIL DEPTH	OTHER PROFILE FACTORS .1956 SAPRO CLASS	OTHER PROFILE FACTORS .1944 RESTR HORIZ	PROFILE CLASS & LTAR
1		0-5	ASL VR	fri SSSP					RS .25
		5-25	RC MFSBK	fri SSSP					
		25-36	RC SBK/ABK	fri SSSP - common YBJ					
		36-51	RCL MFSBK	fri SSSPfw SAP					
2		0-52	RC/L MFSBK	fri SSSP					RS -3
3									
4									

DESCRIPTION	INITIAL SYSTEM	REPAIR SYSTEM
Available Space (.1945)		
System Type(s)		
LTAR		

OTHER FACTORS (.1946): _____
SITE CLASSIFICATION (.1948): _____
EVALUATED BY: _____
OTHER(S) PRESENT: _____


304
0.37 Ac.
303
1.21 Ac.
305
0.76 Ac.
306
0.69 Ac.
302
0.96 Ac.
70' x 110'
70' x 80'
60'
DRIVE
DRIVE
110'
96'
105'
154'
94'
370'
324'
209'
795
790
785
780
780
775
780
30' U Pond + Swale
20' DRAIN
18"RCP INV=776.54
18"RCP INV=775.20
18"RCP INV=776.2
18"RCP INV=774.40
12"RCP INV=776.11
120'
MB
LOT