IREDELL COUNTY HEATLH DEPARTMENT

PAGE 2: *SITE PLAN WORKSHEET*

SEE THE SAMPLE SITE PLAN BELOW. INCOMPLETE SITE PLANS WILL BE RETURNED TO YOU FOR COMPLETION AND MAY RESULT IN A DELAY IN THE ISSUANCE OF YOUR SEPTIC SYSTEM PERMIT!!!

Place an (X) beside each item as you complete the site plan:

____ **Property Line measurements are clearly identified…**
____ **All proposed structures are indicated…**
SHOW: proposed house or business footprint, wells, water lines, patios, pools and decks, and any other item that will occupy space on the site
____ **Front and side setbacks from property line…**
____ **Preferred driveway location and configuration, preferred well location…**
____ **Area you prefer your septic system to be placed…**
____ **North arrow, or other sufficient indicator of direction…**

Circle N/A on the following if appropriate:


____ **Location of septic systems and wells within 100' of your property… N/A**
____ **Location of easements and rights of ways on your property… N/A**
____ **Location of any designated wetlands on the property… N/A**

Signature: Kristen Neary
Property owner or owner's legal representative signature (SIGNATURE REQUIRED)


4-6-10
DATE

USE THIS SPACE TO DRAW YOUR SITE PLAN

See Attached

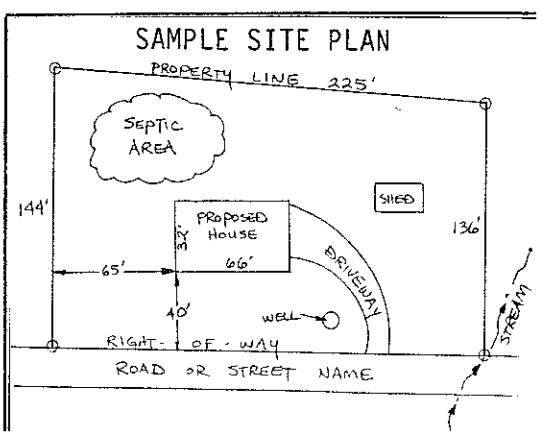

1"=30'

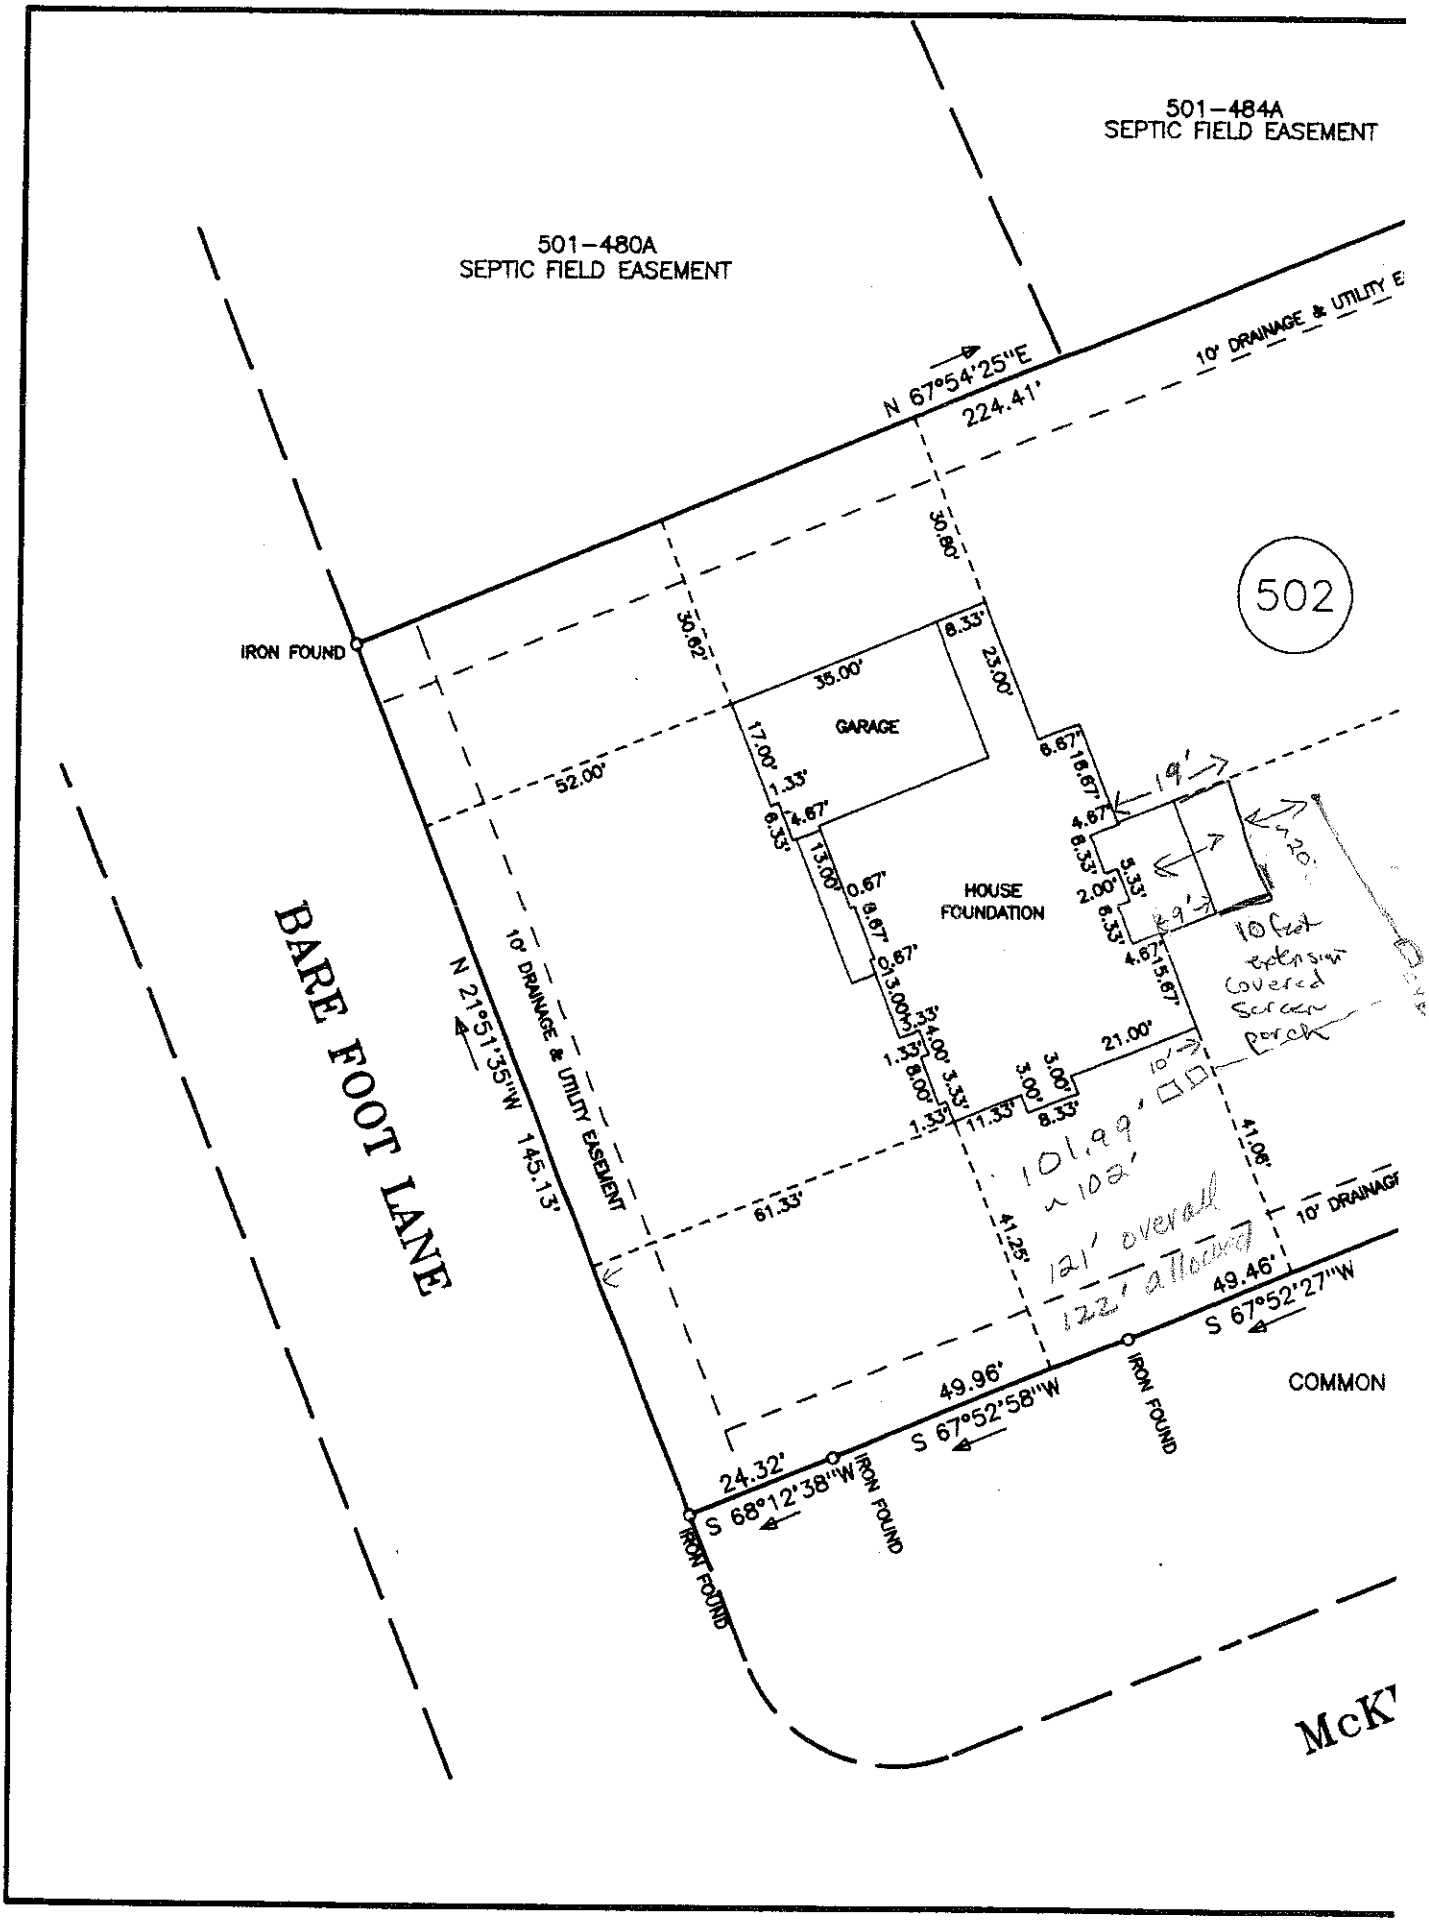
501-484A
SEPTIC FIELD EASEMENT
501-480A
SEPTIC FIELD EASEMENT
10' DRAINAGE & UTILITY E
N 67°54'25"E
224.41'
502
IRON FOUND
30.80'
30.62'
8.33'
23.00'
35.00'
GARAGE
17.00'
1.33'
4.67'
8.33'
52.00'
6.67'
16.67'
19'
4.67'
8.33'
5.33'
2.00'
6.33'
4.67'
15.67'
HOUSE
FOUNDATION
13.00'
0.67'
9.67'
0.67'
13.00'
1.33'
4.00'
3.33'
8.00'
1.33'
11.33'
3.00'
3.00'
8.33'
21.00'
10'
10 foot
extension
Covered
Screen
Porch
BARE FOOT LANE
N 21°51'35"W 145.13'
10' DRAINAGE & UTILITY EASEMENT
61.33'
41.25'
101.99'
x 102'
121' overall
122' allowed
41.08'
10' DRAINAGE
49.46'
S 67°52'27"W
49.96'
S 67°52'58"W
IRON FOUND
COMMON
24.32'
S 68°12'38"W
IRON FOUND
IRON FOUND
McK