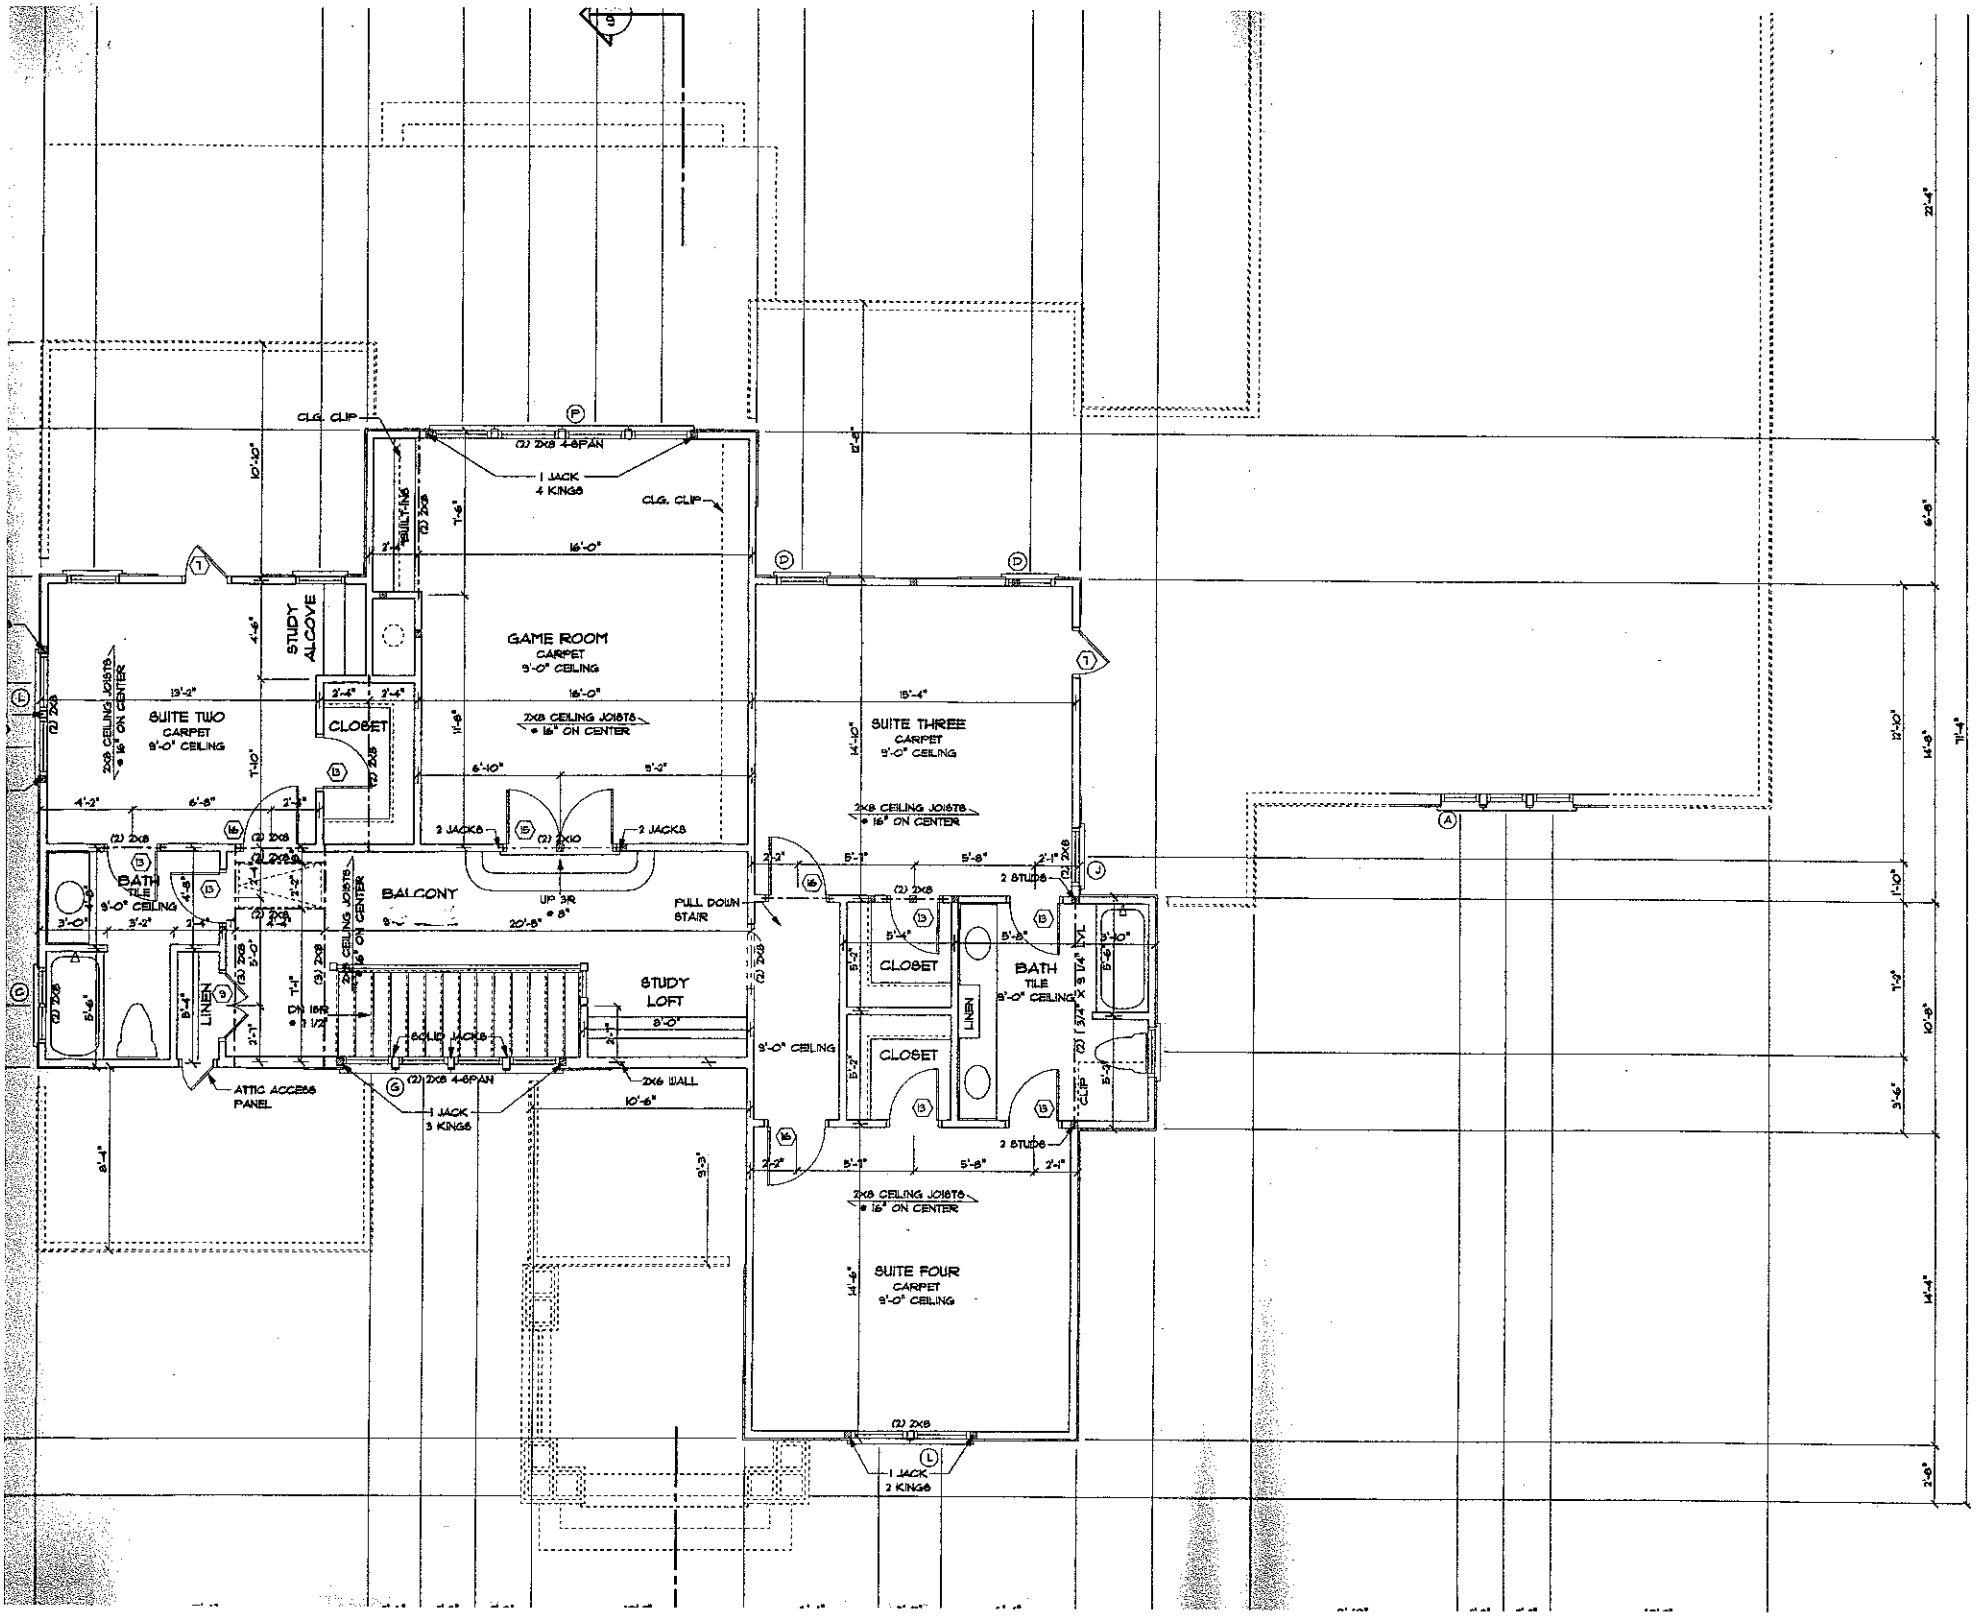

GAME ROOM
CARPET
9'-0" CEILING
SUITE TWO
CARPET
9'-0" CEILING
STUDY ALCOVE
CLOSET
BALCONY
BATH
TILE
9'-0" CEILING
LINEN
STUDY LOFT
9'-0"
ATTIC ACCESS PANEL
SUITE THREE
CARPET
9'-0" CEILING
CLOSET
CLOSET
LINEN
BATH
TILE
9'-0" CEILING
SUITE FOUR
CARPET
9'-0" CEILING
2X6 CEILING JOISTS @ 16" ON CENTER
2X8 CEILING JOISTS @ 16" ON CENTER
FULL DOWN STAIR
UP 3R
CLG. CLIP
1 JACK 4 KINGS
1 JACK 3 KINGS
1 JACK 2 KINGS
2 JACKS
6 CLG. JACKS
2X6 WALL
2 STUDS