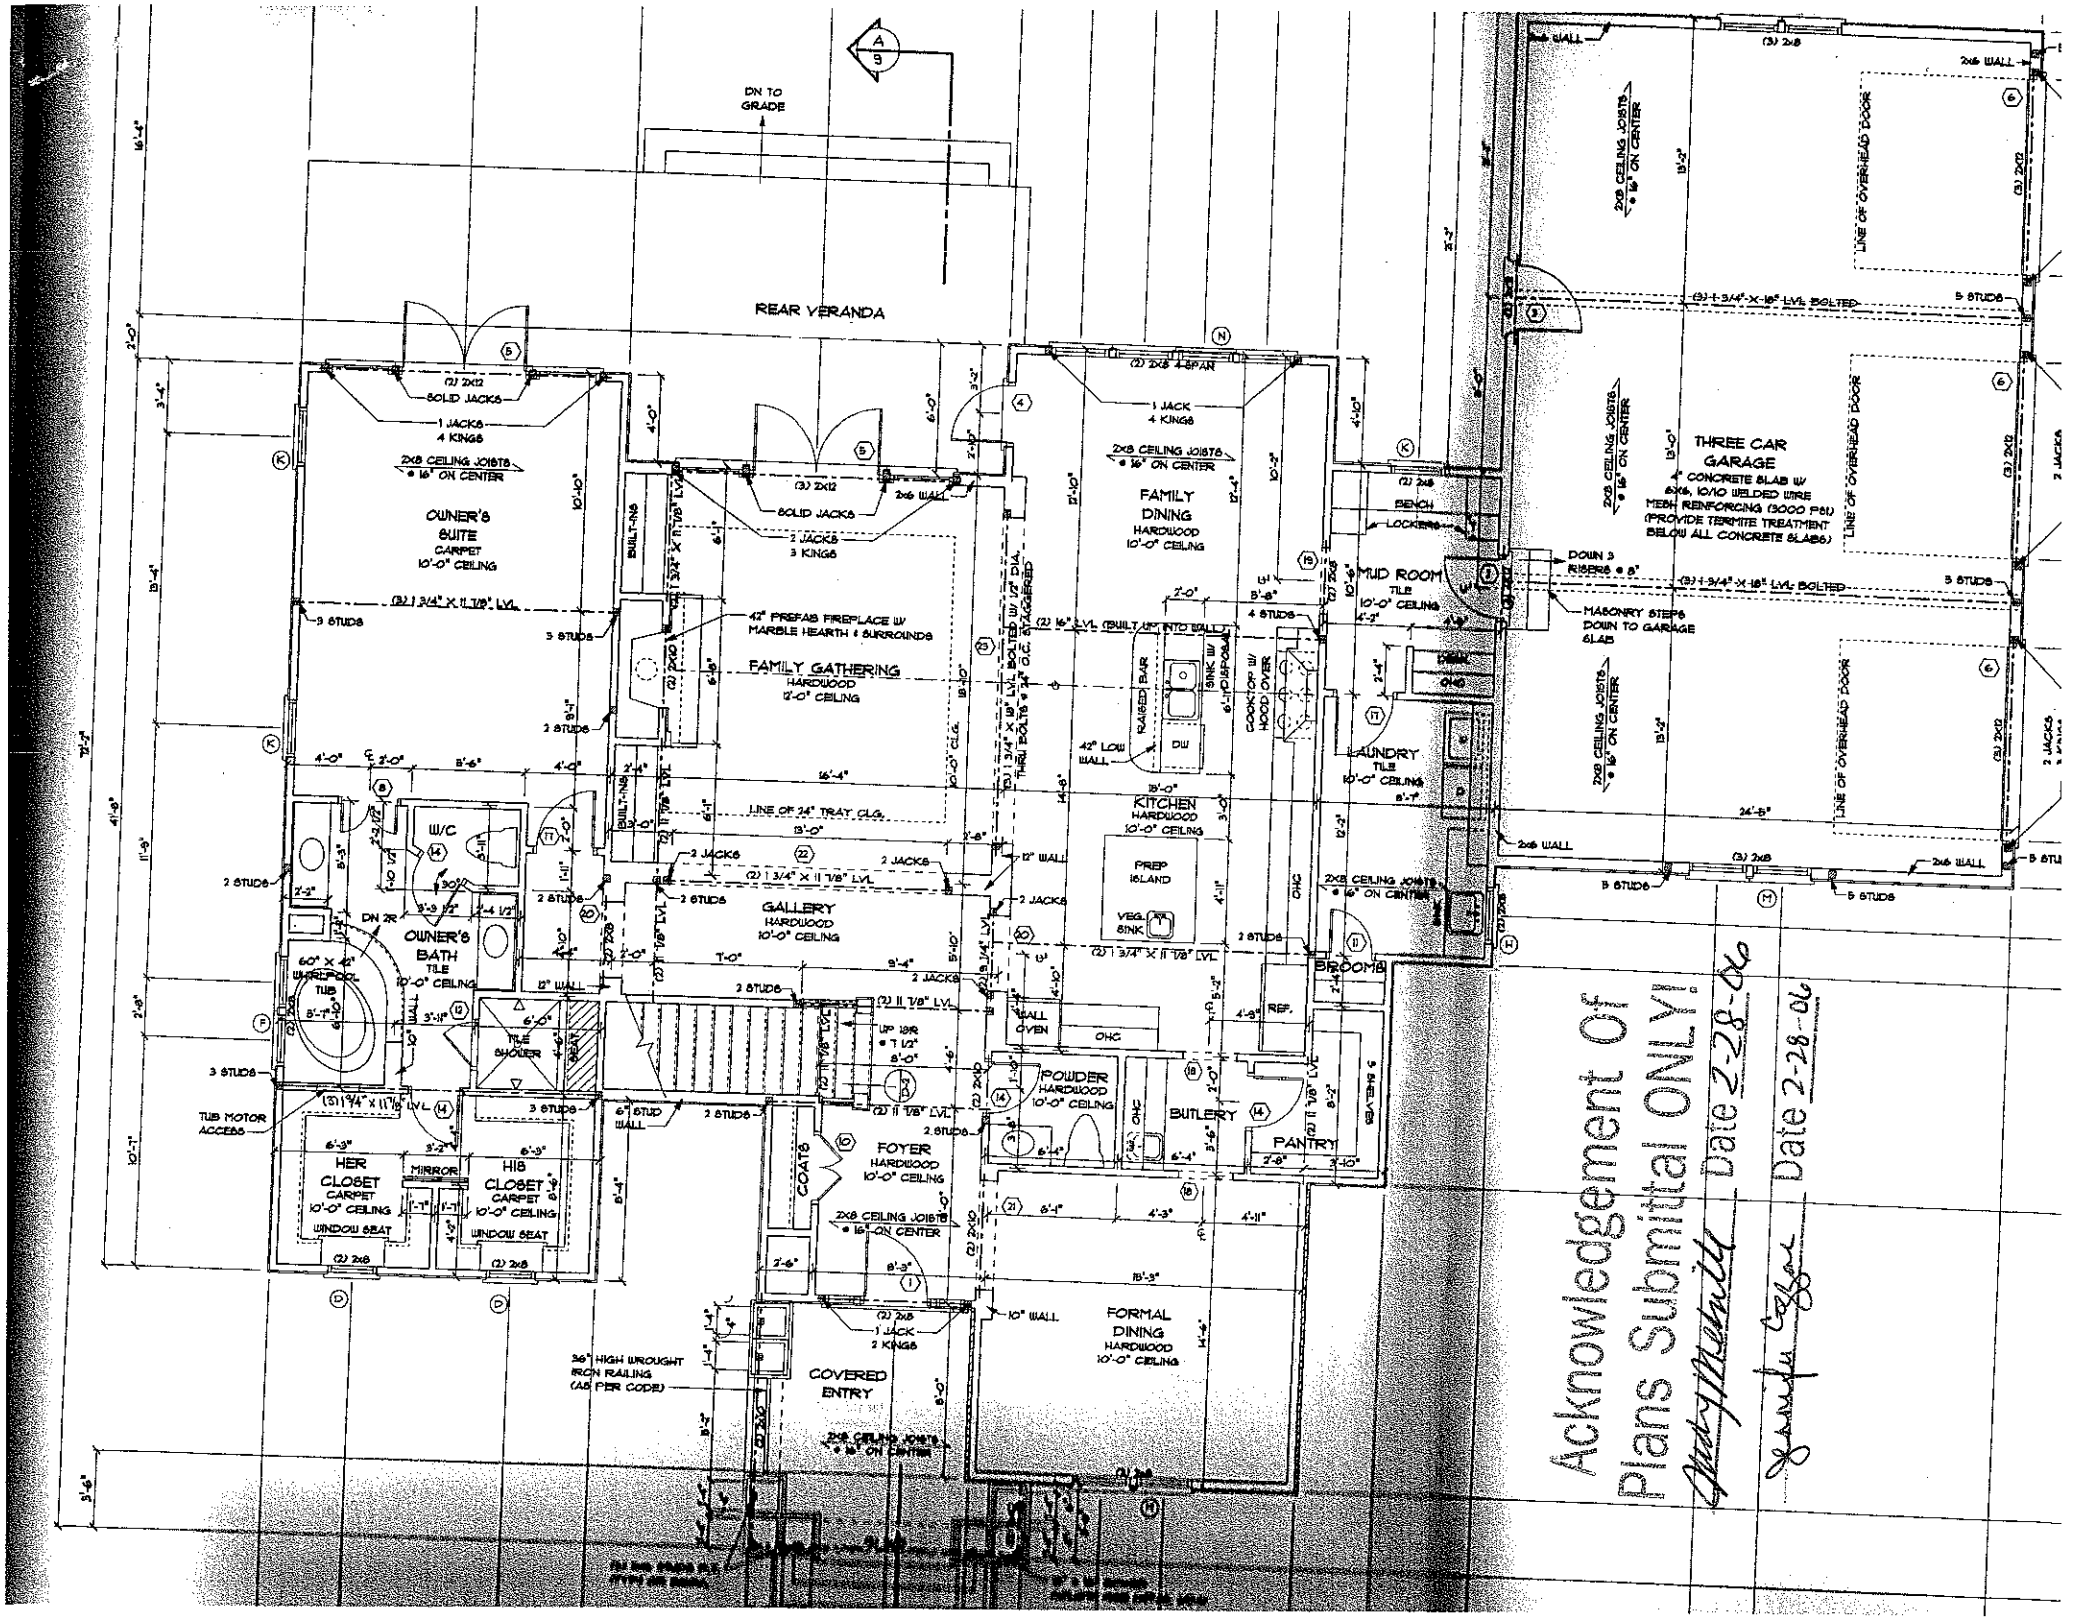

REAR VERANDA
DN TO GRADE
OWNER'S SUITE
CARPET
10'-0" CEILING
FAMILY GATHERING
HARDWOOD
12'-0" CEILING
FAMILY DINING
HARDWOOD
10'-0" CEILING
MUD ROOM
TILE
10'-0" CEILING
LAUNDRY
TILE
10'-0" CEILING
KITCHEN
HARDWOOD
10'-0" CEILING
GALLERY
HARDWOOD
10'-0" CEILING
OWNER'S BATH
TILE
10'-0" CEILING
W/C
HER CLOSET
CARPET
10'-0" CEILING
HIS CLOSET
CARPET
10'-0" CEILING
FOYER
HARDWOOD
10'-0" CEILING
POWDER
HARDWOOD
10'-0" CEILING
BUTLERY
PANTRY
BROOMS
FORMAL DINING
HARDWOOD
10'-0" CEILING
COVERED ENTRY
THREE CAR GARAGE
4" CONCRETE SLAB W/ 6X6, 10/10 WELDED WIRE MESH REINFORCING (3000 PSI) (PROVIDE TERMITE TREATMENT BELOW ALL CONCRETE SLABS)
MASONRY STEPS DOWN TO GARAGE SLAB
LINE OF OVERHEAD DOOR
Acknowledgement Of Plans Submittal ONLY!
Date 2-28-06
Date 2-28-06