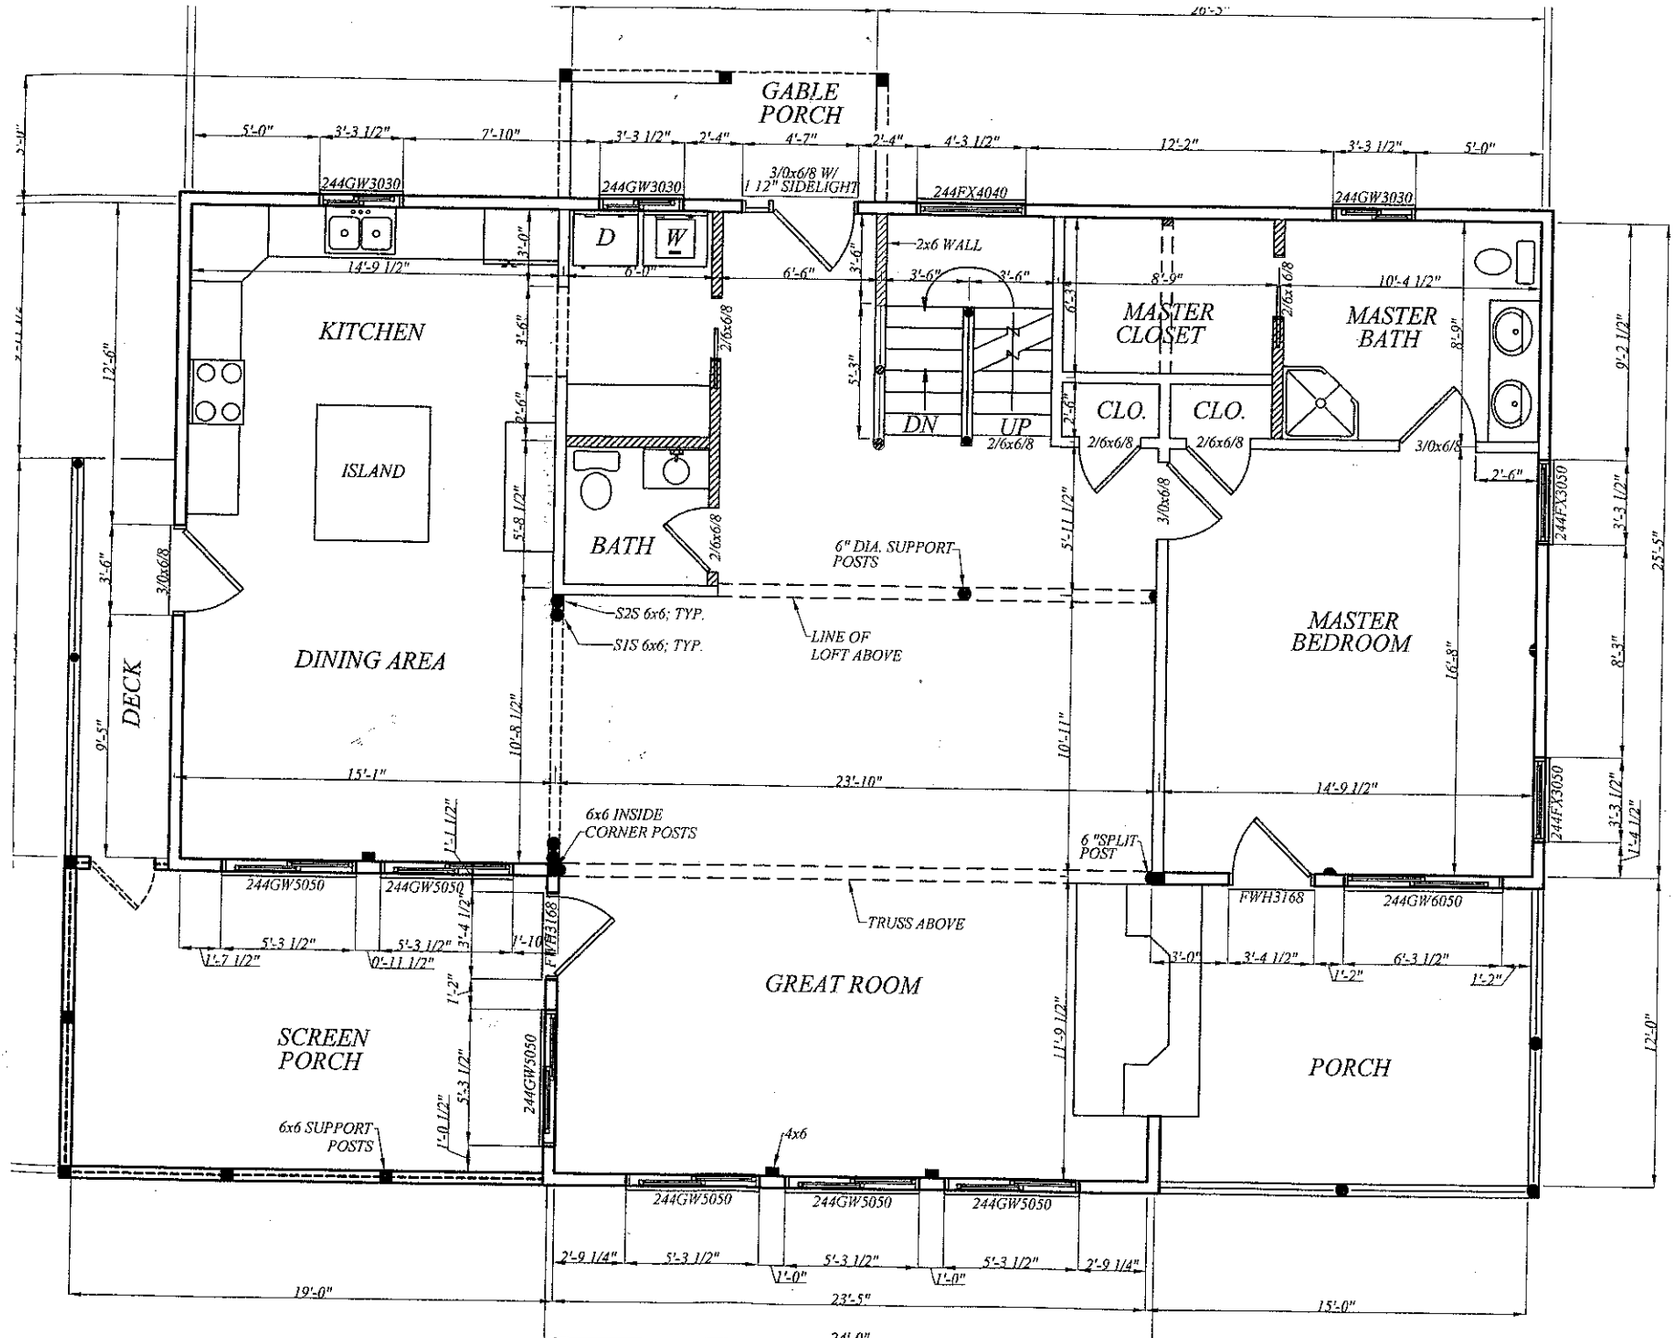


FLOOR PLAN

NOTE:
SHADED PARTITIONS TO BE