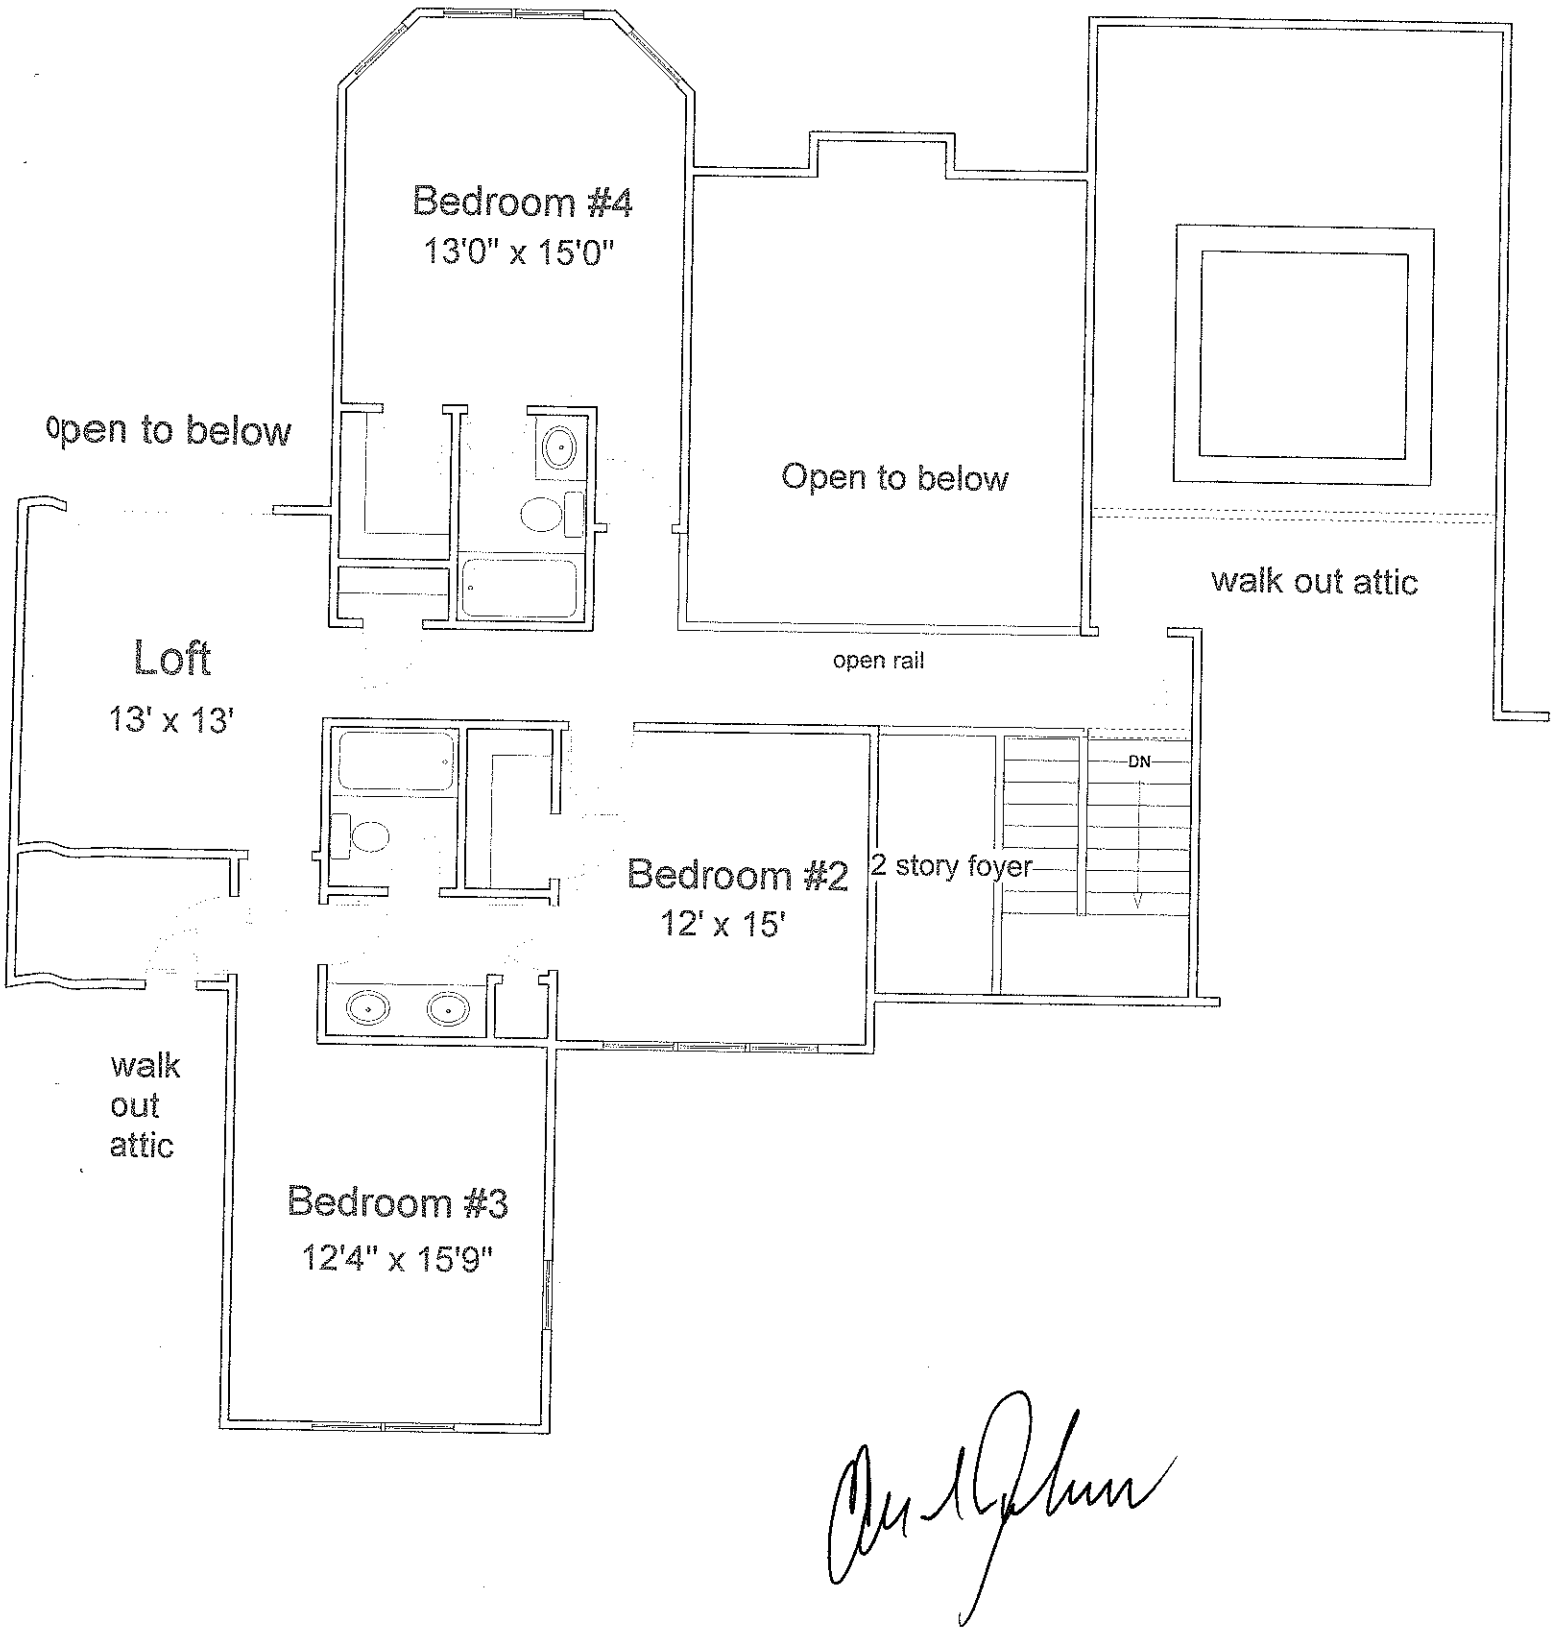

Bedroom #4
13'0" x 15'0"
Open to below
Open to below
walk out attic
Loft
13' x 13'
open rail
DN
Bedroom #2
12' x 15'
2 story foyer
walk
out
attic
Bedroom #3
12'4" x 15'9"