DEPARTMENT OF ENVIRONMENT, HEALTH, AND NATURAL RESOURCES
DIVISION OF ENVIRONMENTAL HEALTH
ON-SITE WASTEWATER SECTION

Sheet 1 of 1
PROPERTY ID #:
COUNTY:

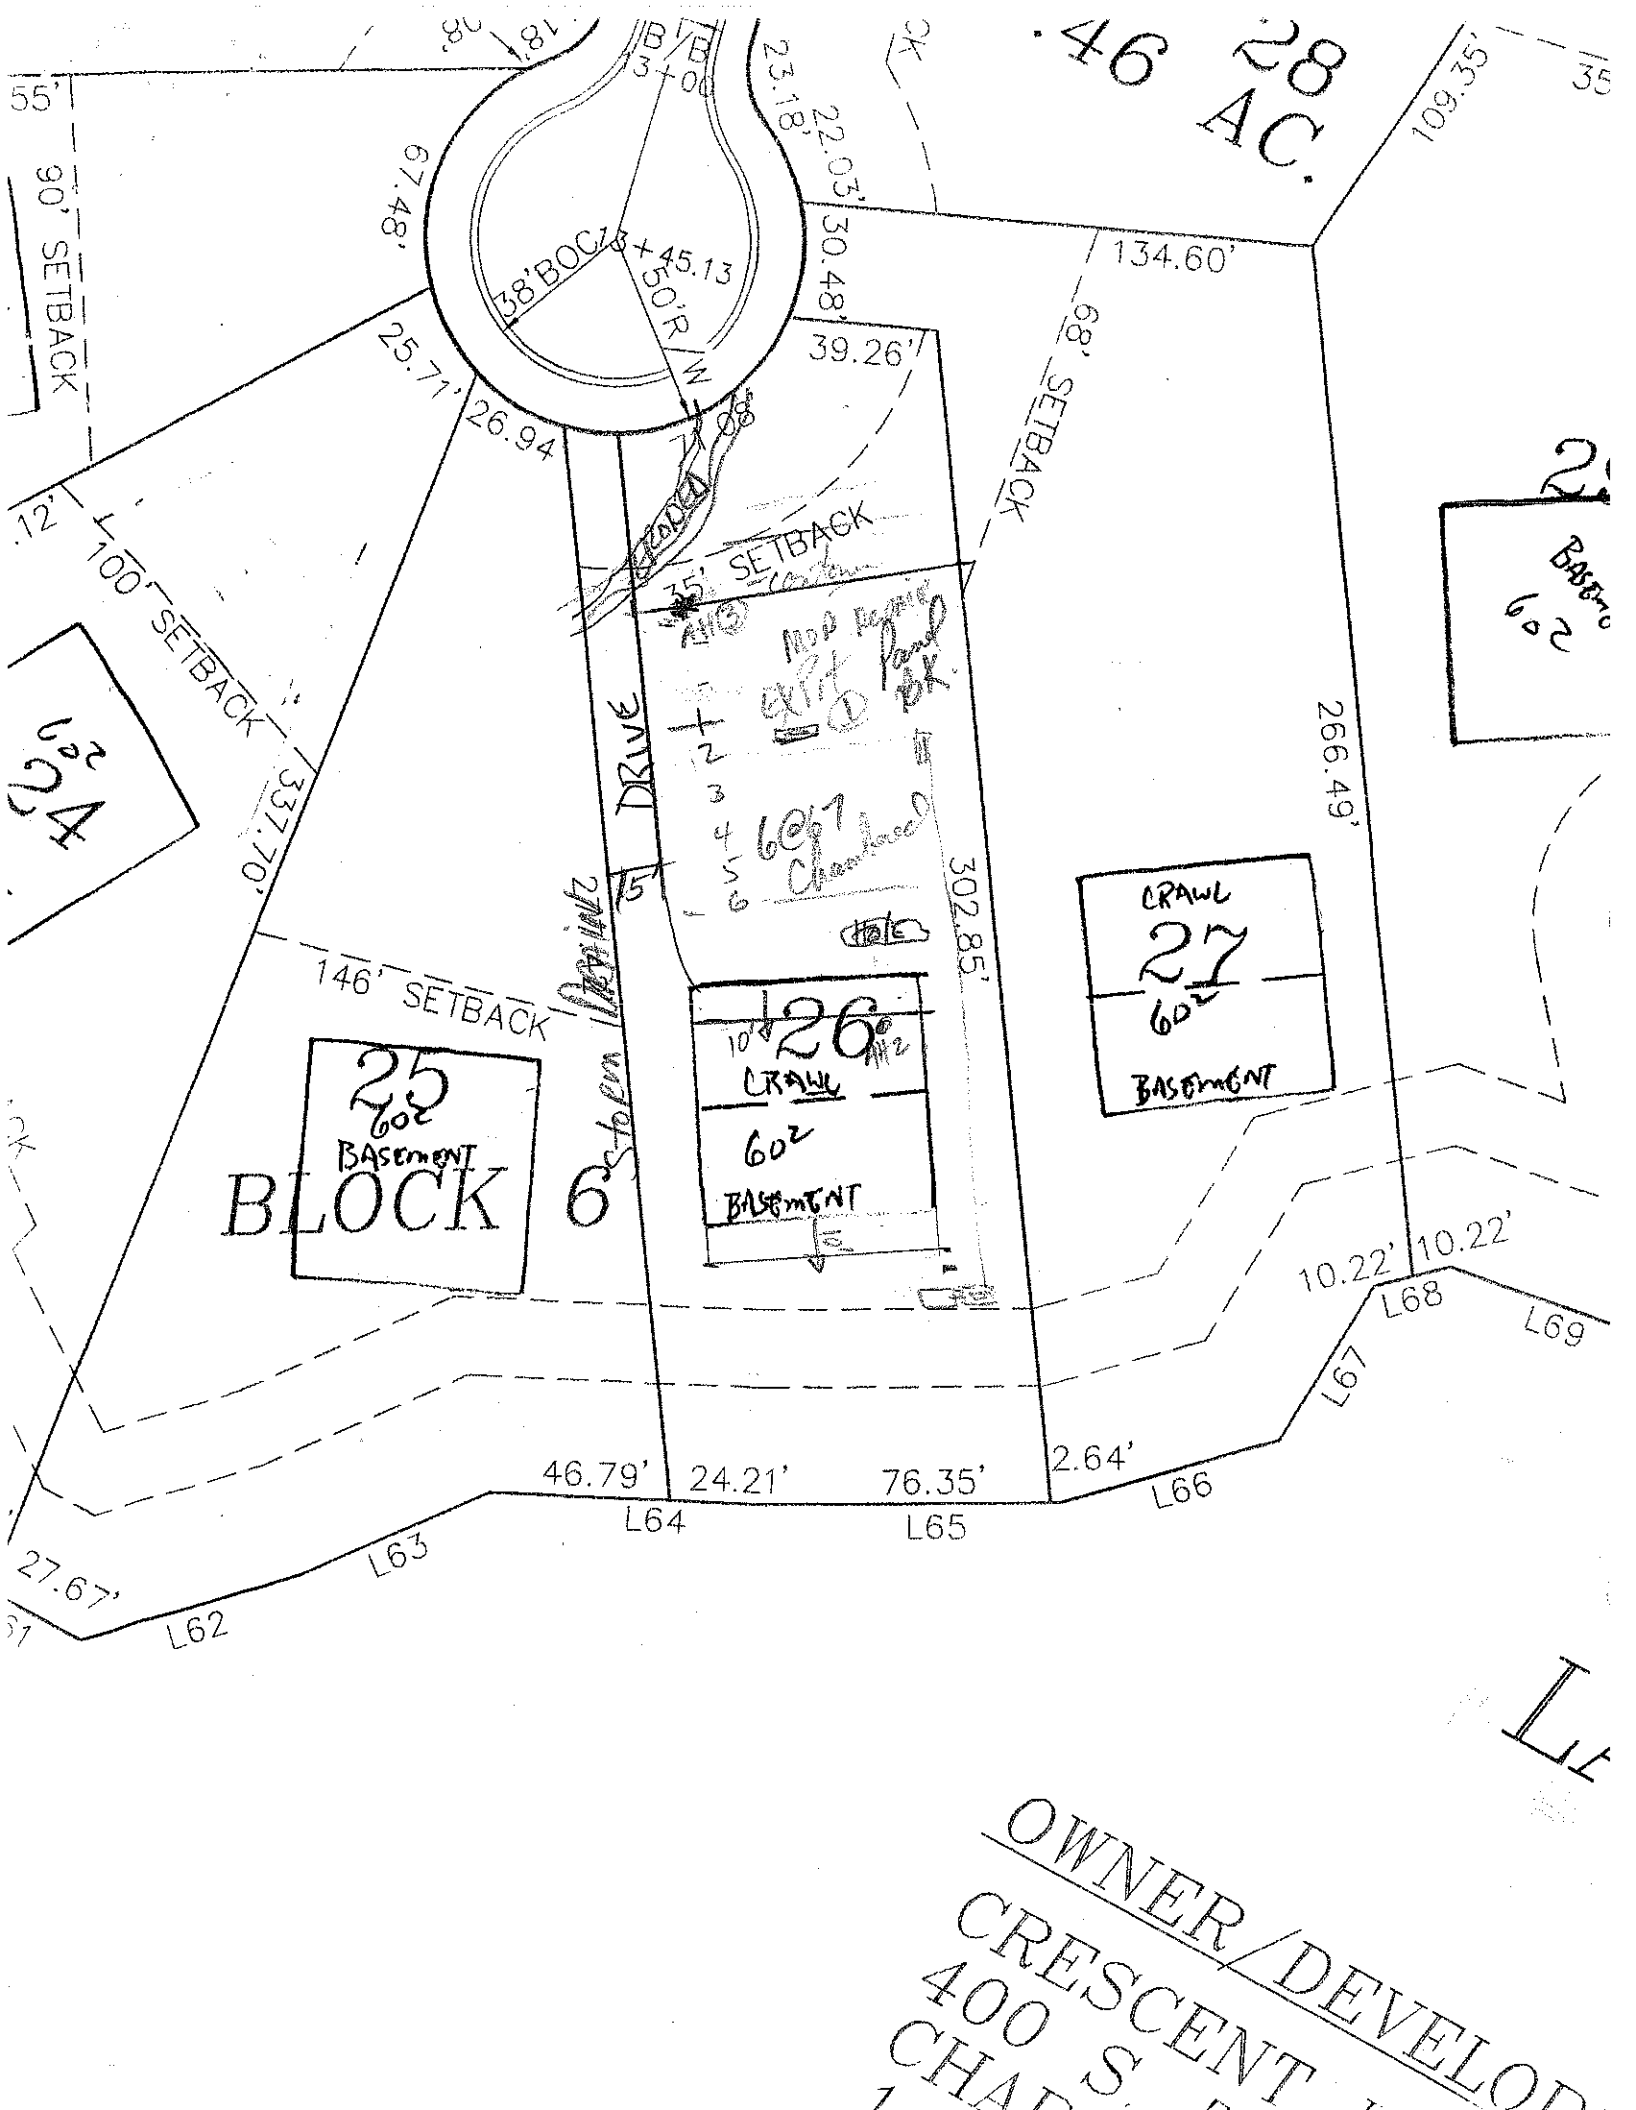
SOIL/SITE EVALUATION
for ON-SITE WASTEWATER SYSTEM

OWNER: CRT
ADDRESS:
APPLICANT:
APPLICATION DATE:
DATE EVALUATED: 4/6/22
PROPOSED FACILITY:
PROPOSED DESIGN FLOW (.1949):
PROPERTY SIZE:
LOCATION OF SITE: Lot 26 Newman Ct
PROPERTY RECORDED:
WATER SUPPLY: ☐ Private ☐ Public ☐ Well ☐ Spring ☐ Other
EVALUATION METHOD: ☐ Auger Boring ☐ Pit ☐ Cut
TYPE OF WASTEWATER: ☐ Sewage ☐ Industrial Process ☐ Mixed

PROFILE #	.1940 LAND-SCAPE POSITION/ SLOPE %	HORIZON DEPTH (IN.)	SOIL MORPHOLOGY (.1941) .1941 STRUCTURE/ TEXTURE	.1941 CONSISTENCE/ MINERALOGY	OTHER PROFILE FACTORS .1942 SOIL WETNESS/ COLOR	.1943 SOIL DEPTH	.1956 SAPRO CLASS	.1944 RESTR HORIZ	PROFILE CLASS & LTAR
1	L ~5%	0-48	SaBk Rcfr C few mid gravel	fr sspo sp					IS .3
2	L ~8%	0-9	SaBk [illegible]	[illegible]					IS .3
		9-16	SaBk Rcfr	fr sspo sp					
		16-48	Mu SaBk R	fr sspo sp					
3	L	0-3	A: vfsl fr						IS .3
		3-15	SaBk R/cl fr	so sspo					
		15-48	Mu SaBk R	fr sspo sp					
4									

DESCRIPTION	INITIAL SYSTEM	REPAIR SYSTEM
Available Space (.1945)		
System Type(s)		
Site LTAR		

OTHER FACTORS (.1946):
SITE CLASSIFICATION (.1948):
EVALUATED BY:
OTHER(S) PRESENT:


.46 28 AC.
90' SETBACK
38'BOC
50'R
75' SETBACK
100' SETBACK
146' SETBACK
25
60²
BASEMENT
BLOCK 6
26
60²
CRAWL
BASEMENT
27
60²
CRAWL
BASEMENT
Proposed Drive
Map Pg #16
Exist Pond
60' Chamfered
Hole
134.60'
266.49'
302.85'
337.70'
109.35'
L62
L63
L64
L65
L66
L67
L68
L69
OWNER/DEVELOP
CRESCENT
400 S.
CHA